









REAR ELEVATION

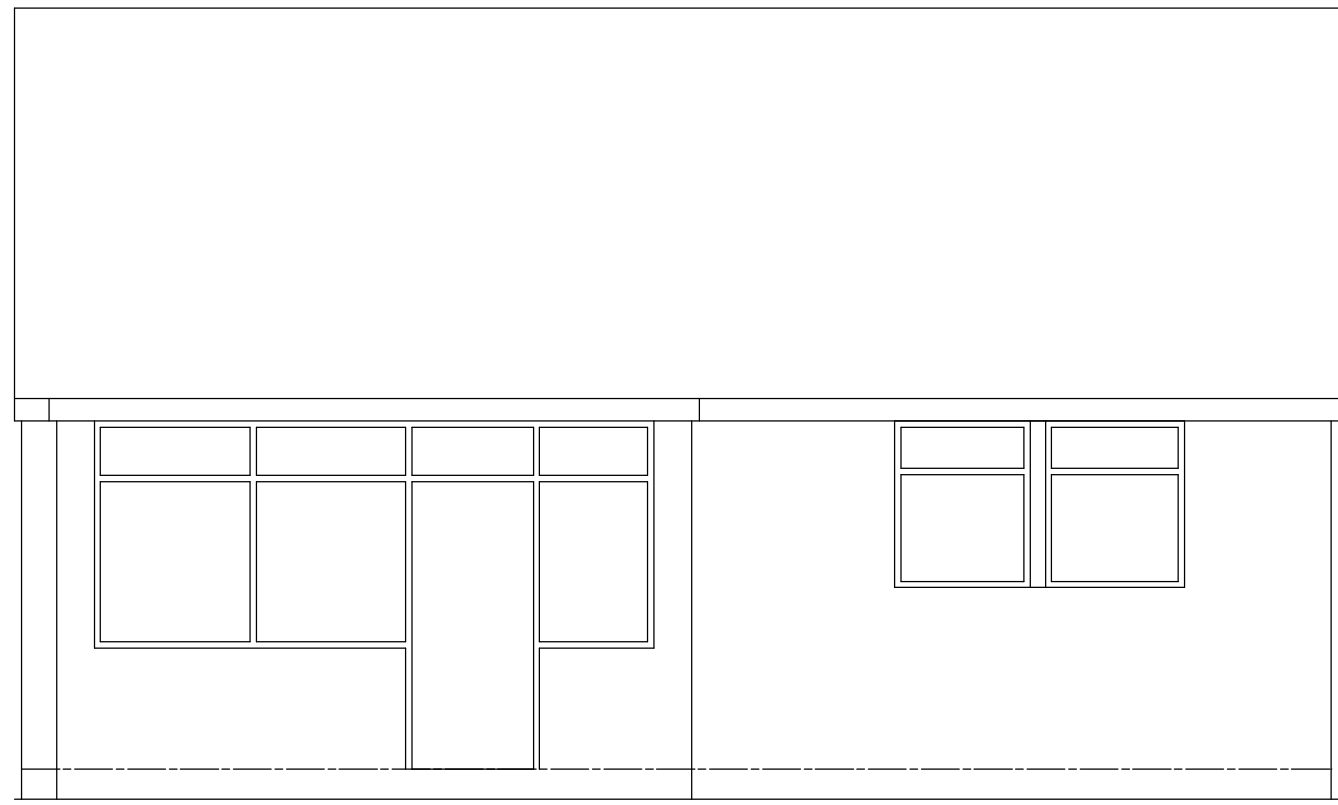


FRONT ELEVATION

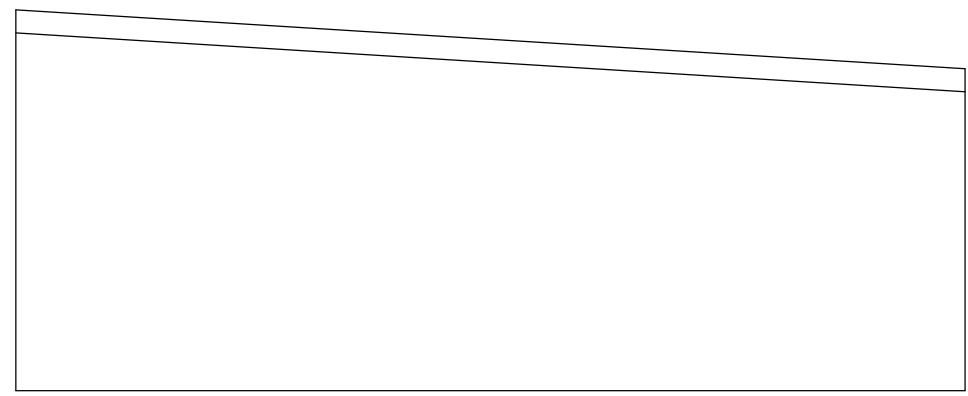


EXISTING GARAGE

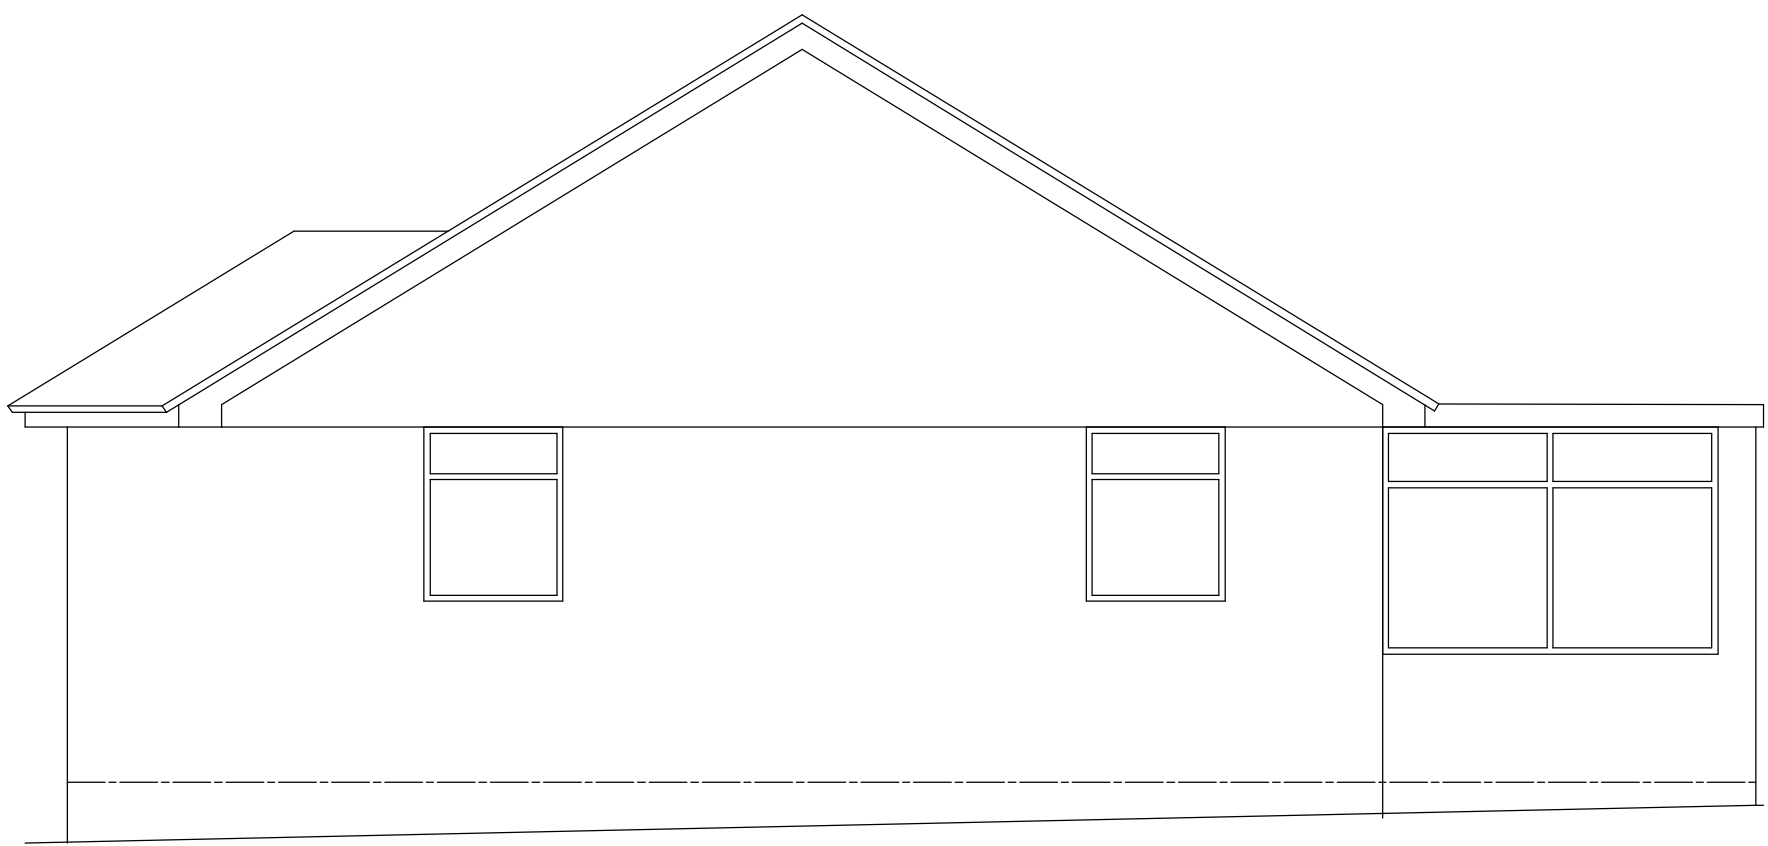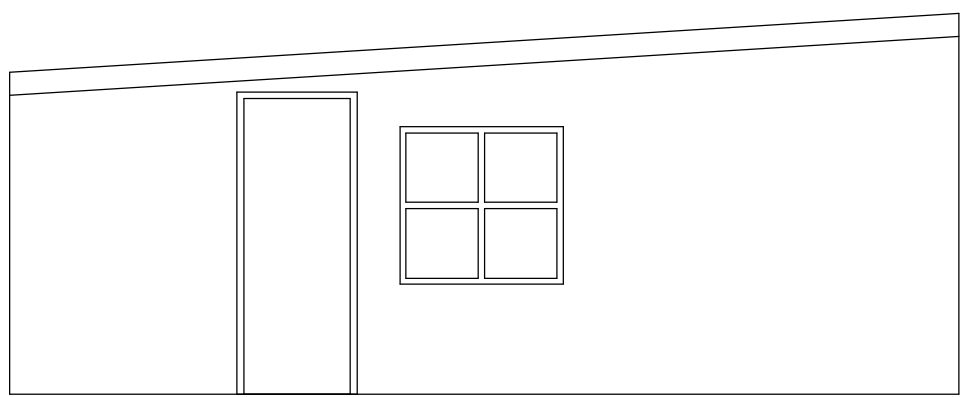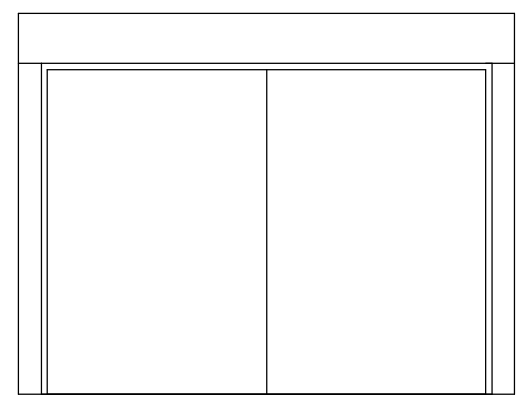 





SIDE ELEVATION

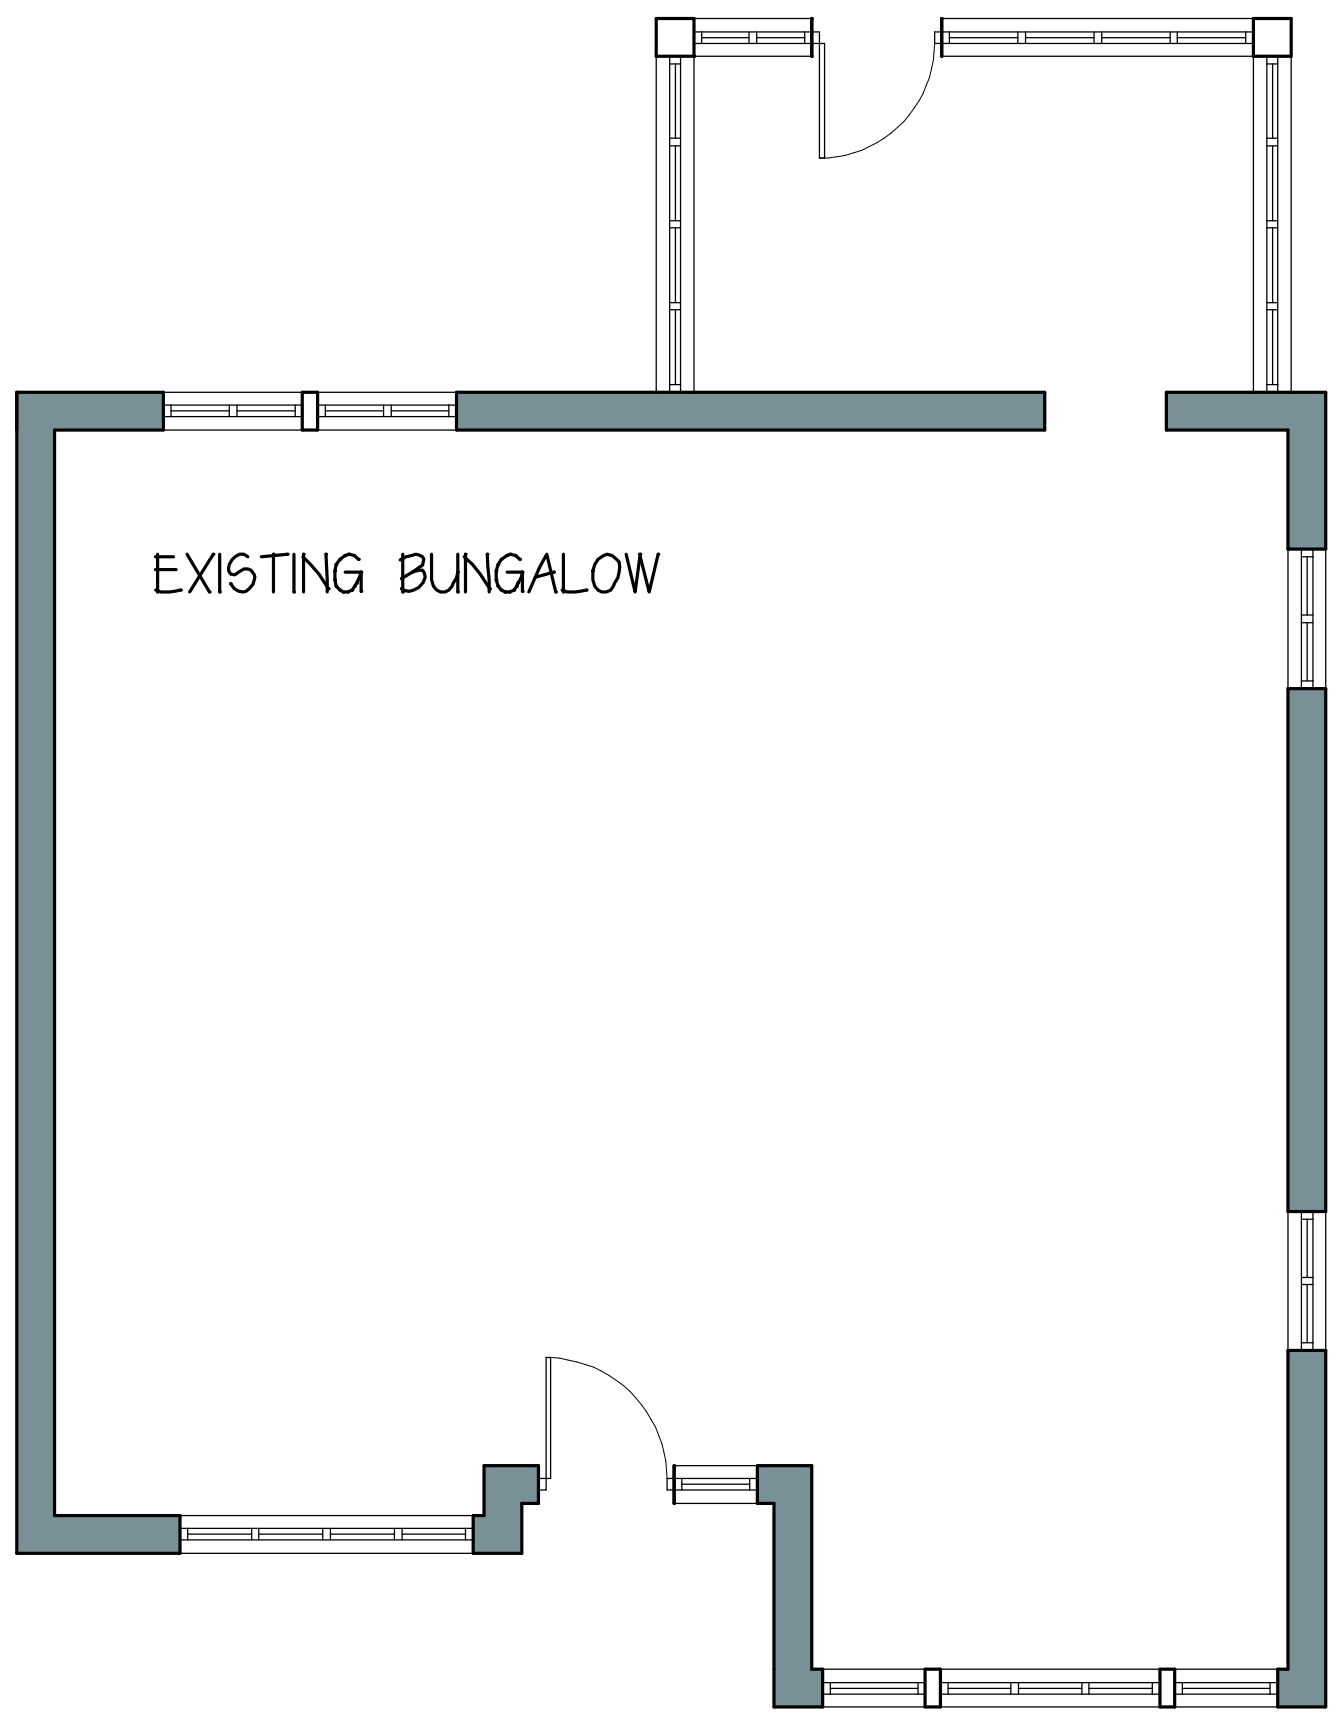


GROUND FLOOR PLAN

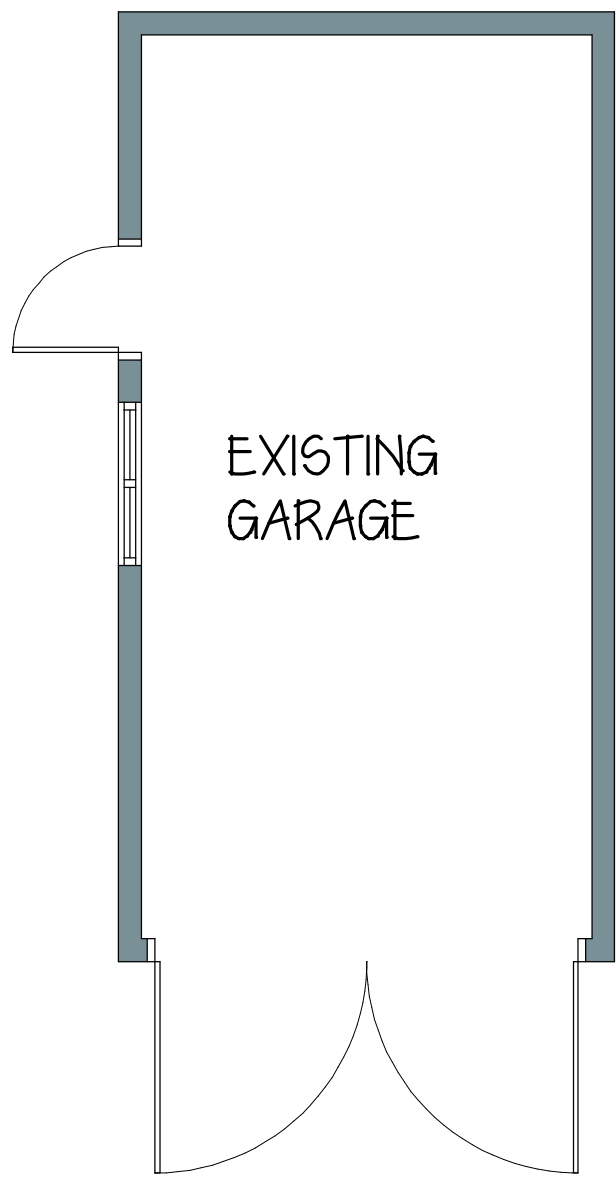





EXISTING GARAGE

  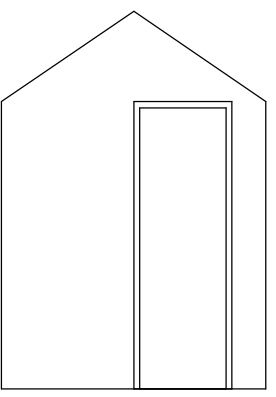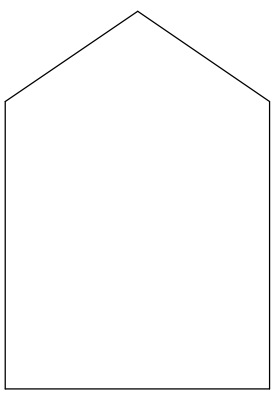

EXISTING OUTHOUSE

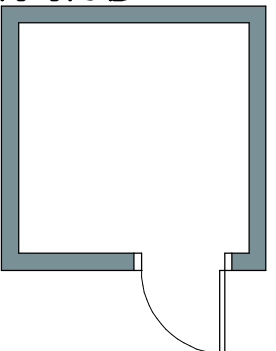

SIDE ELEVATION

 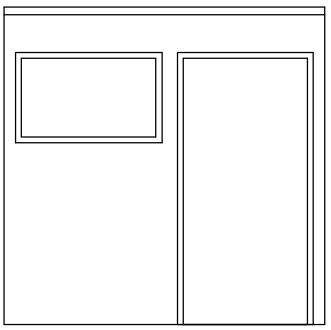  

EXISTING STORAGE BUILDING

