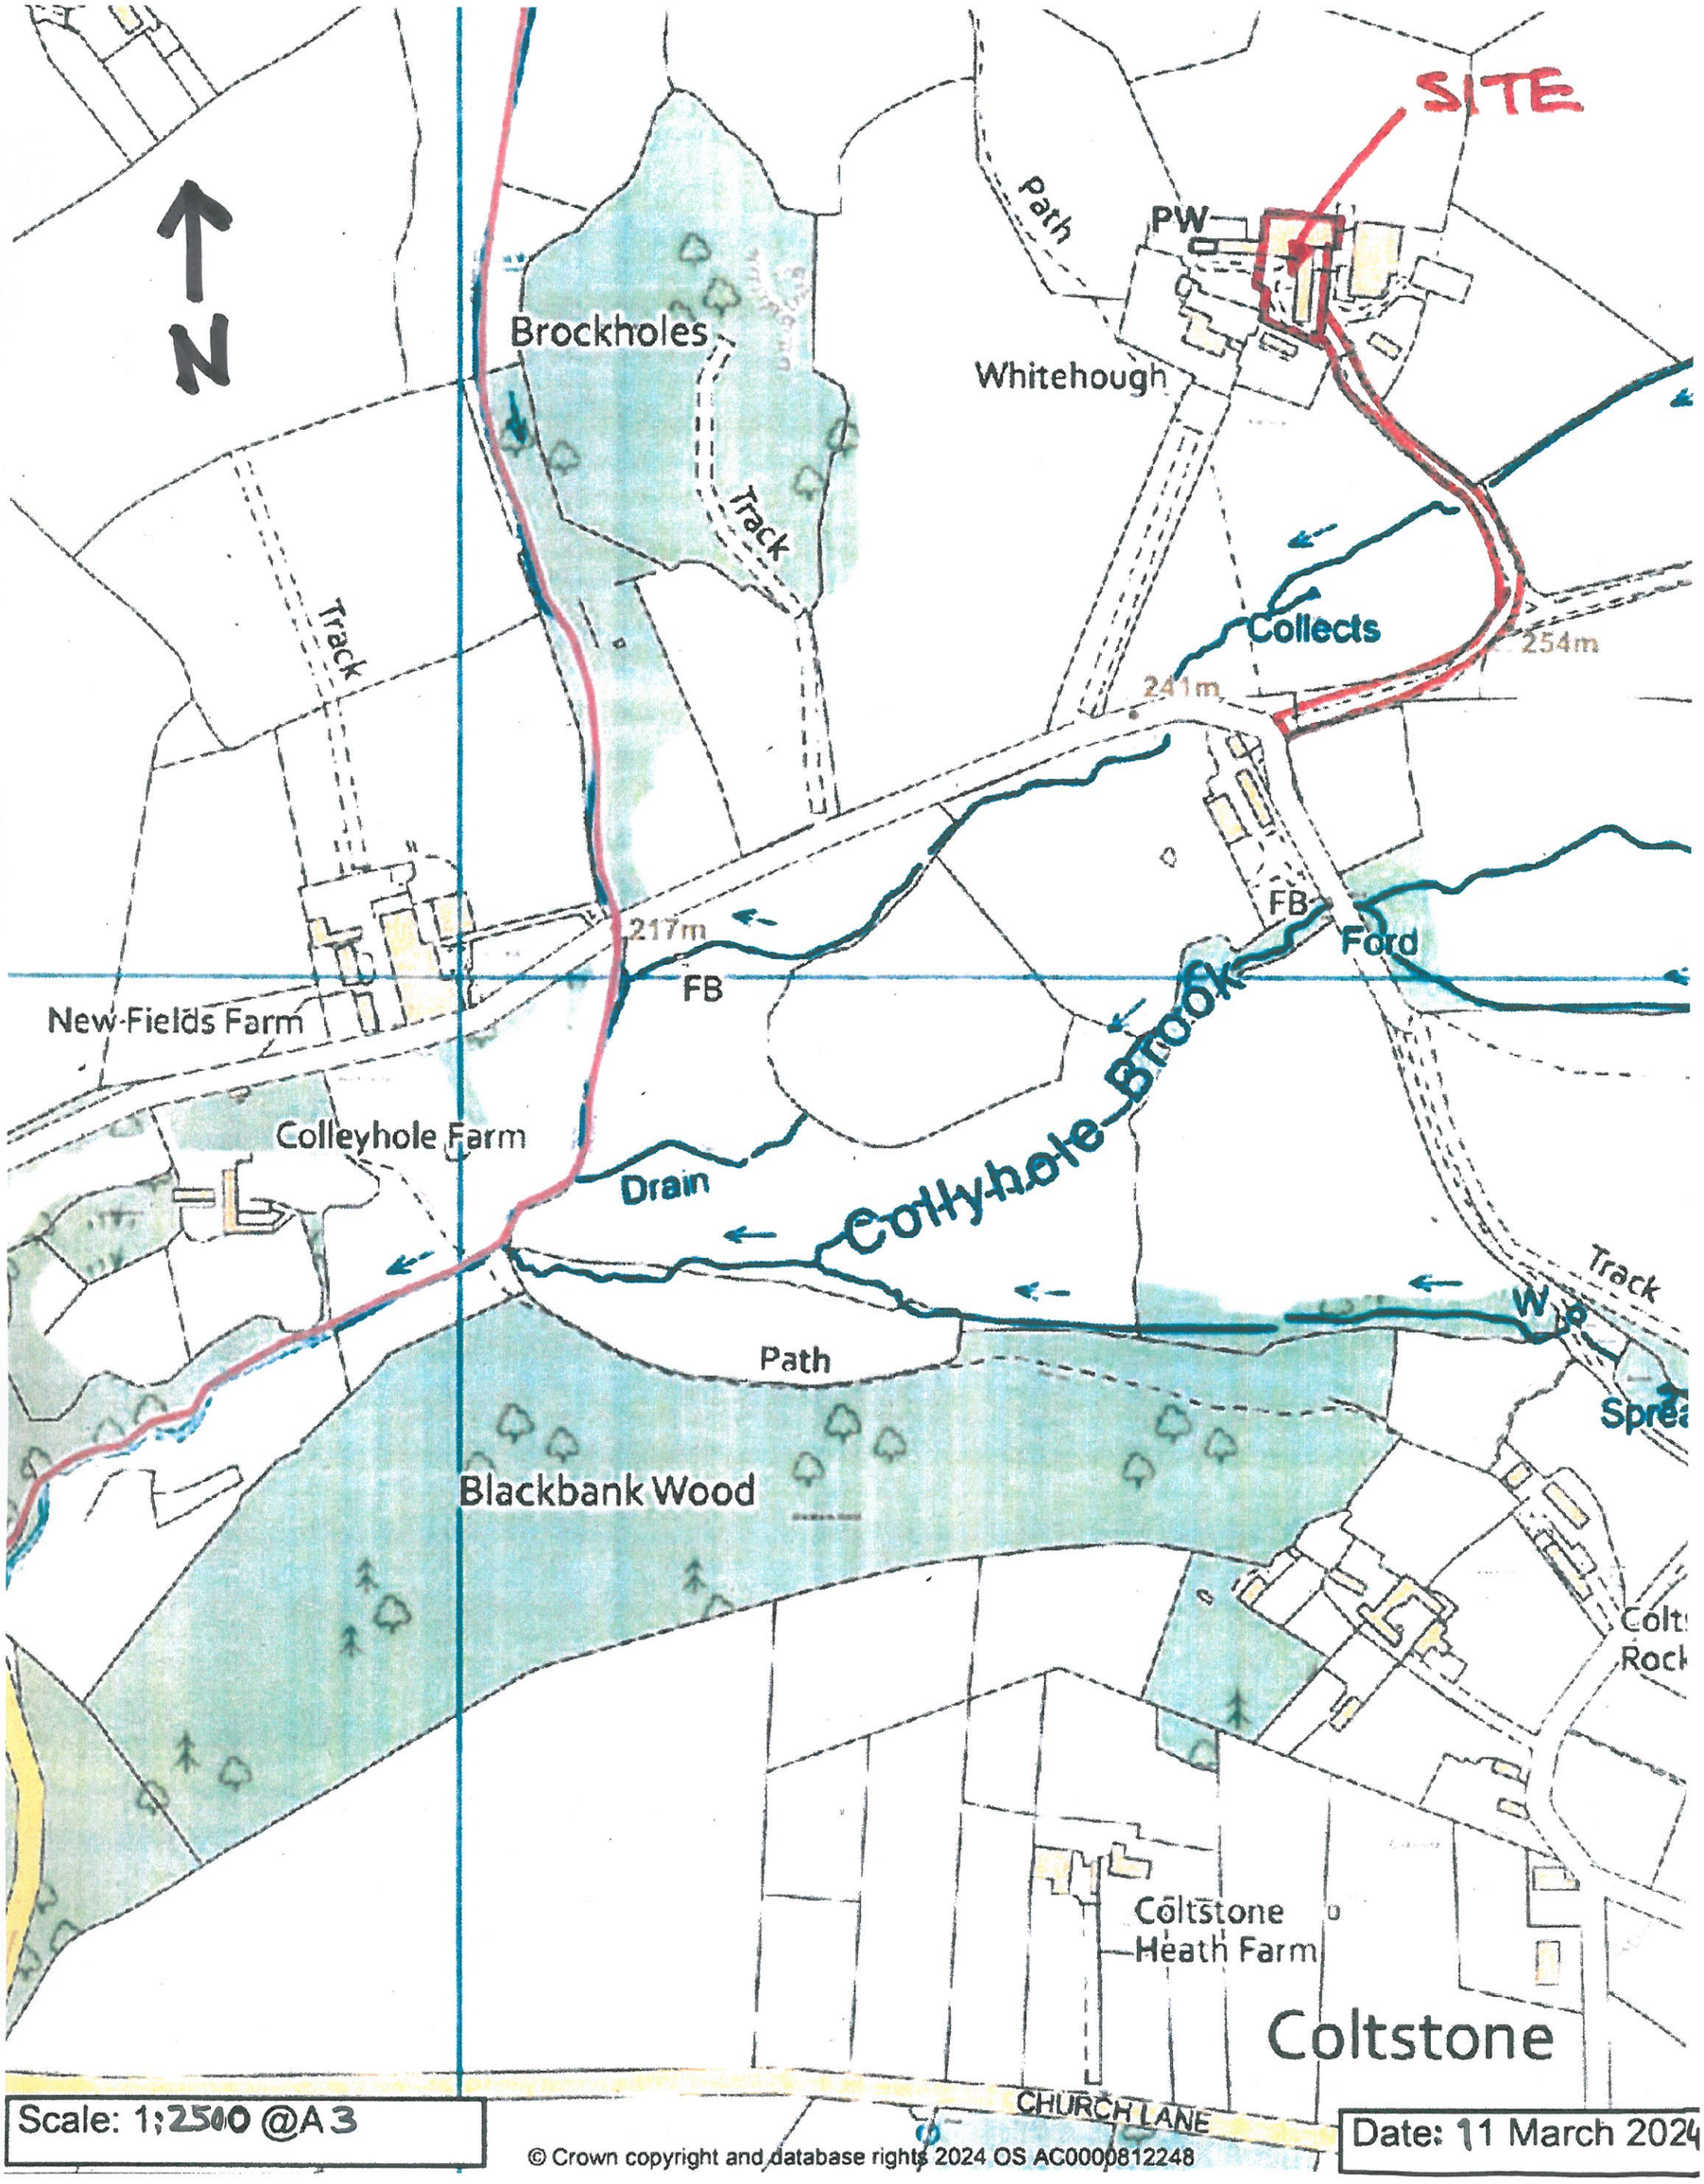

© Crown copyright and database rights 2024 OS AC0000812248

WHITEHOUGH BARN IPSTONES. LOCATION PLAN RUM1099/9A