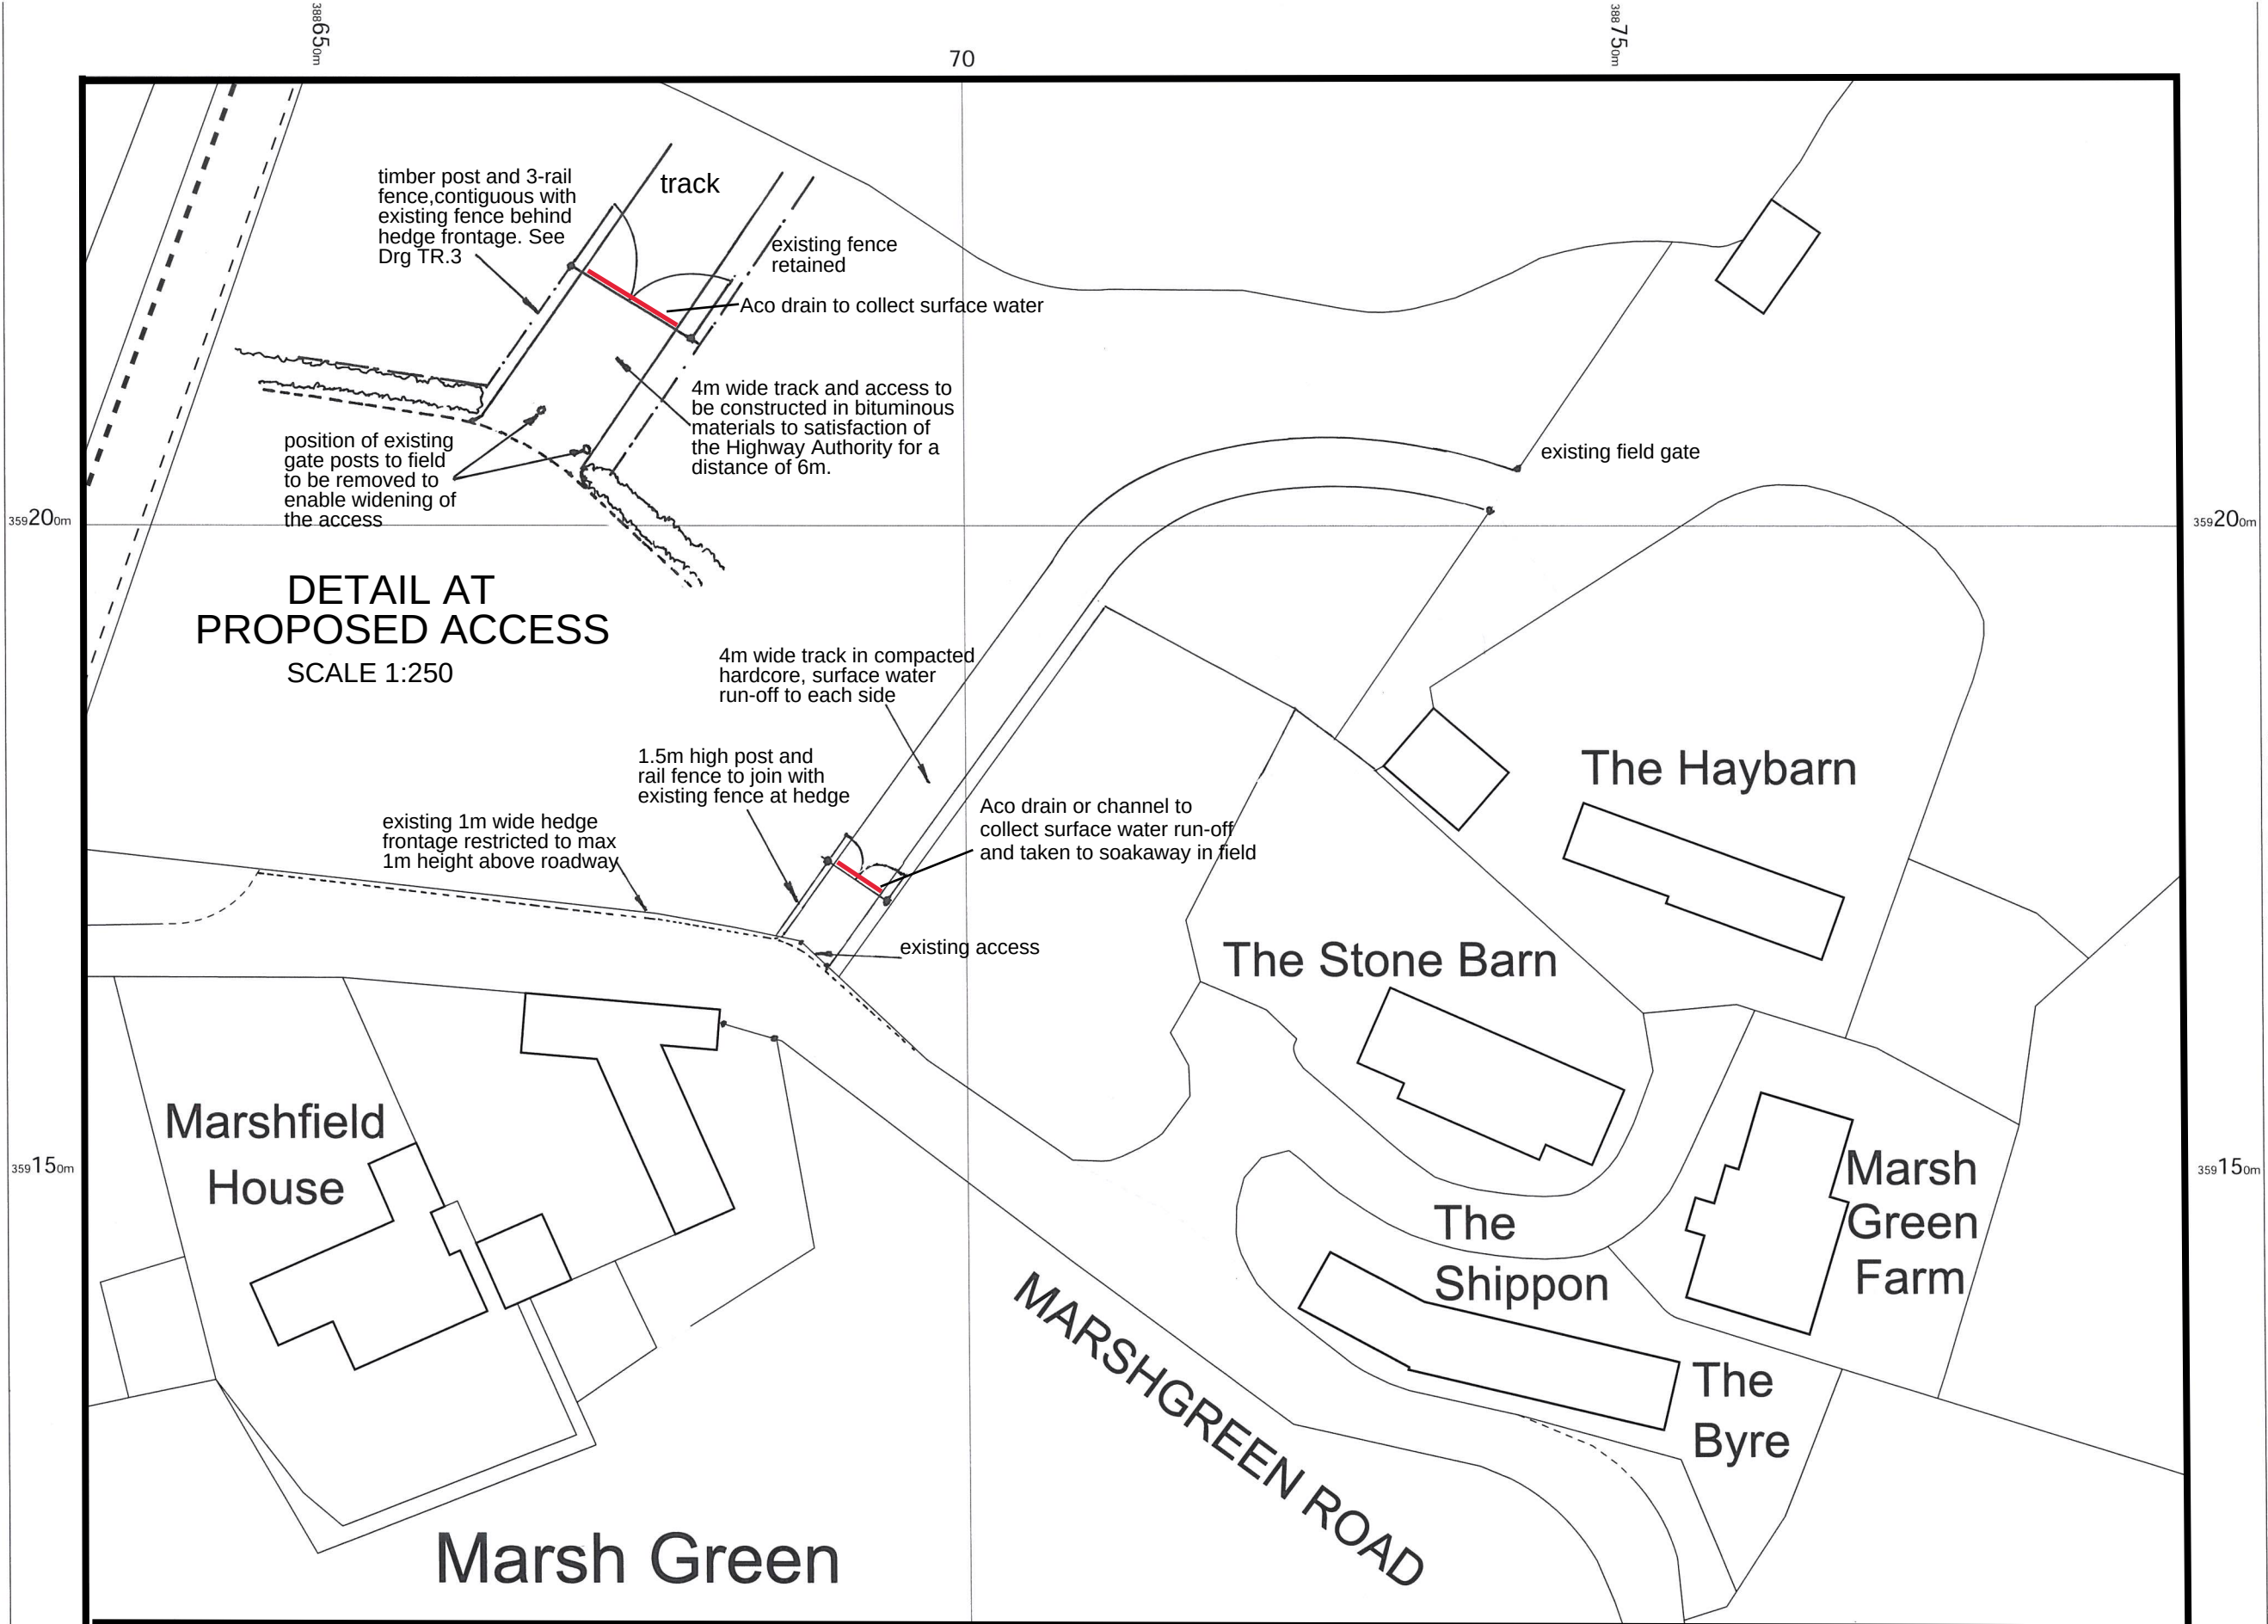


PROPOSED IMPROVEMENTS TO EXISTING ACCESS AT THE HAYBARN
MARSHGREEN ROAD, BIDDULPH.

DRG No TR.1B

SCALE 1:500 and 1:250 at A3

B scale removed A Notes added February 2024

OS MasterMap 1250/2500/10000 scale
Wednesday, June 7, 2023, ID: LAT-01107918
www.latitudemaps.co.uk
1:500 scale print at A3, Centre: 388713 E, 359173 N
©Crown Copyright Ordnance Survey. Licence no. AC0000806982



LATITUDE
MAPPING