
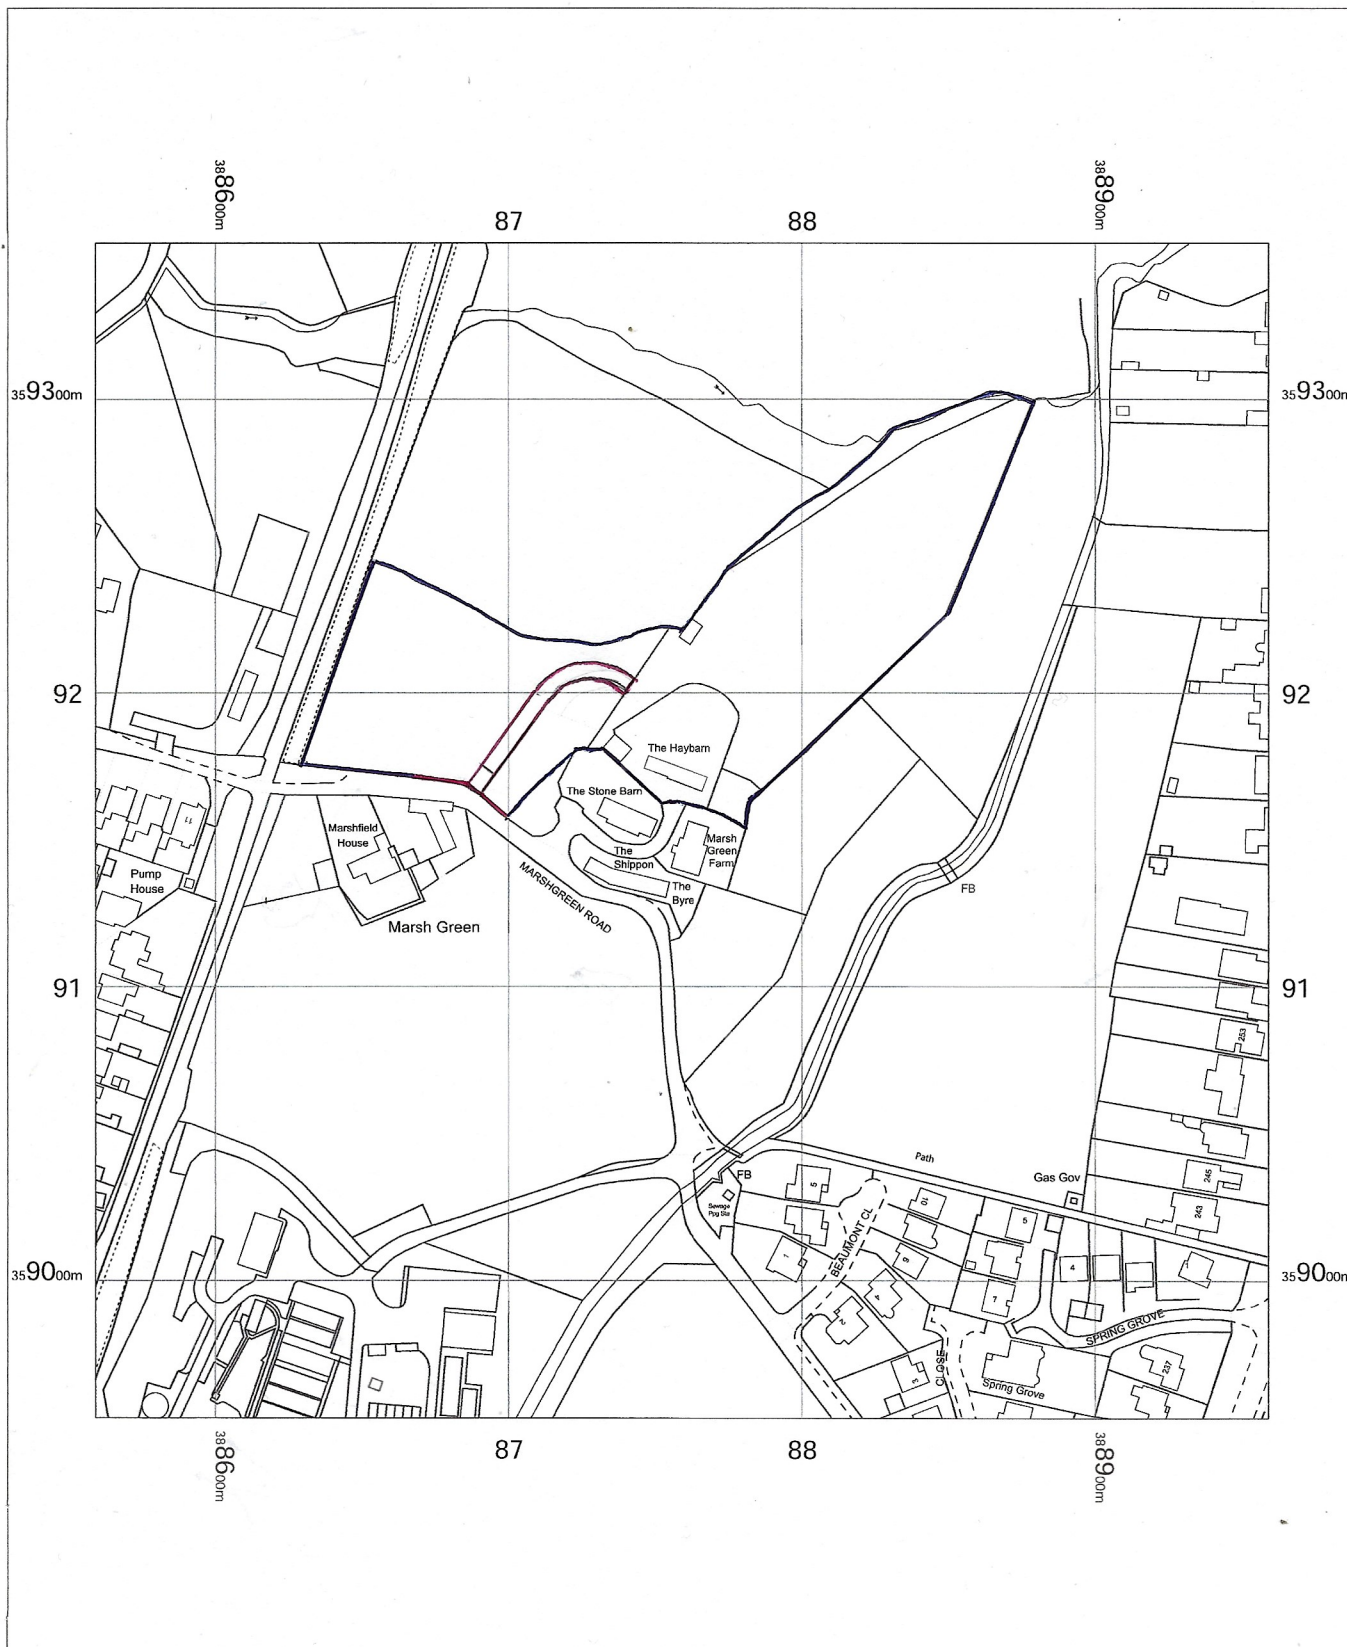


OS MasterMap 1250/2500/10000 scale
Thursday, February 1, 2024, ID: BW1-01147176
www.blackwellmapping.co.uk

1:2500 scale print at A4, Centre: 388759 E, 359153 N

©Crown Copyright Ordnance Survey. Licence no.
100041041

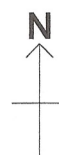

BLACKWELL'S
www.blackwellmapping.co.uk

TEL: 0114 268 7658
maps.sheffield@blackwell.co.uk