




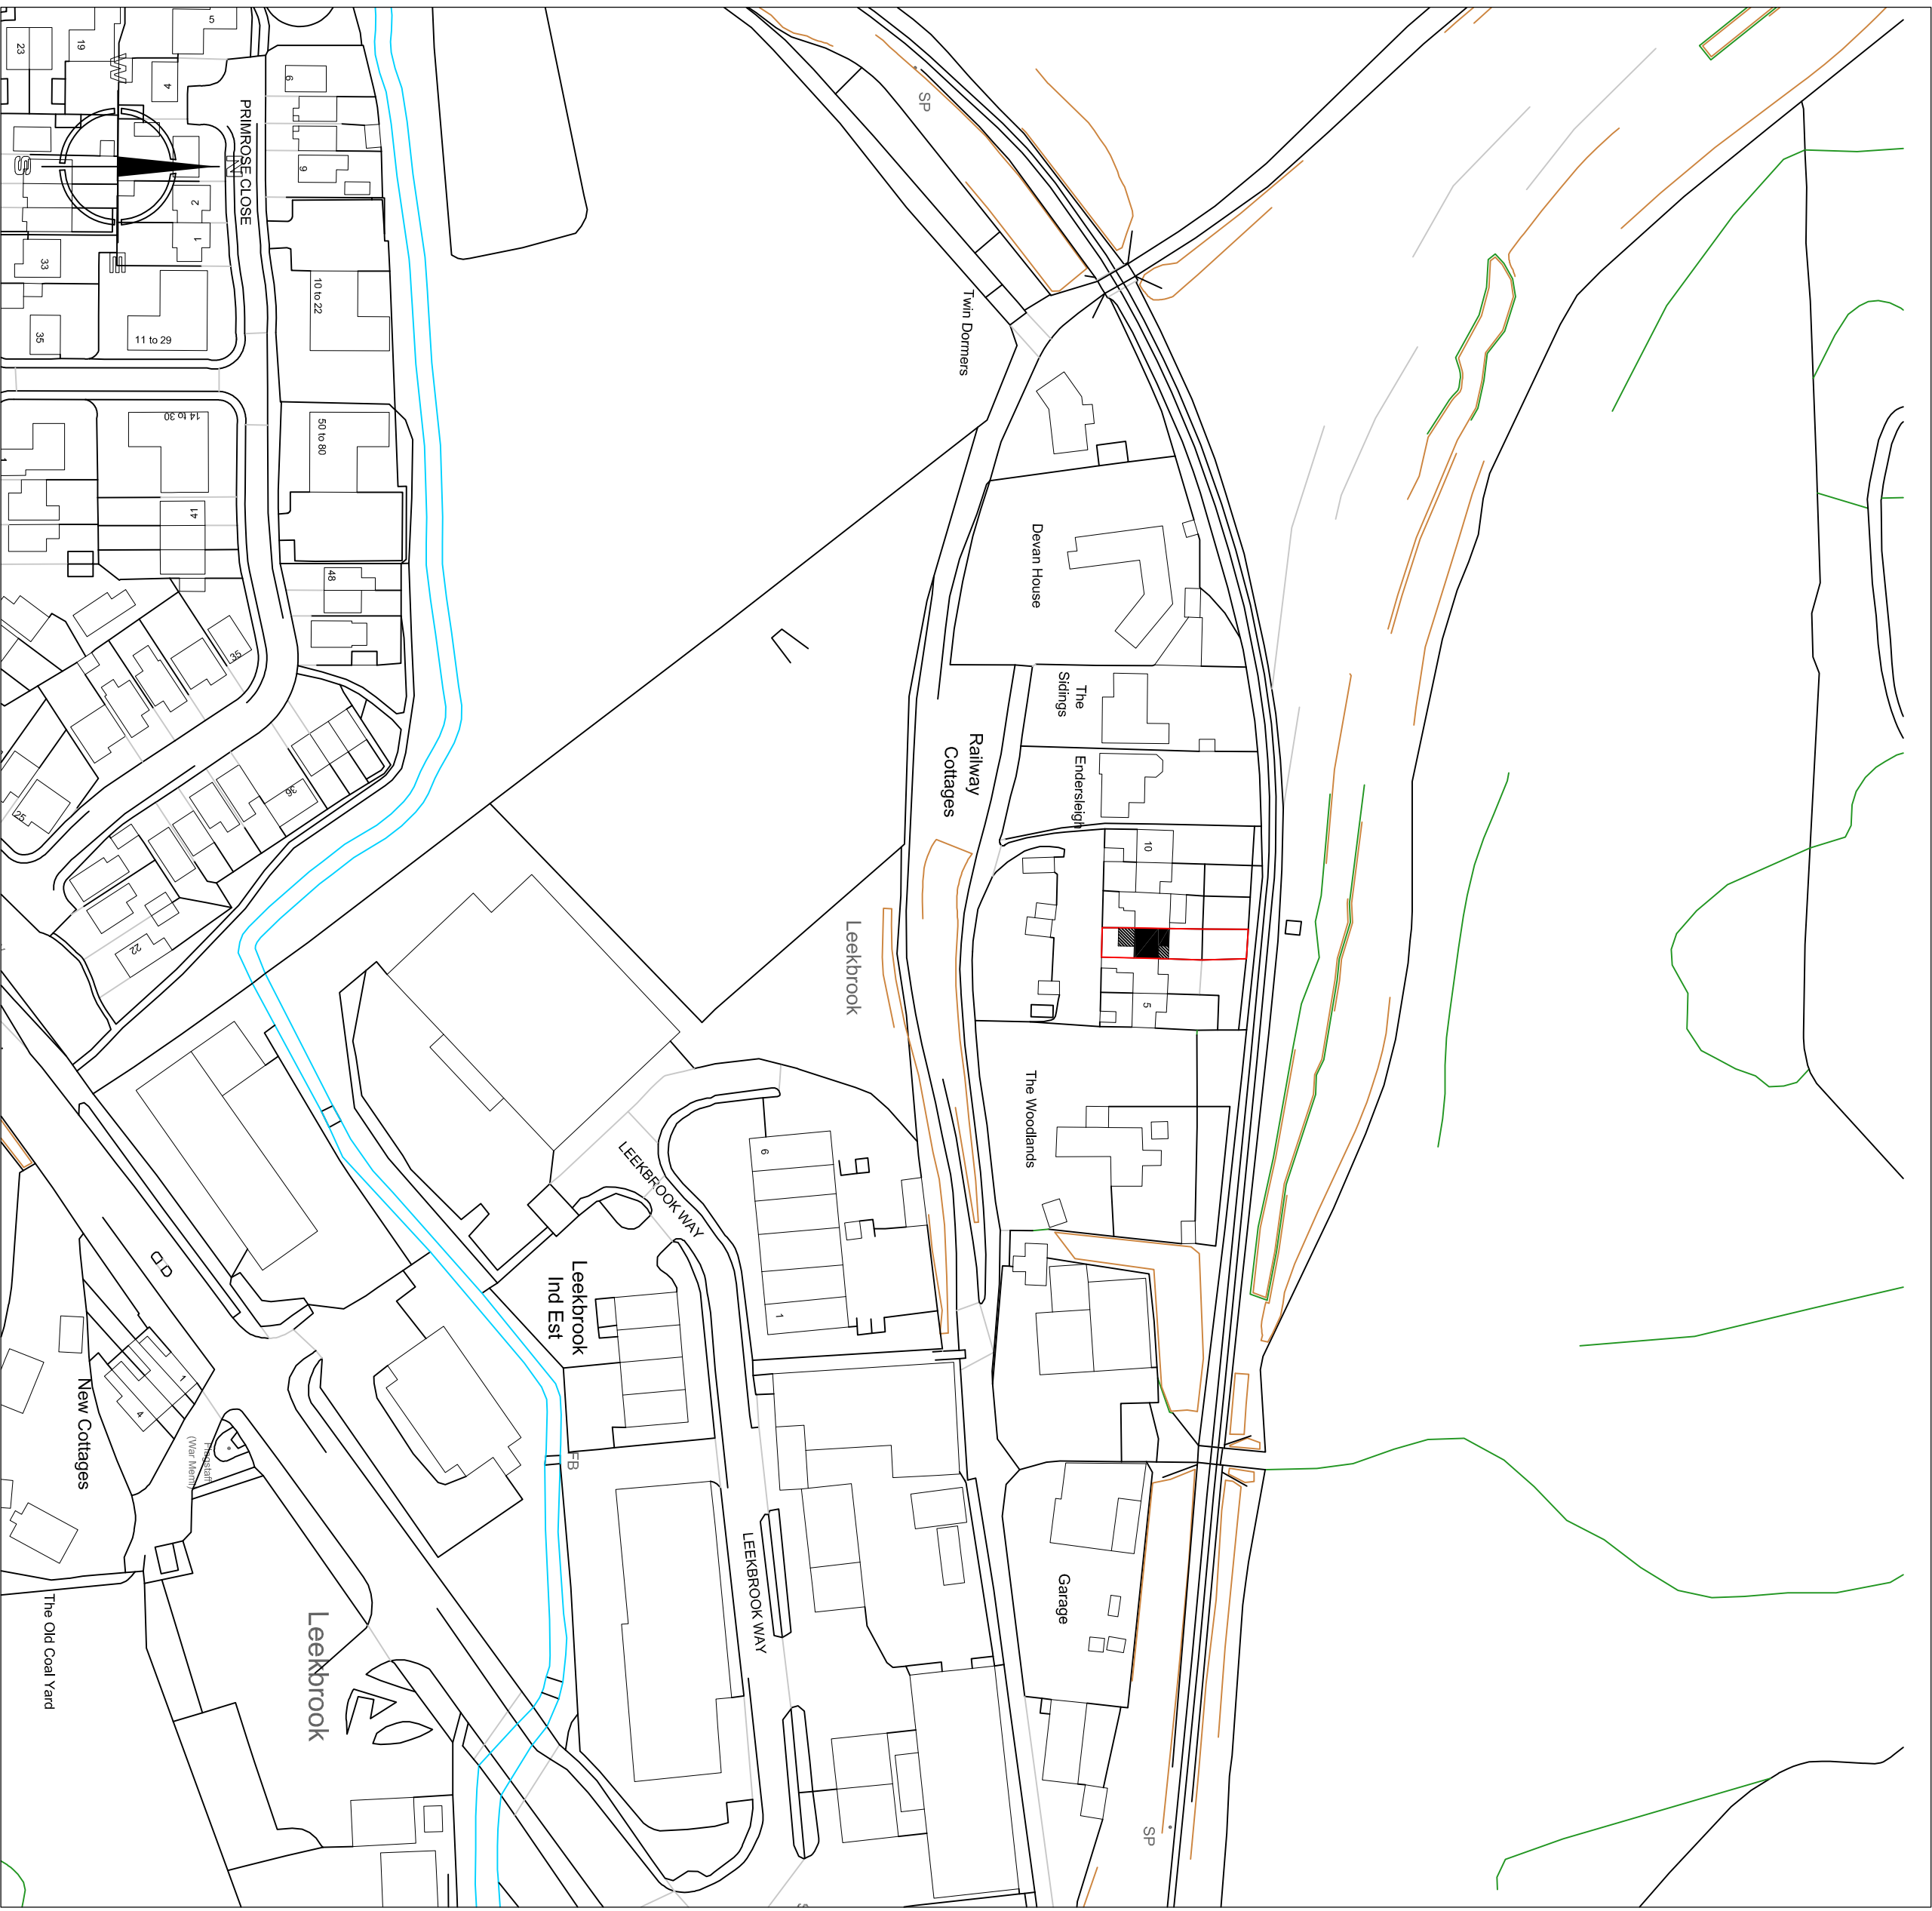

SITE LOCATION PLAN 1:1250

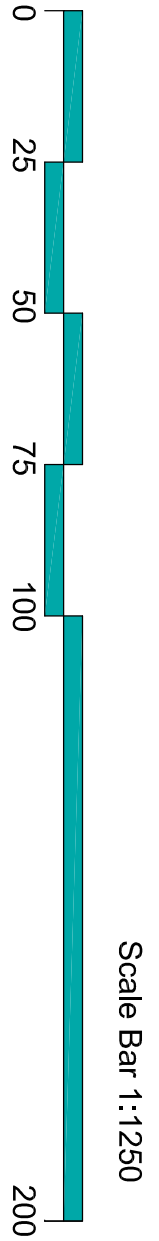

This drawing is subject to Copyright & must not be copied or reproduced without consent. Figured dimensions only are to be taken from this drawing. All contractors must visit the site and be responsible for taking and checking all dimensions relative to their work.

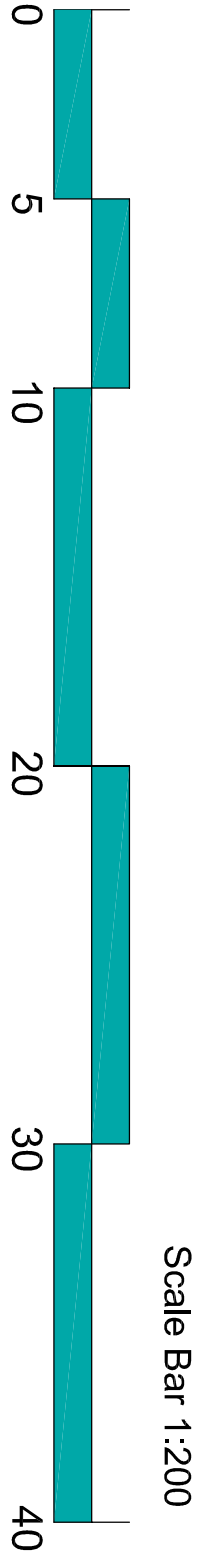

SITE BLOCK PLAN 1:200

Status PLANNING				
Scale	As Shown	As Shown	Drawn	Checked
As Shown	Feb 24	RA	RA	KM
Drawing No.	23 050 PL (0)	01		Rev