

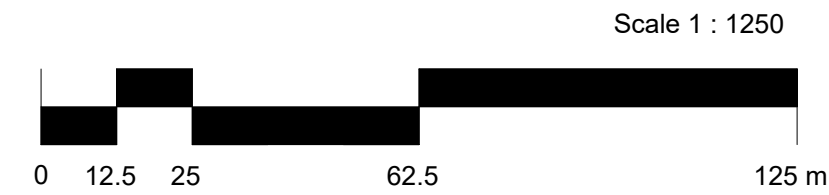


This drawing has been prepared in accordance with the CDM (Construction Design and Management) and all foreseeable design risks to those involved or affected by construction have been avoided wherever possible.

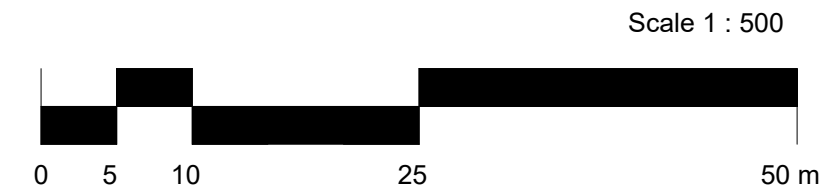

1 : 1250

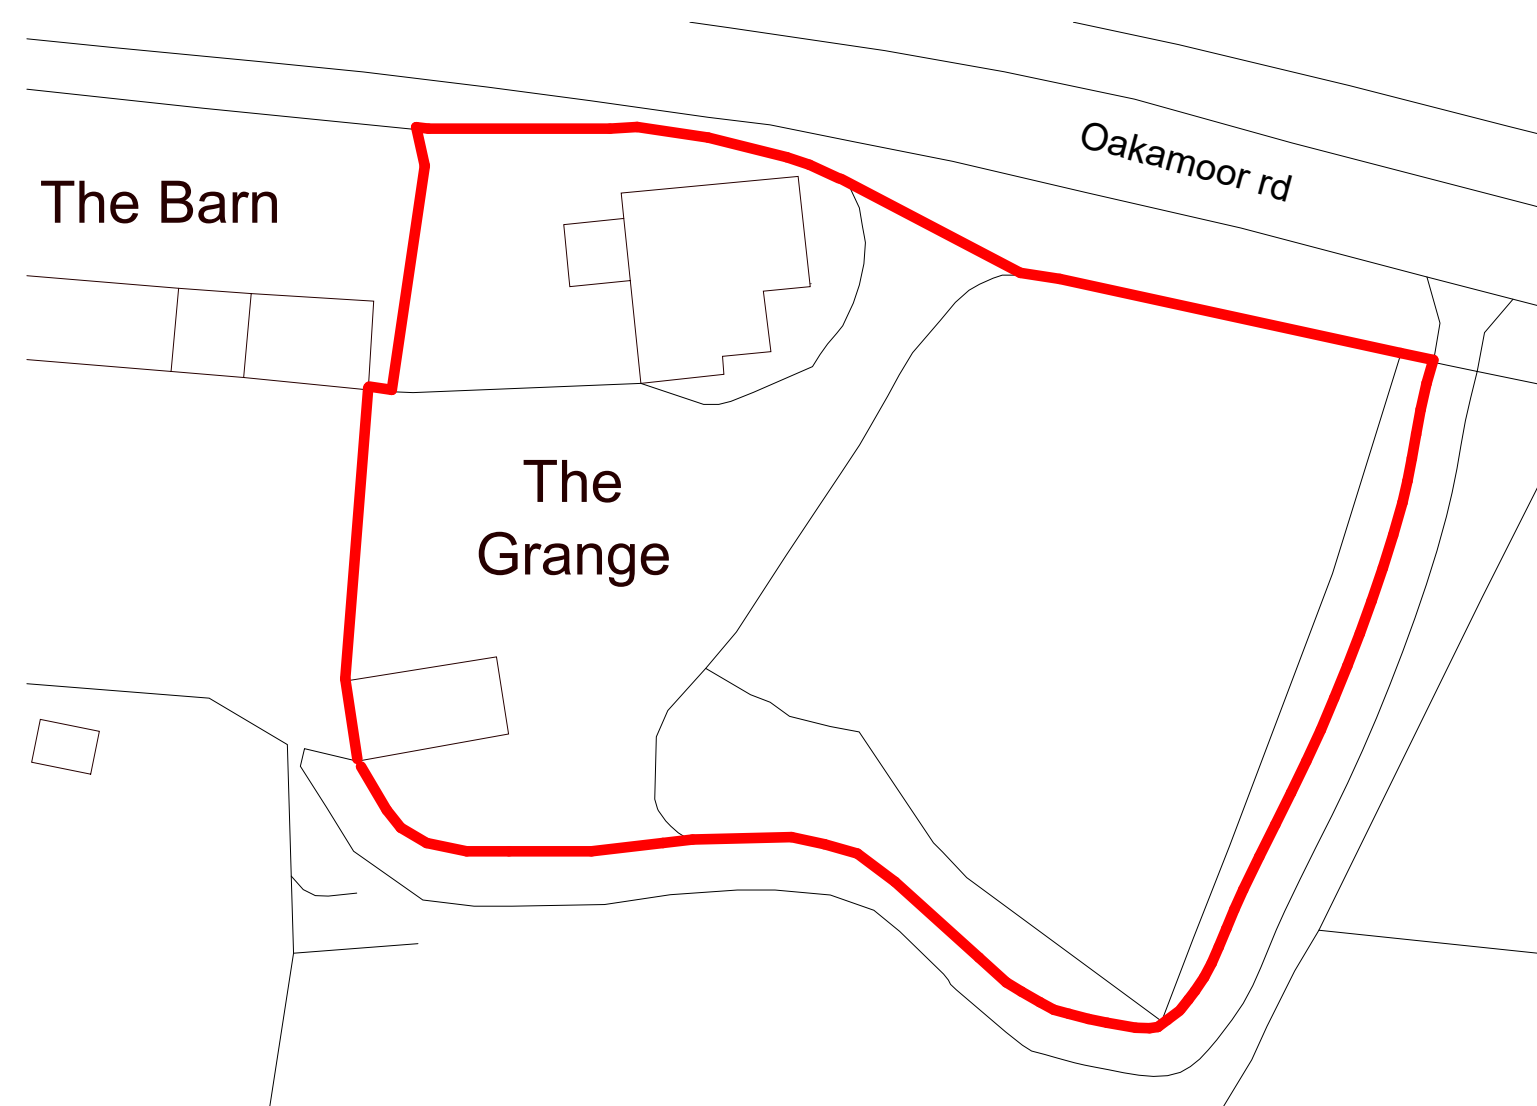

1 : 500

1 : 500

The Grange
Oakamoor Road
Stoke-On-Trent
ST10 4QR

SMYTHEMAN
ARCHITECTURAL

T: +44 (0)1538 722097
E: mail@smytheman.co.uk
W: www.smytheman.co.uk

