



Measurements in Millimeters
16500 is 16.5meters

PROPOSED

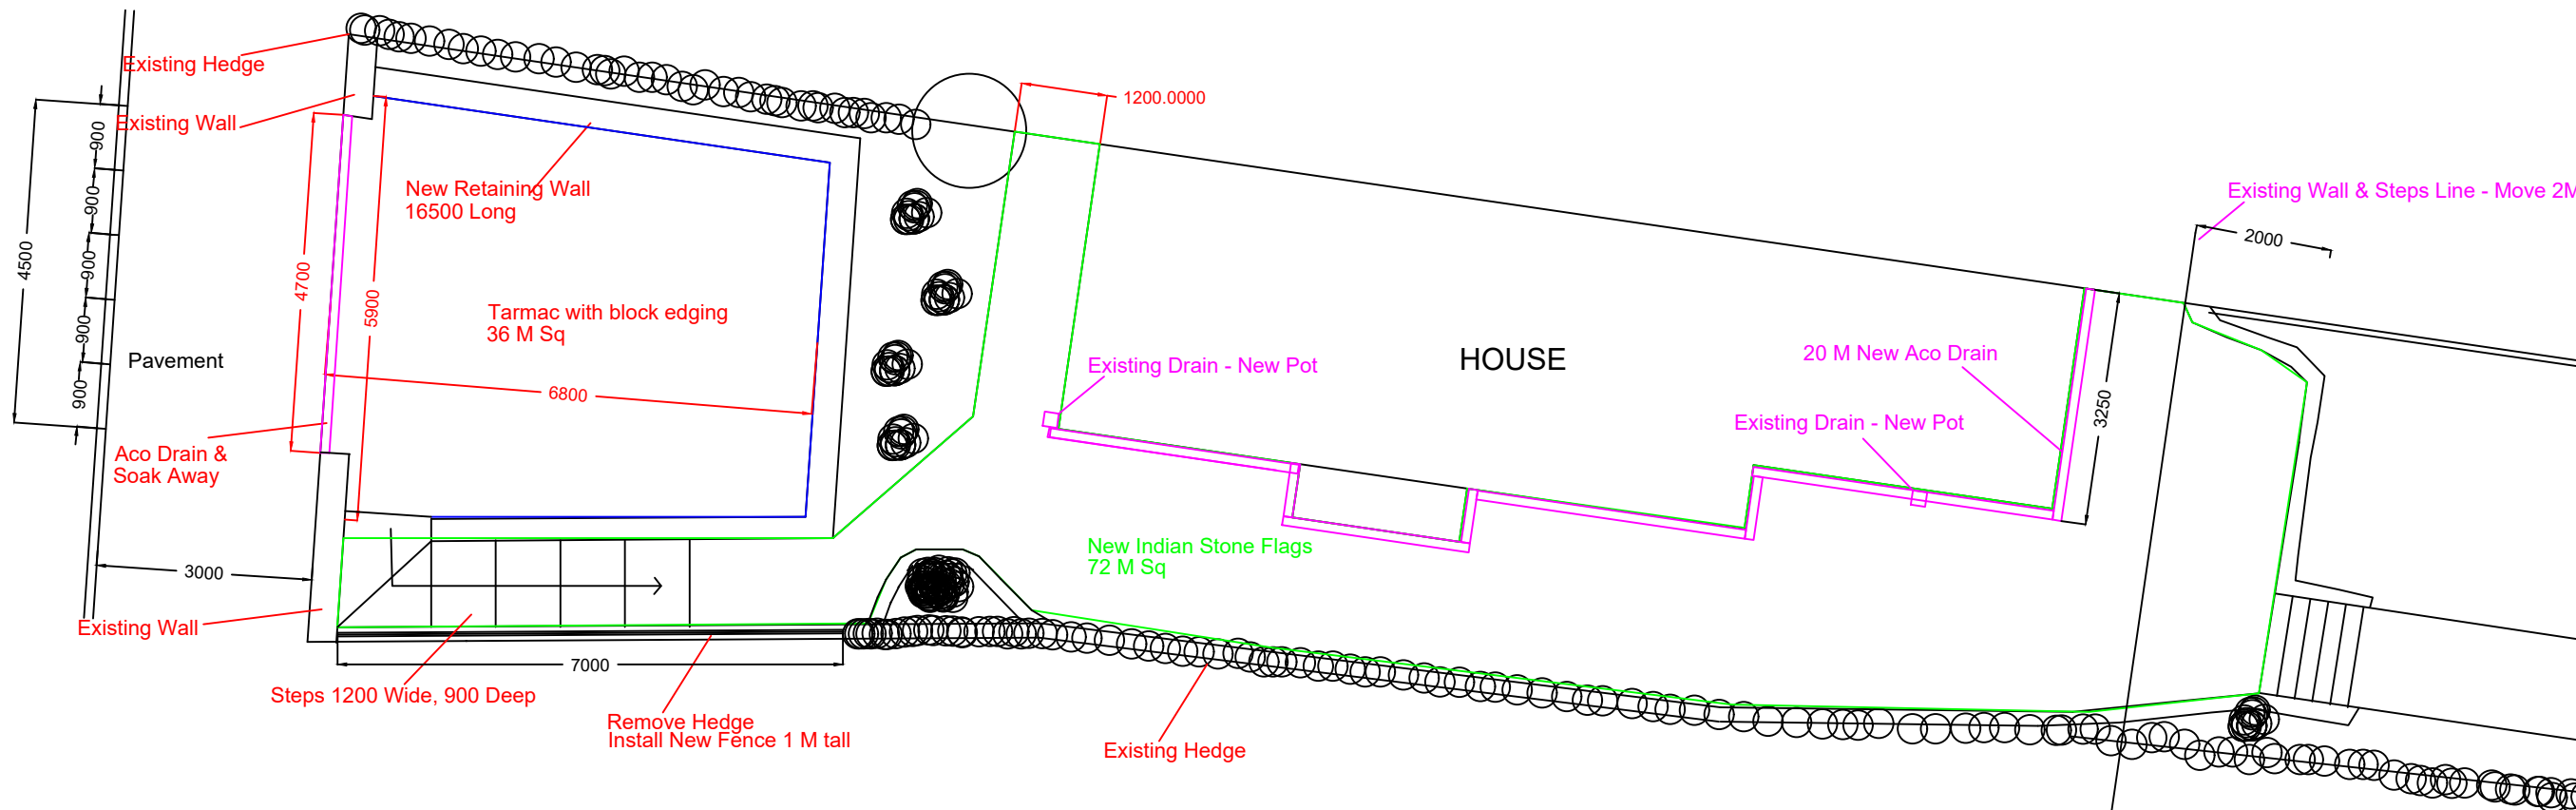

EXISTING

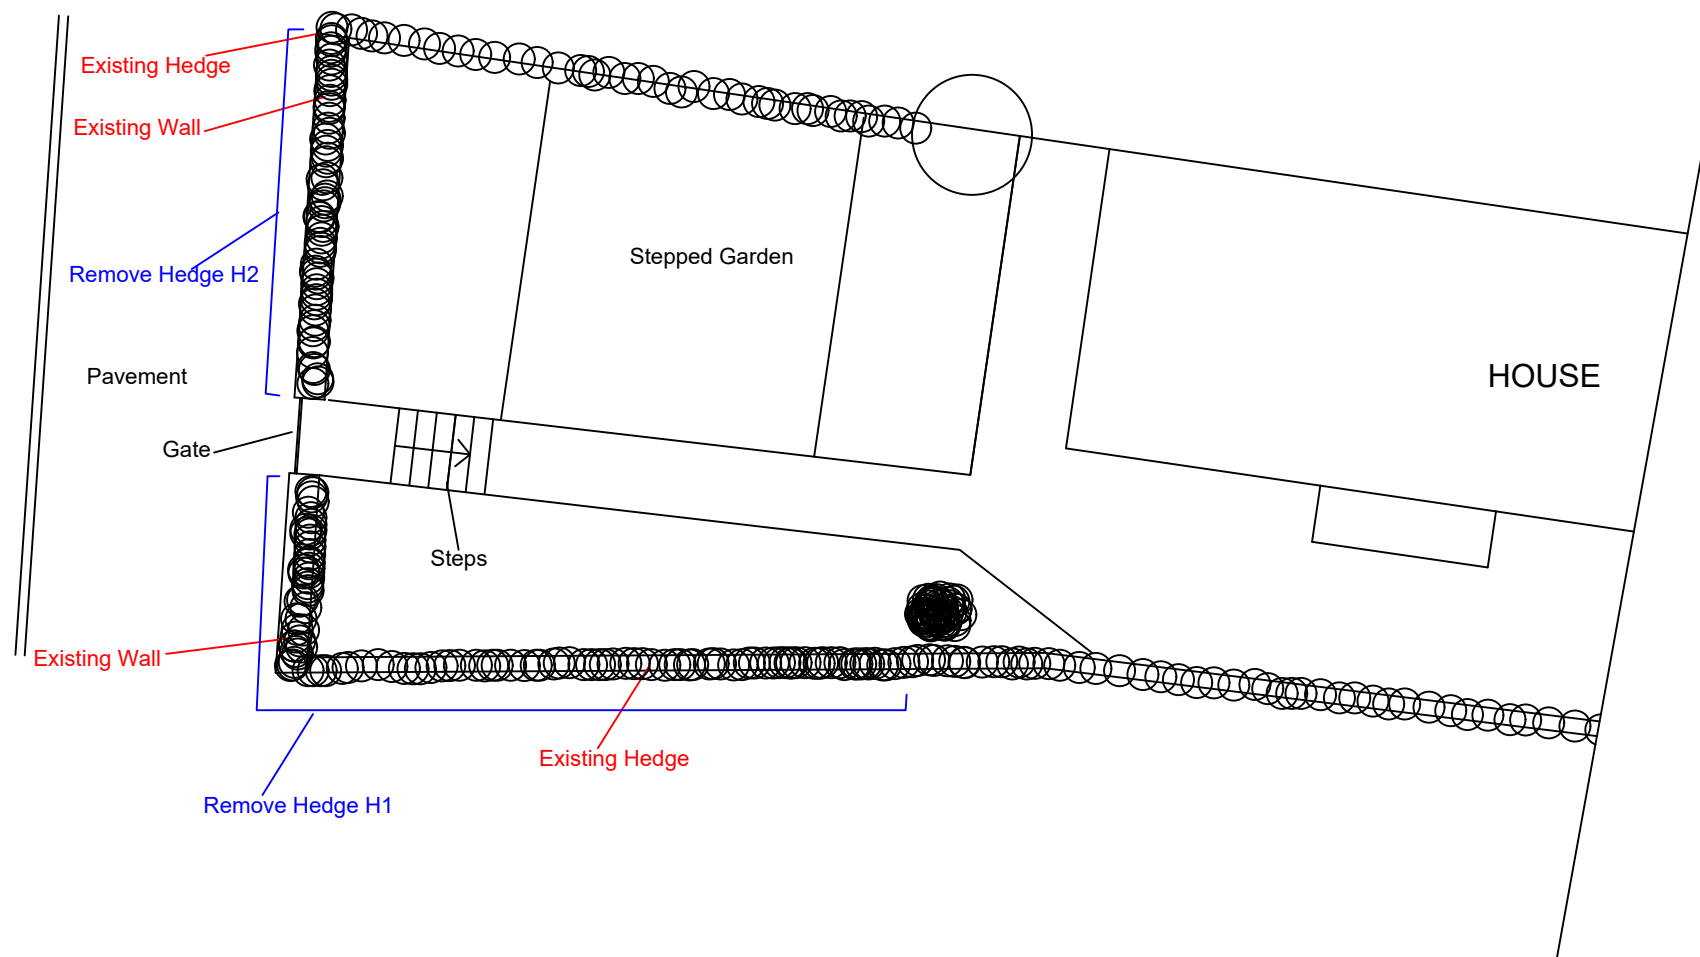

95 Tunstall Road, ST8 6LB

PROJECT NUMBER : JR001 DRAWN DATE: 29/02/2024

Scale 1:100