




Note
Any removal of trees and foundations within root protection zones to be approved by Tree heritage or equivalent governing bodies.

Scale 1 : 100

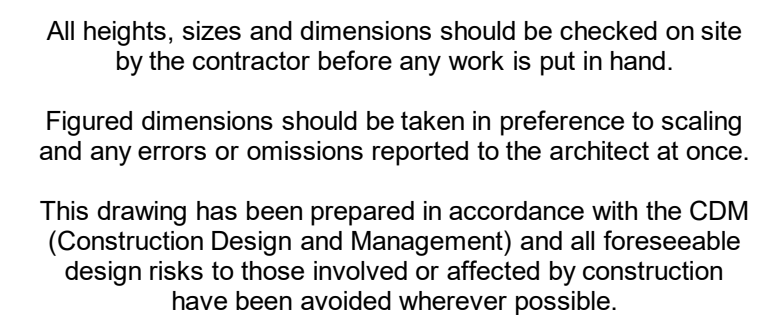

Key
1 : 100

-  - FT1 ~ 1.3m fencing. See drawing 205 for details
- - FT2 ~ 1.8m security fence. See drawing 205 for details
-  - Soft Landscaping see landscaping drawing for details
-  - Poured queue line surfacing Approx. 205m²

P0.4	22/03/24	NJ	Amendments following planning comments
P0.3	09/01/24	NJ	
P0.2	04/12/23	NJ	
P0.1	22/11/23	NJ	

Rev	Date	By	Detail
-----	------	----	--------

Drawing status

S4 - Planning

Client

MMM



Project/Location

Alton Towers Resort,
Farley Lane,
Alton,
Stoke On Trent,
ST10 4DB

Drawing title

Proposed Plans

Date	Drawn	Checked	Job No.
26/01/24	NJ		3291

Scale(s)

1 : 100 @A1

Drawing number

ATPO-SA-FV-ZZ-DR-A-0202

Revision

P0.4



**12 High Street, Tean,
Stoke-on-Trent
ST10 4DZ**

**T: +44 (0)1538 722097
E: mail@smytheman.co.uk
W: www.smytheman.co.uk**

