


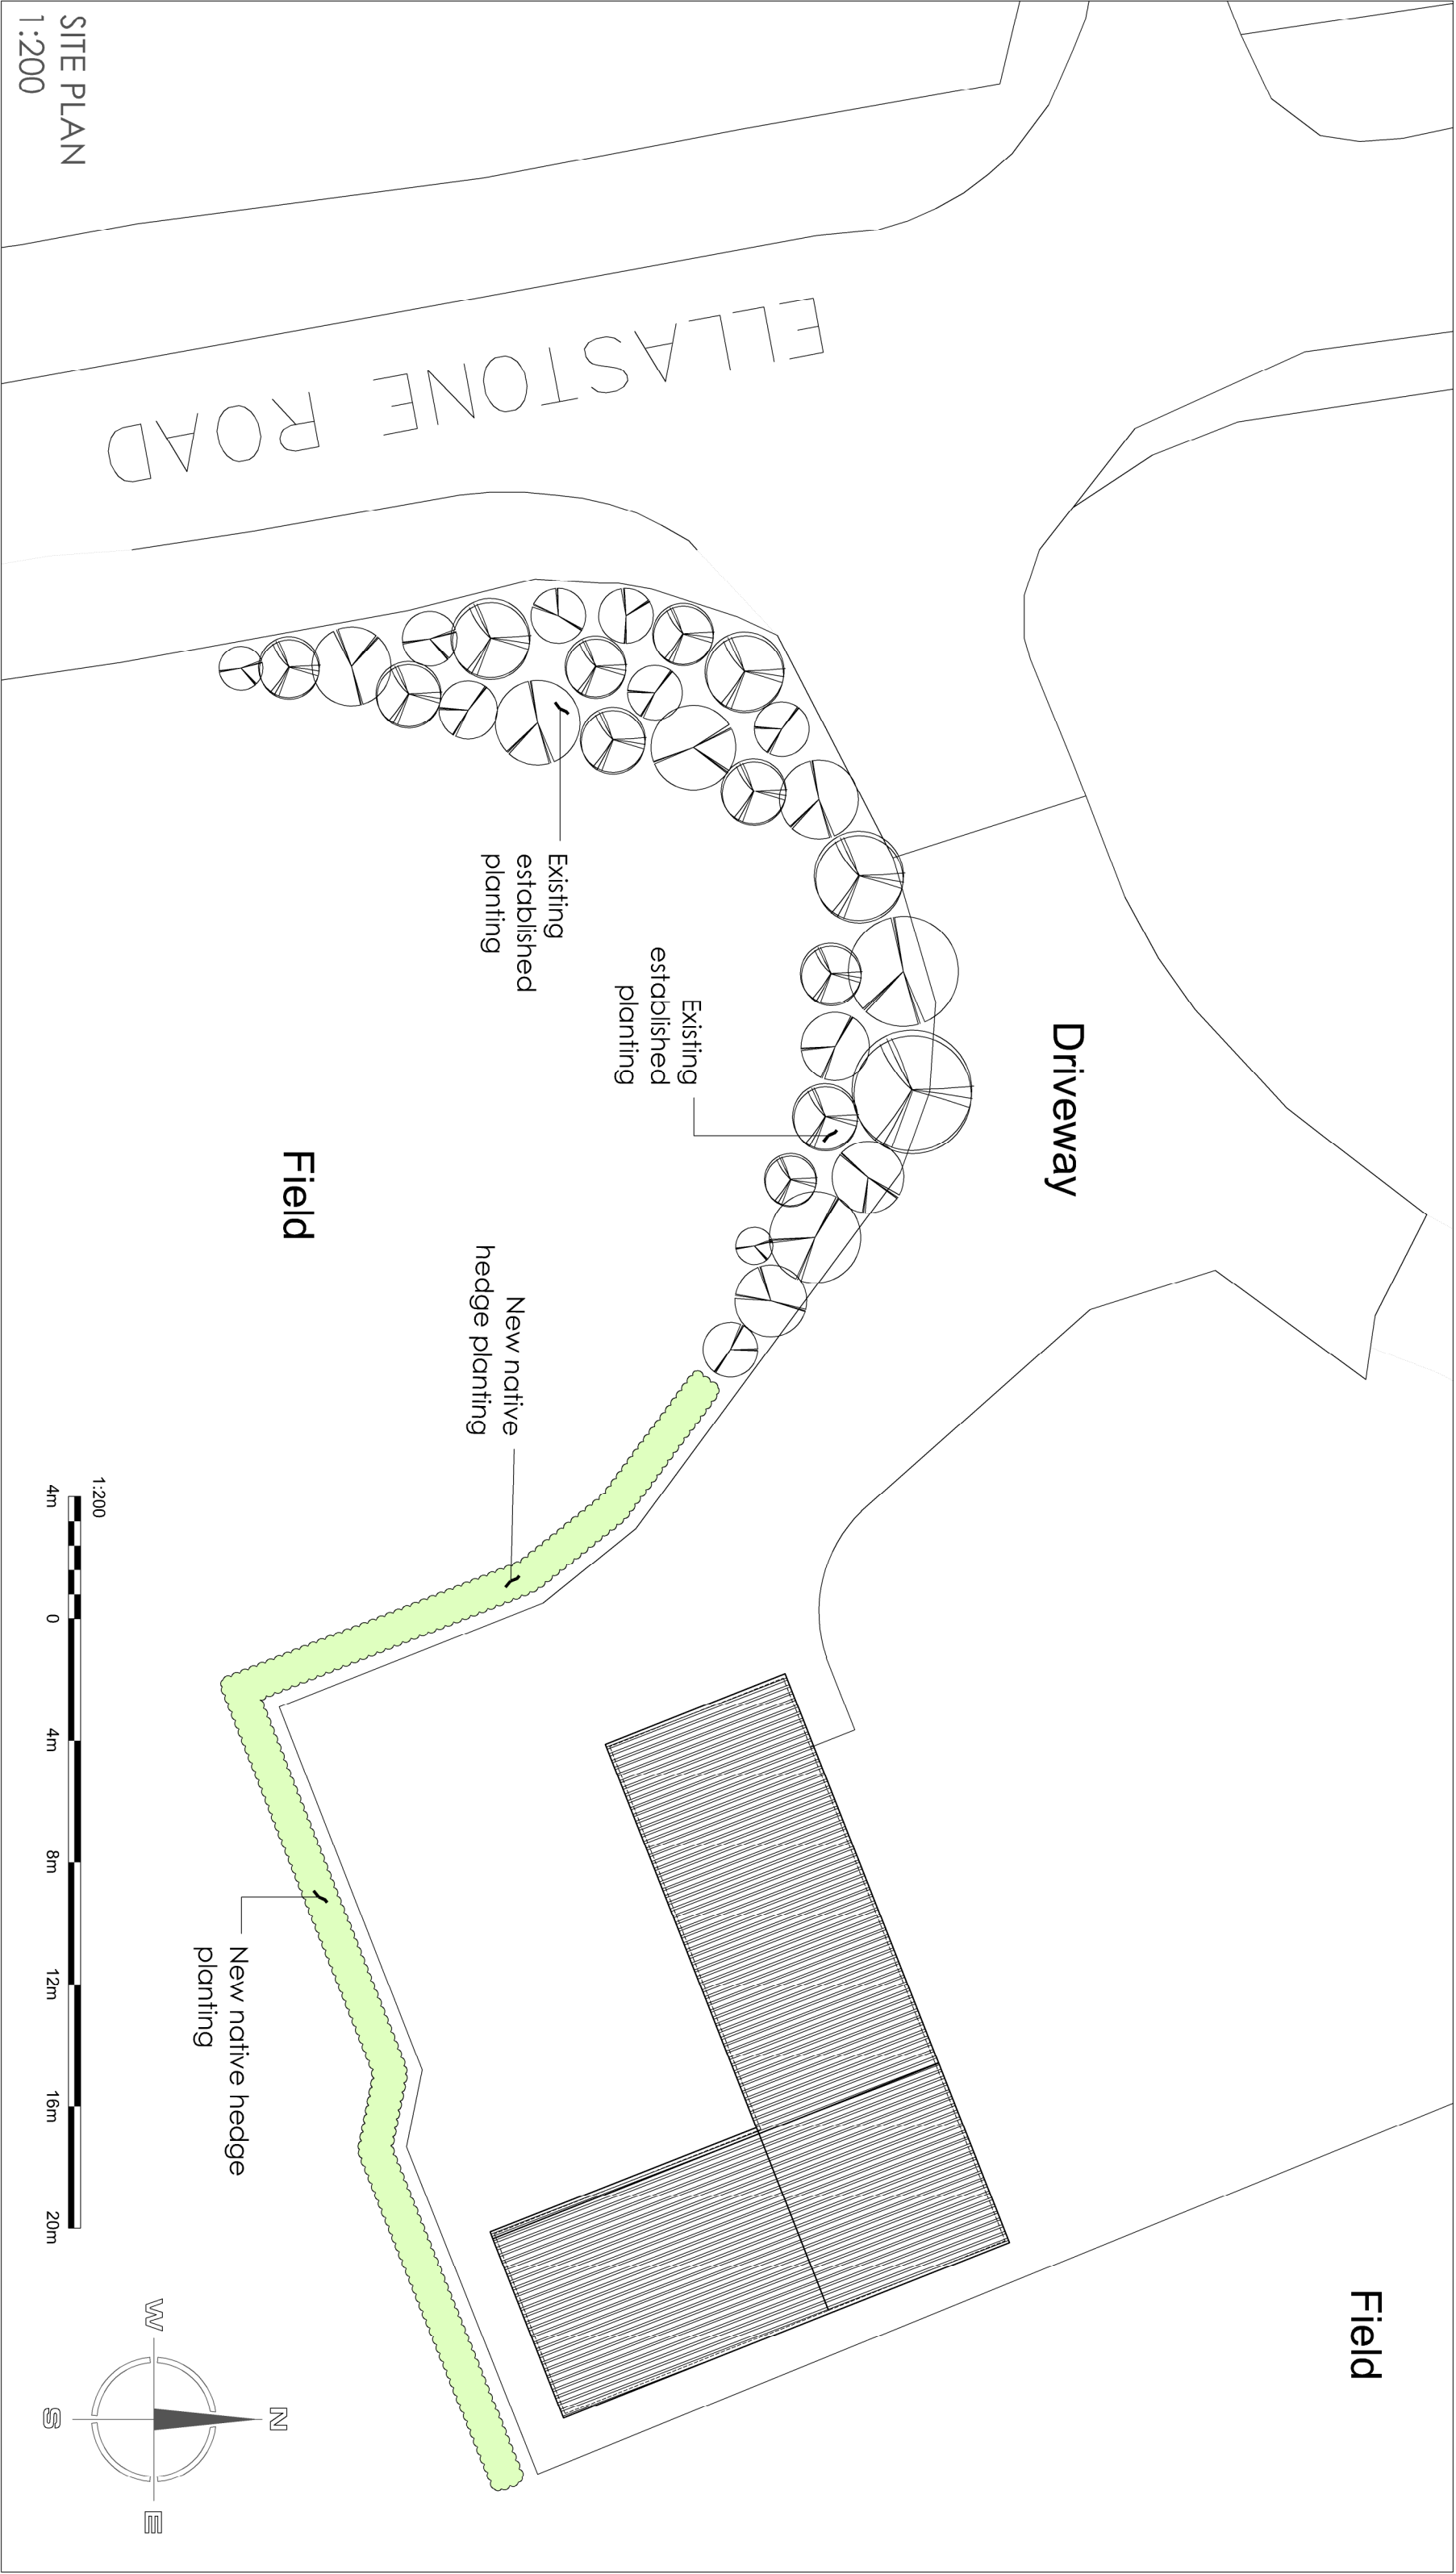

Hedge Planting

All plant material to comply with BS 3936 Pt 1:1992 and handled in accordance with 'Handling and Establishing Landscape Plants' 1996. All Planting to comply with BS 4428 with plants well firmed. Ernong slow release fertiliser or similar approved to be applied to the base of each plant at the rate shown in the schedule.

Cultivate compacted ground and apply herbicide to kill weeds with herbicide to at least 0.5m width. Do not allow roots to dry out during prior to planting or heet up in enclosed bags. Form a trench to the same depth as the roots, plant so that the finished topsoil level matches the level of the soil it was planted in at the nursery. Firm plants in place and cover with well rotted mulch and topsoil. Provide plastic tree guards for protection to young plants.

Native Hedge

New hedge (approximately 47 m in total) to be planted in a double staggered row, with a 300mm offset between rows, at centres to achieve 6 plants per metre, in a random mix of the following plants in groups of 3, 5, 7, 9.

Species	Specification	% of mix	No.	Ptll
Pinus domestica	60 - 80 cms bare root	15 %	42	4
Craieagus monogyna	60 - 80 cms bare root	15 %	42	4
Corylus avellana	60 - 80 cms bare root	15 %	42	4
Ilex aquifolium	2 litre pot pot grown	5 %	15	5
Pinus Spinosa	60 - 80 cms bare root	50 %	141	4

Copyright of this drawing is vested in the Architect and it must not be copied or reproduced in any form without the written permission of the Architect. The Architect's drawing is for the use of the client and is not to be used for any other purpose. The client is responsible for checking all dimensions relative to their work. Hewitt&Carr Architects Ltd are to be advised of any variation between drawings and site conditions.

CLIENTS ARE ADVISED TO CLARIFY DIMENSIONS WITH THE ARCHITECT PRIOR TO SETTING OUT AND NOT TO SCALE FROM THE DRAWING

Rev.	Down	Comments	Date
A	BVC	Amendment to notes and annotation.	21.03.2024

Project
Partial Retrospective Application for
Change of Use & External Cladding
Ellastone House, Winkhill ST13 7QY

Title
Proposed Landscaping Plan

Client
Mr M Clarke

Hewitt&Carr Architects
A: Daisybank House 117-19 Leek Road L1 1JE
T: 01538 756888
E: enquiries@hccarchitects.co.uk
W: www.hccarchitects.co.uk

Status
Planning

Date
March 2024

Scale @A2
1:200

Drawn
BVC

Checked

Project No.
01139

Drawing No.
AL(0)05

Rev
A