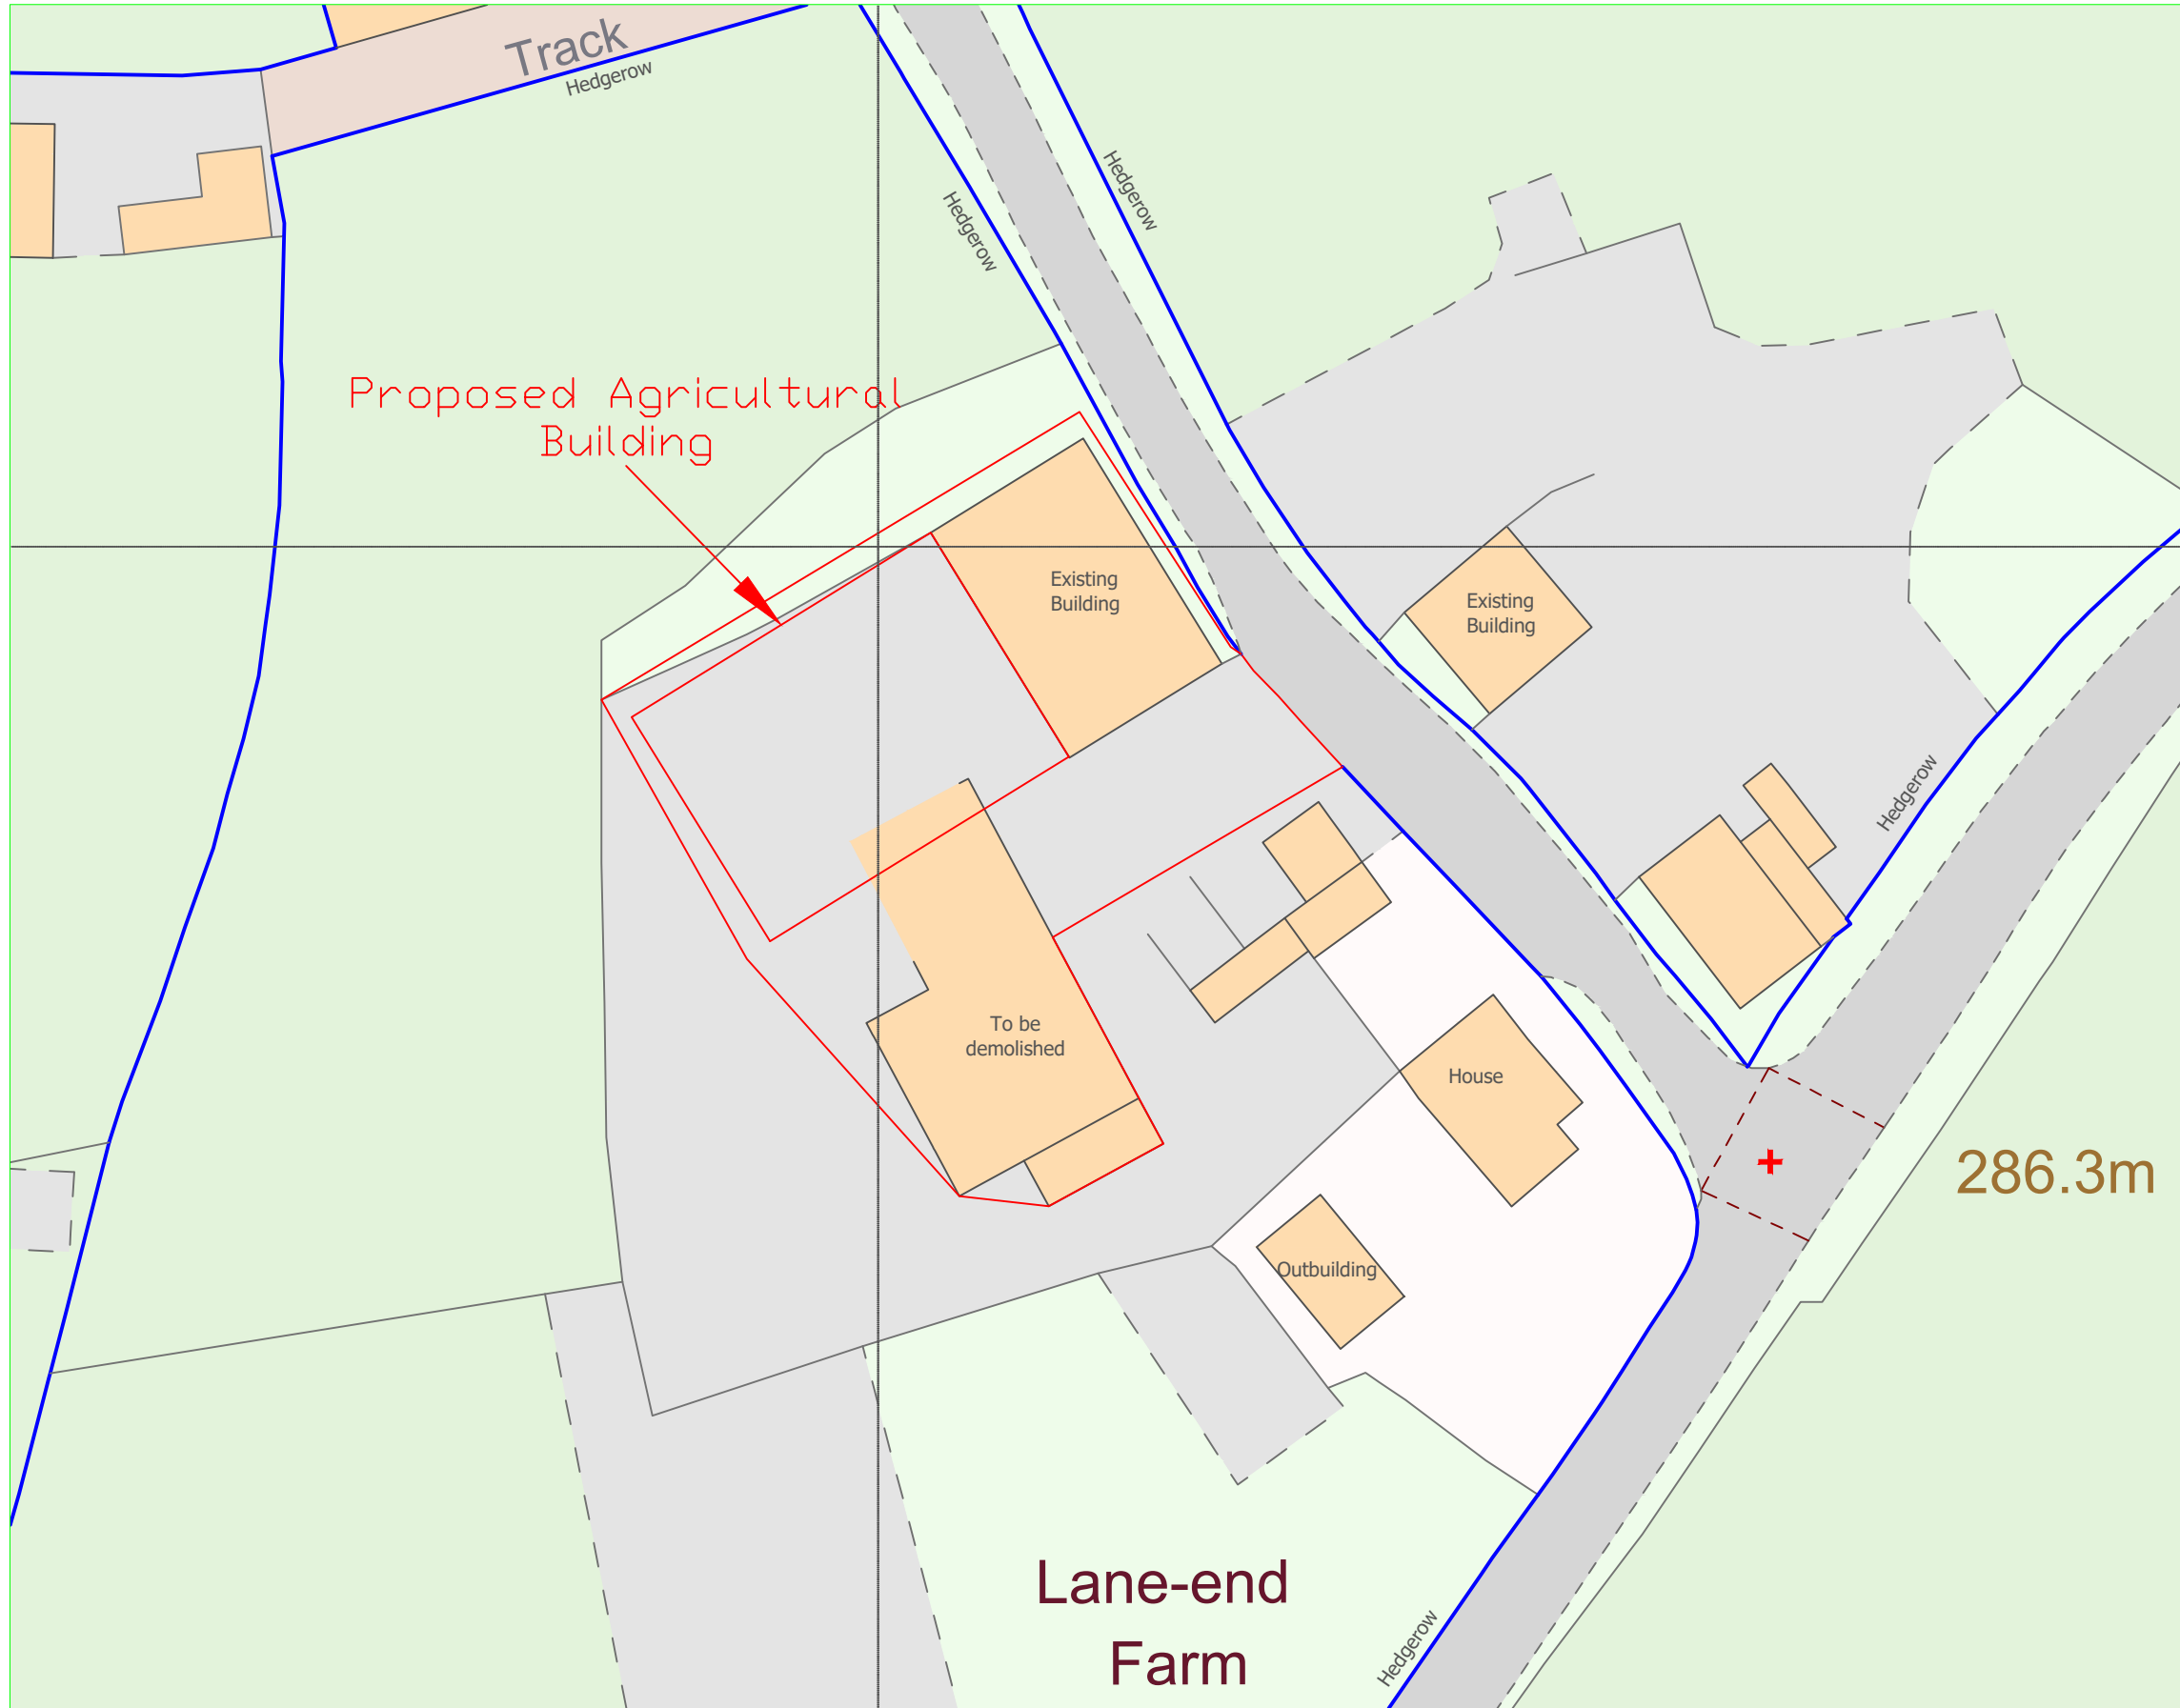


Reproduced from Ordnance Survey digital map data, 1:2500 scale, by permission of Ordnance Survey on behalf of The Controller of His Majesty's Stationery Office. © Crown copyright. All rights reserved.

© Copyright		
J C Harrison Planning & Admin Services		
jo@jcharrison.co.uk 07792 144155		
Client:	Mr I Dowley Lane End Farm, Colwallmoor Lane, Lask Edge, ST13 8QL	
Project:	Proposed Agricultural Building	
Title:	Block Plan	
Drawn:	J Harrison	Date: 22.03.2024
Scales:	1:500 @ A3	
Drg. No.:	1147-002	Rev.: