


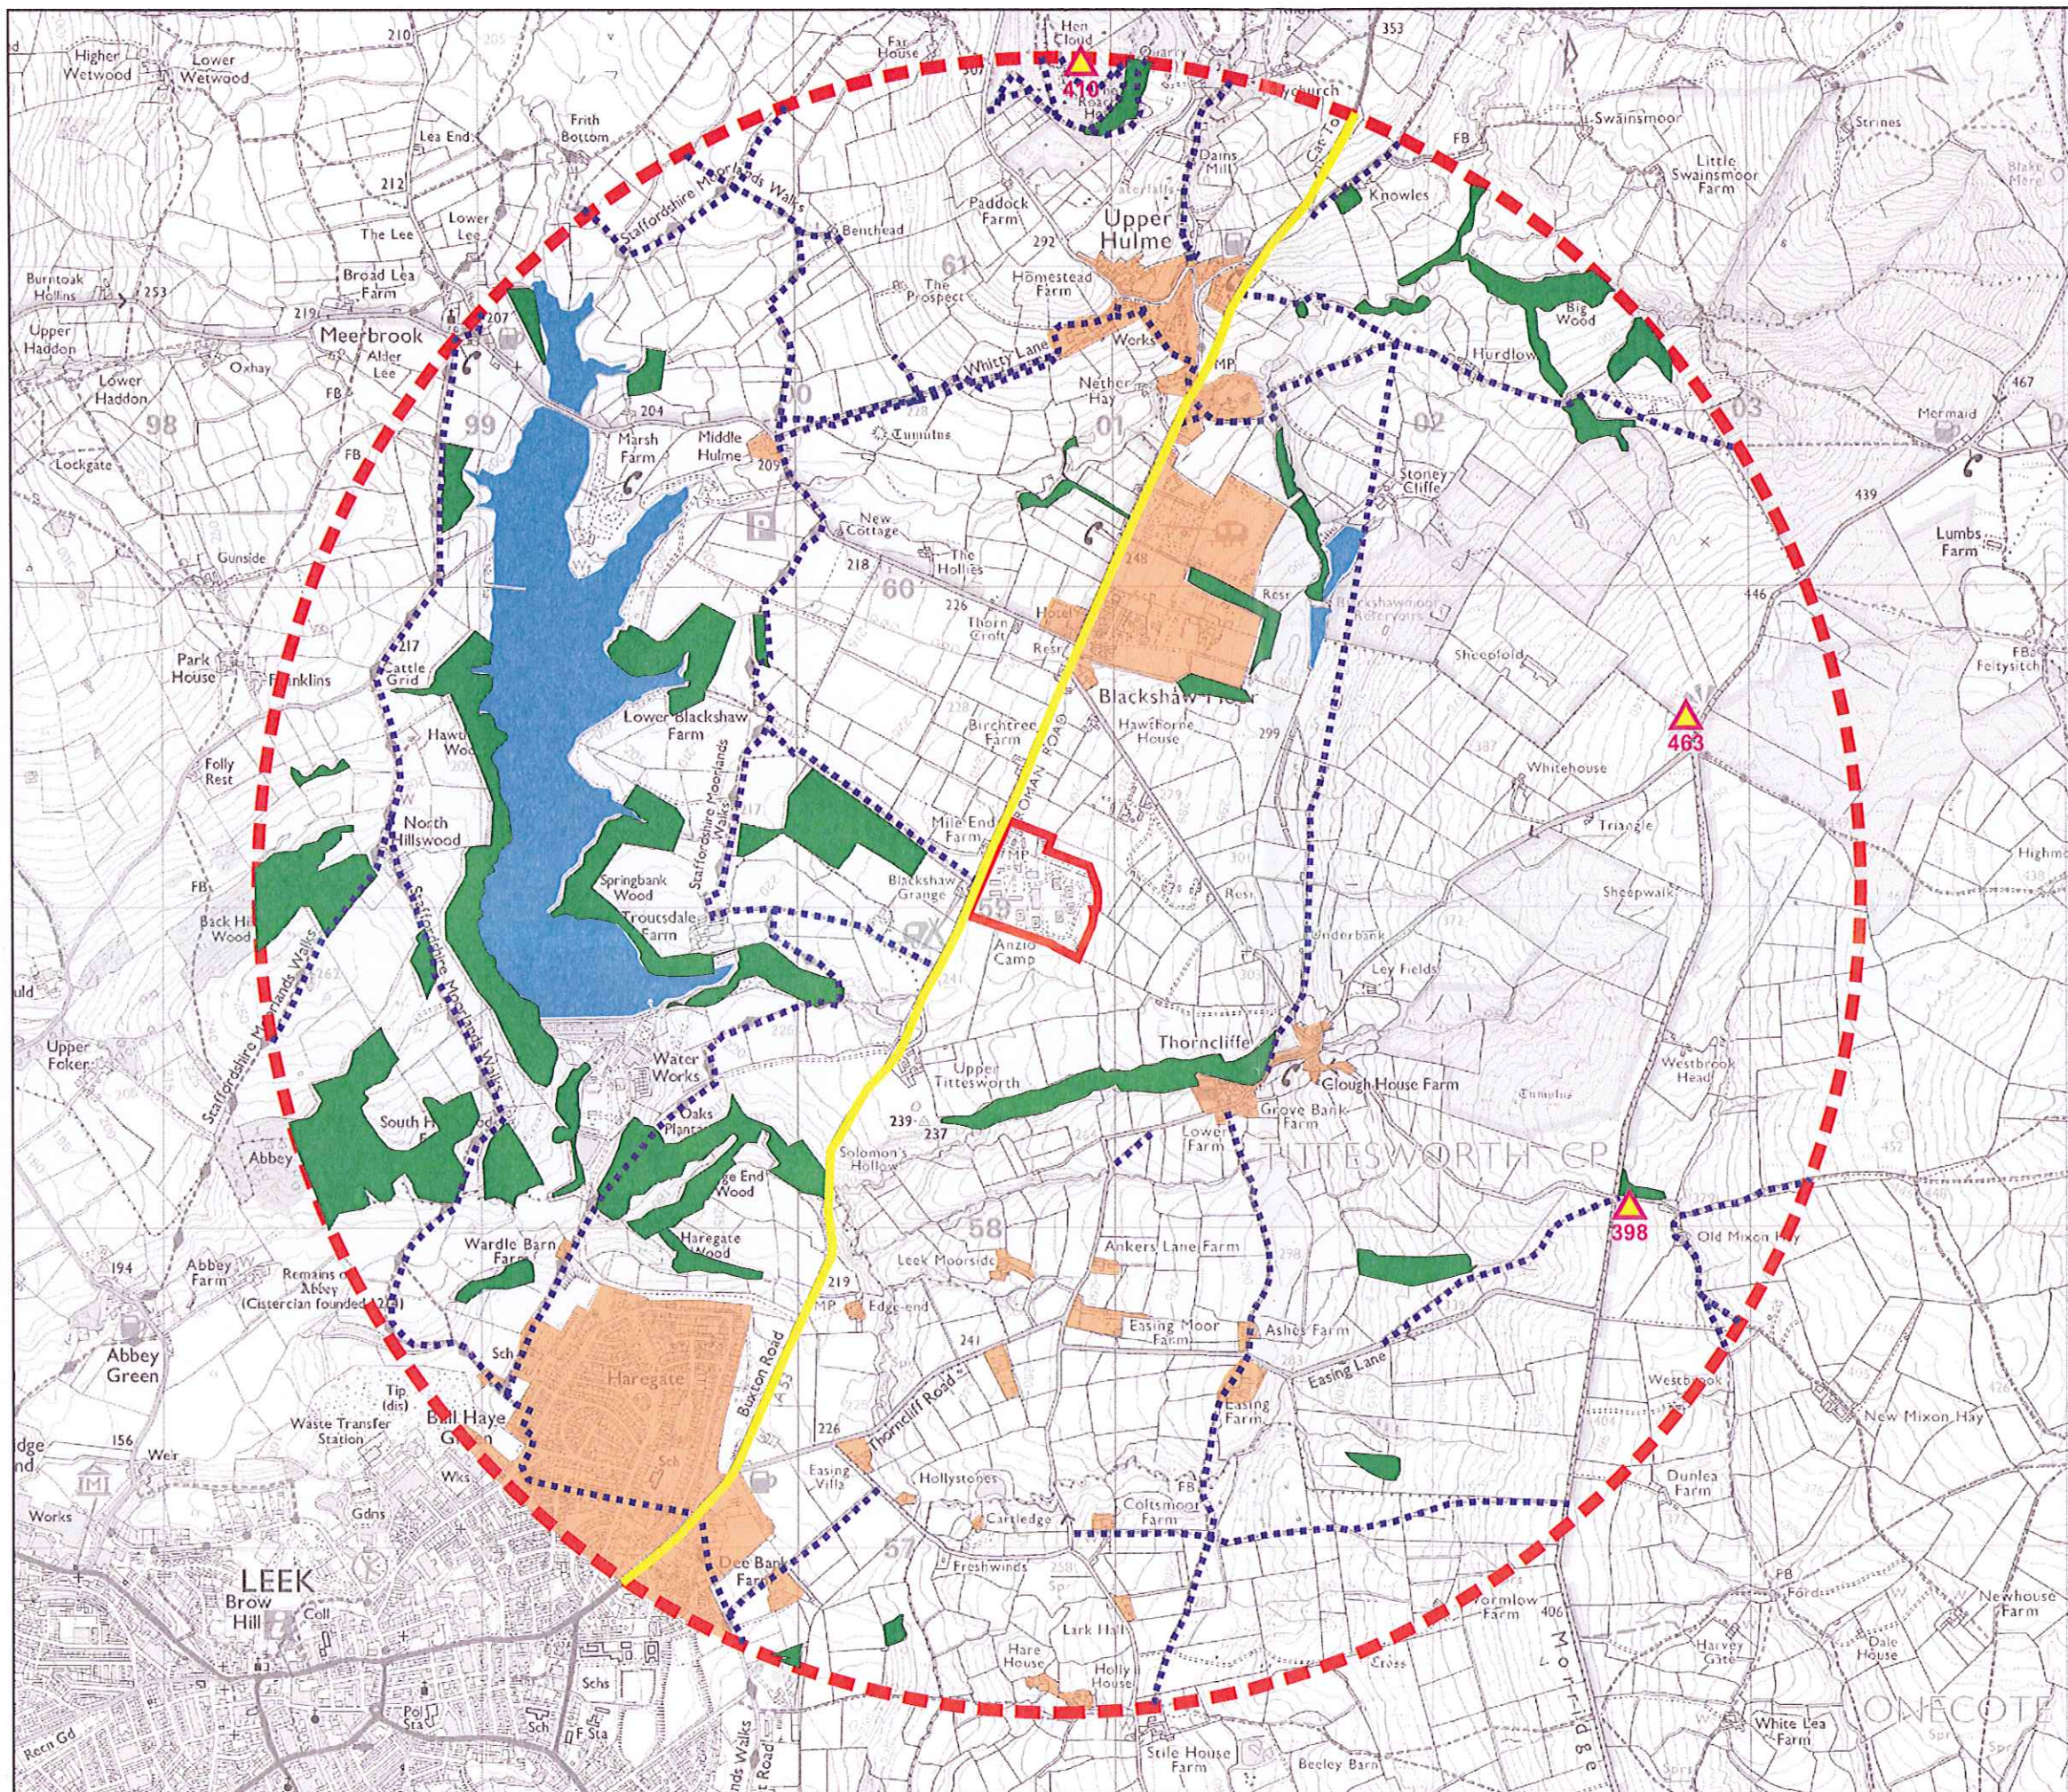

Key:

- Site location
- 5km boundary
- Major road
- Public Right of Way
- Woodland
- Watercourses
- Settlements
- High Points (measured in metres above sea level)

RPS

52 Princess Street, Manchester M1 6JX
T 0161 2379558 F 0161 2373315 E rpsman@rpsgroup.com W www.rpsgroup.com

Client: English Courtyard Developments

Project: Anzio Camp

Title: Landscape Features

Drawing based upon:

Date: 07/01/08 Scale: 1:20000 Original paper size: A3

Drawn: MDH Checked: CQ Job No: DLE6062

Figure No: 7.3

Rev:

www.rpsgroup.com