



North point:

Notes:

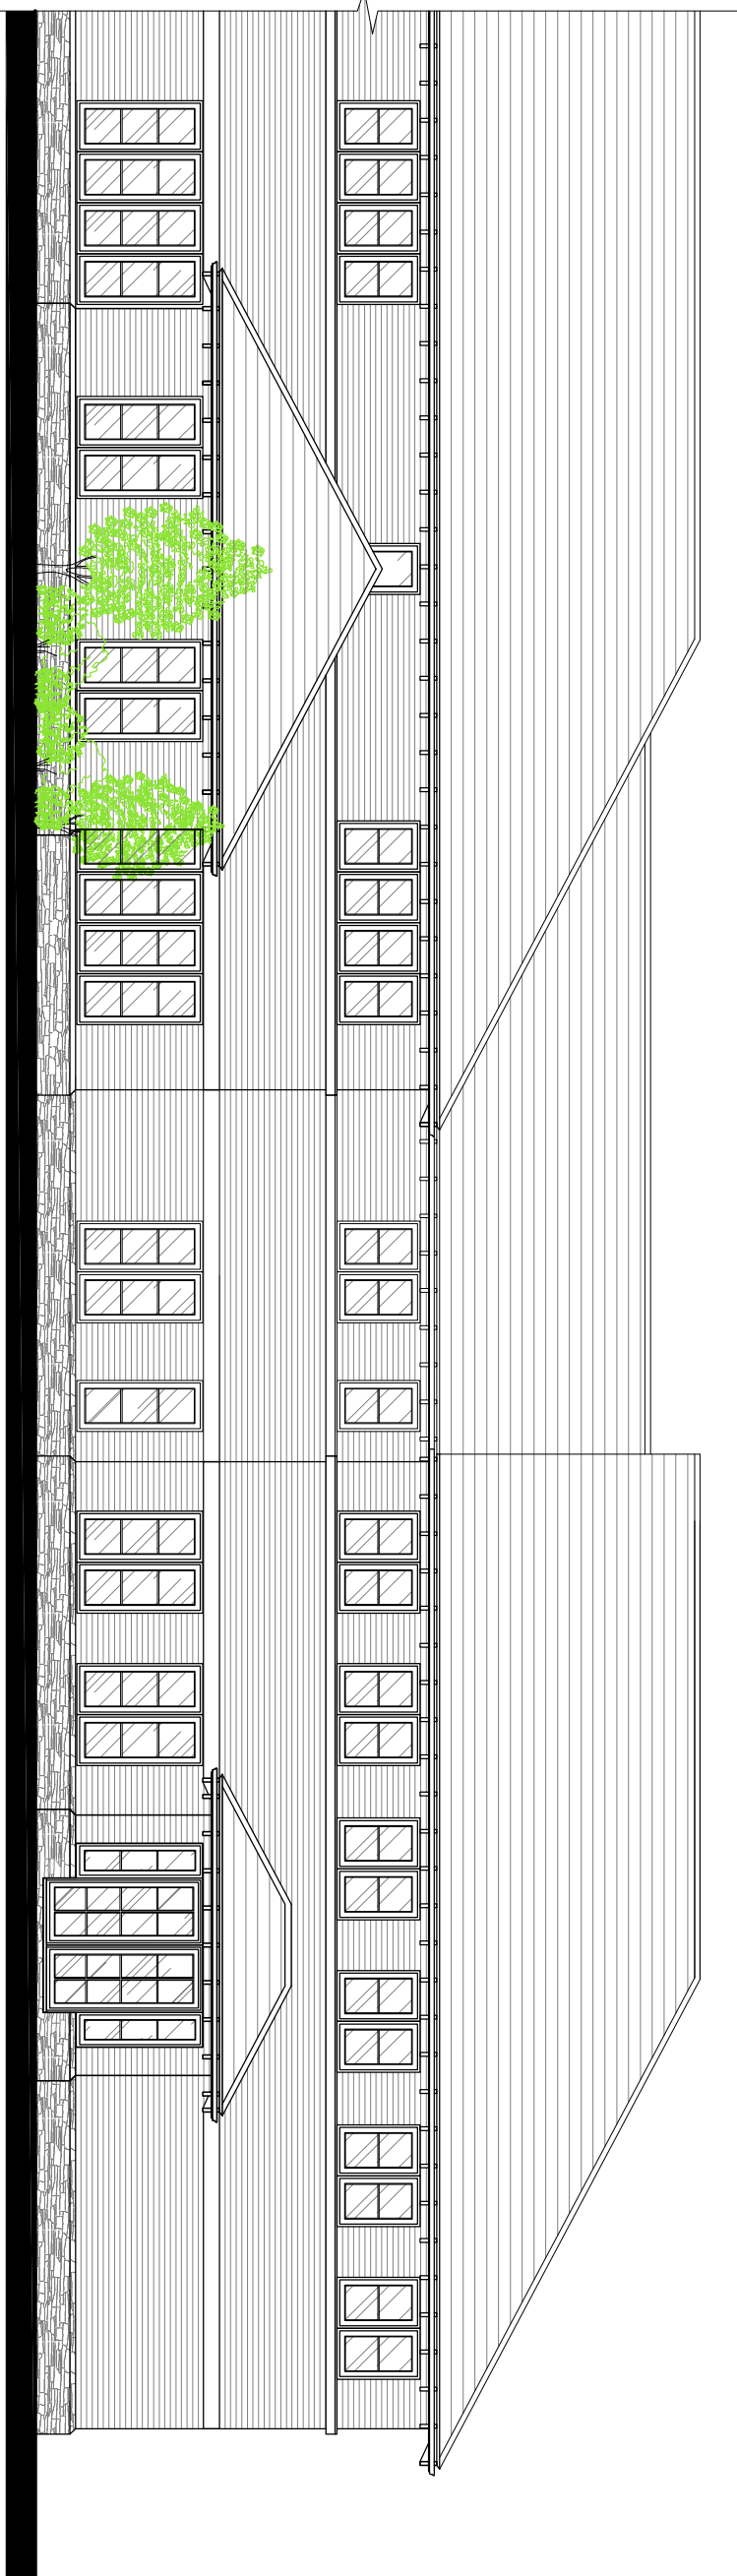


Elevation A

1:100

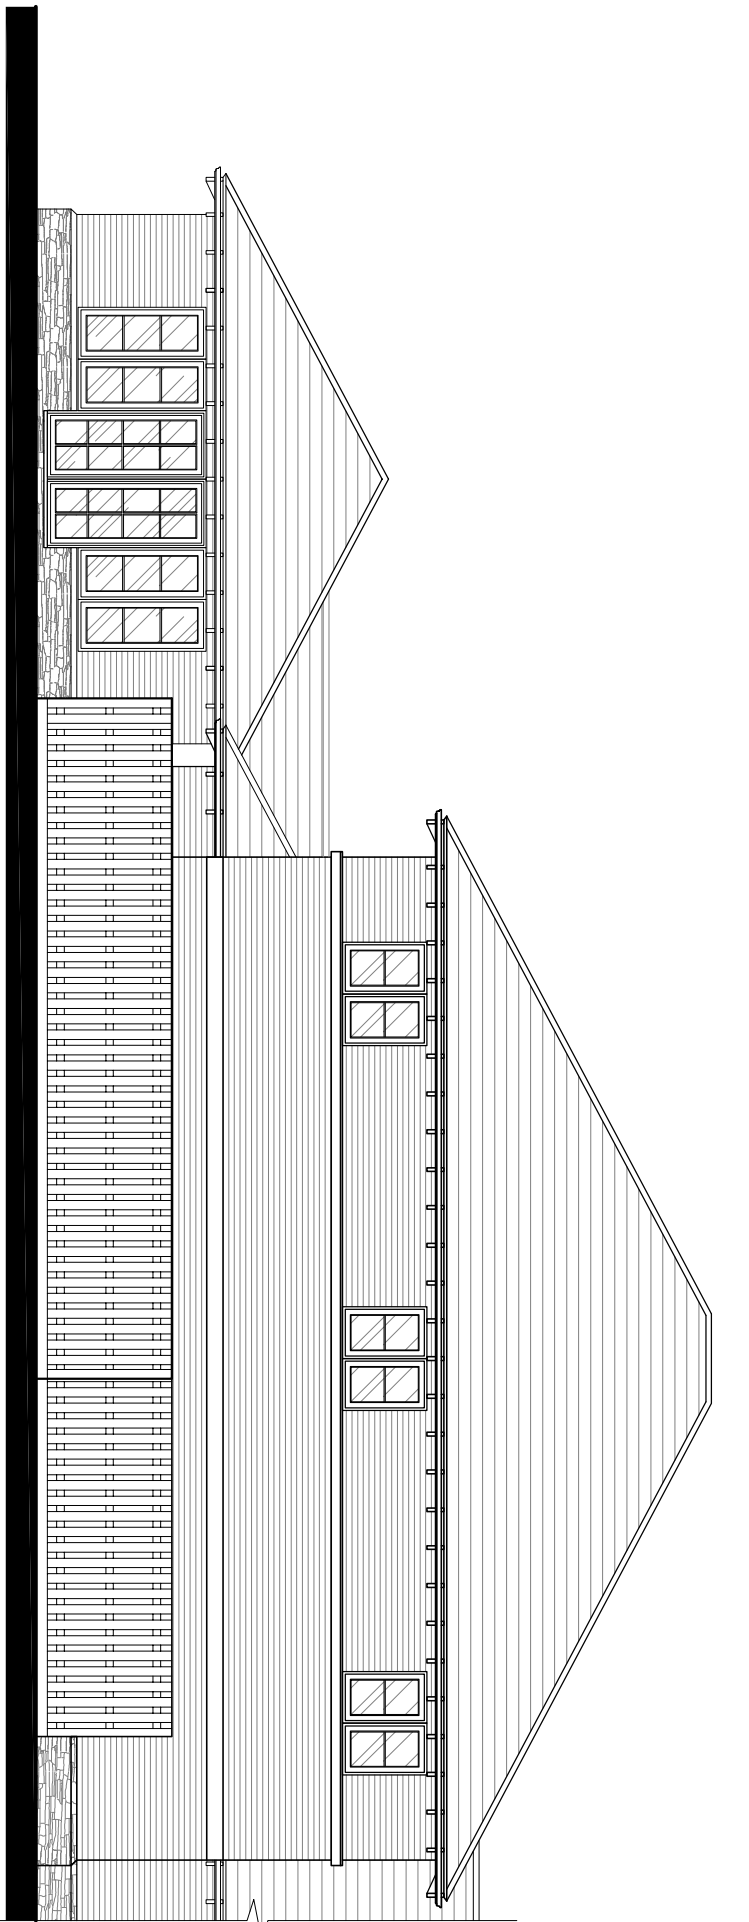


Elevation B

1:100

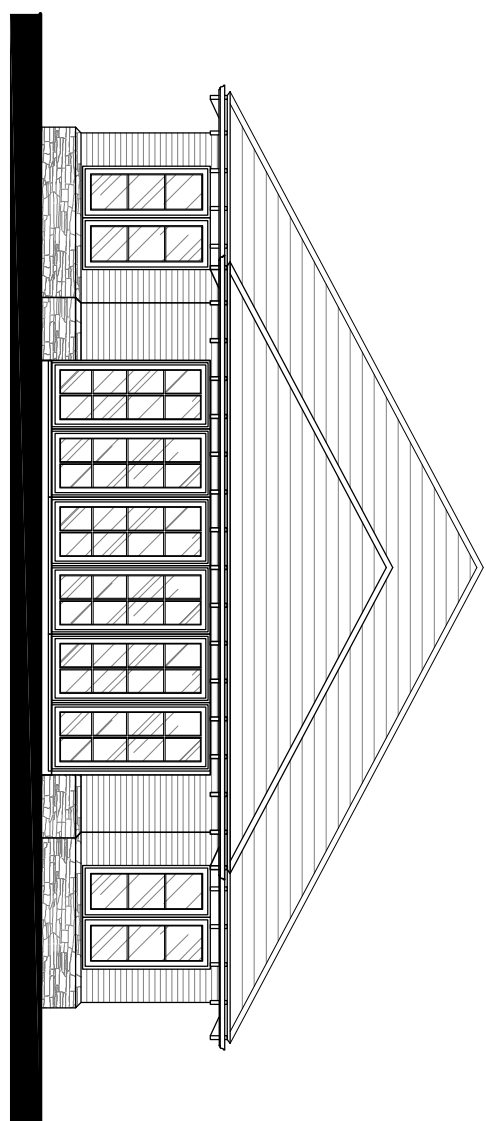


Elevation C

1:100

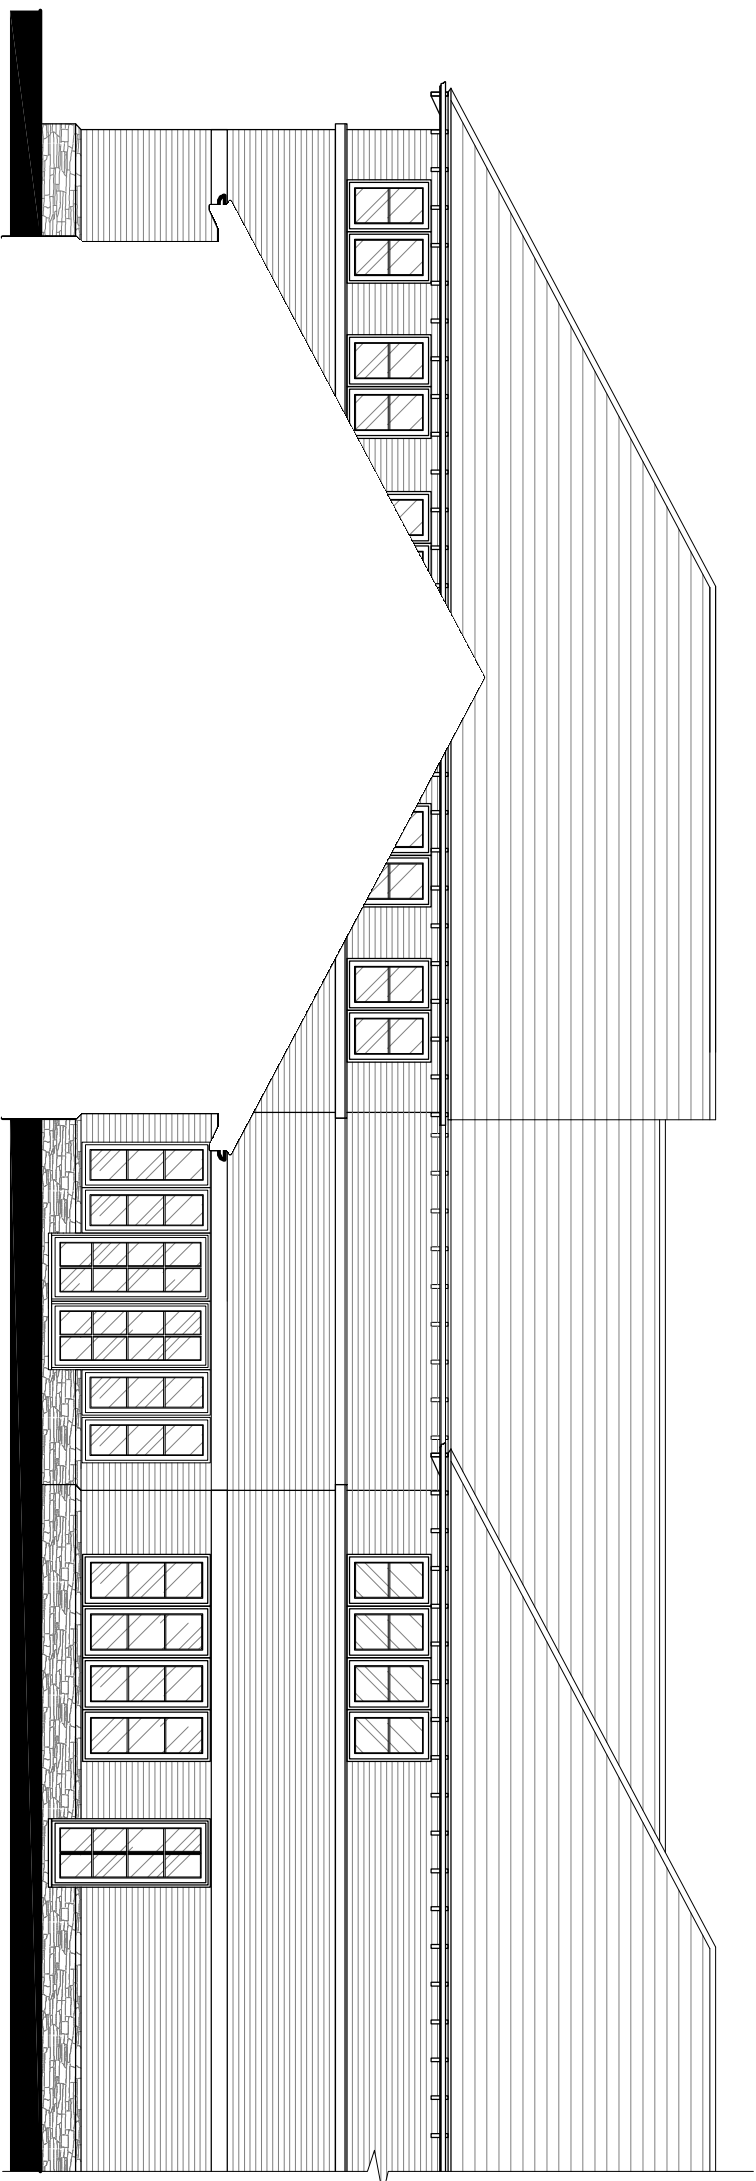


Elevation D

1:100

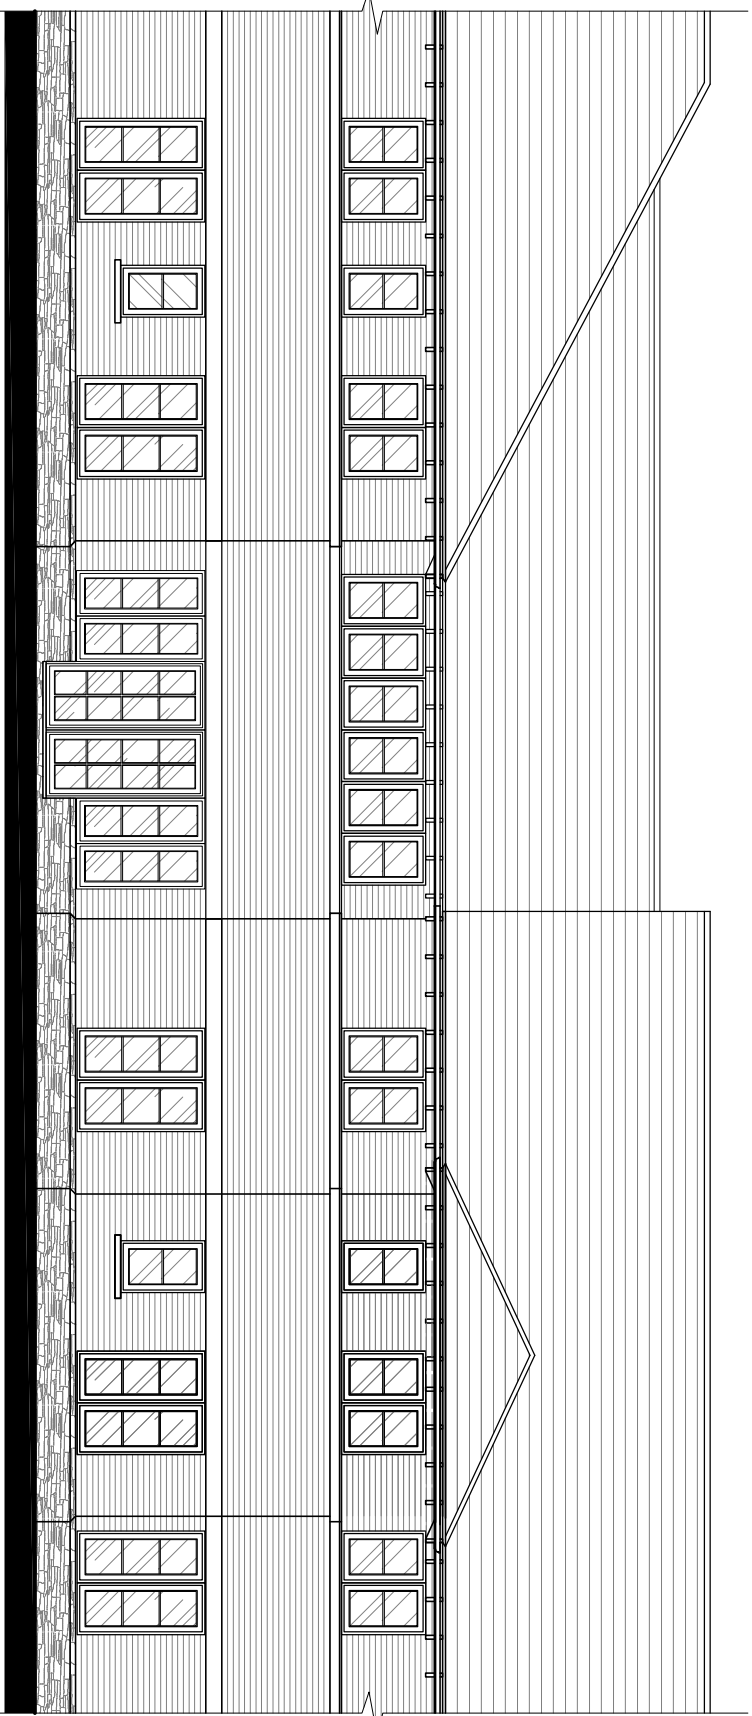


Elevation E

1:100

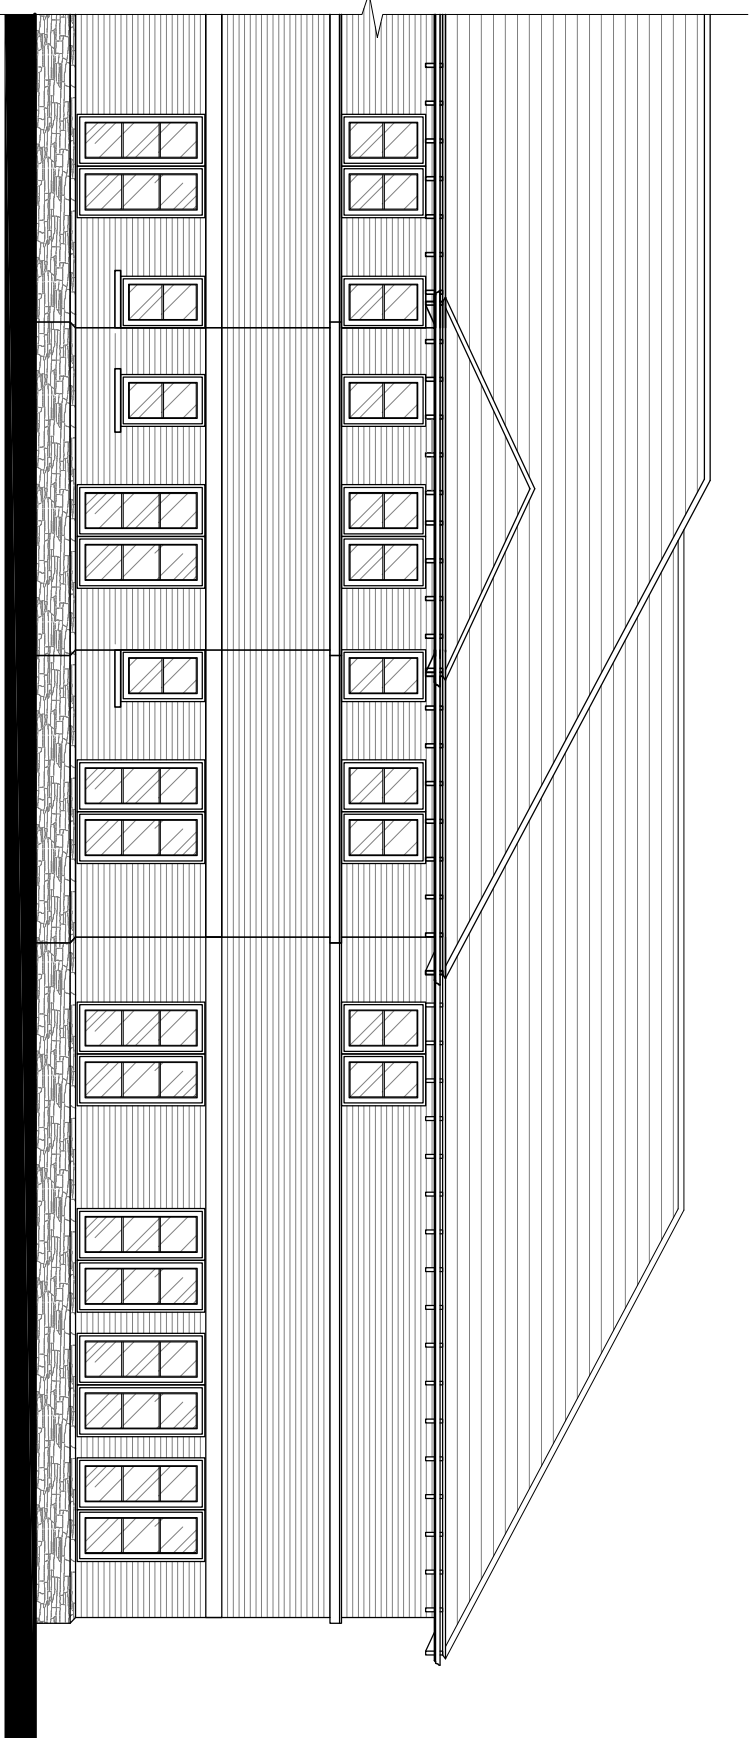

Elevation F

1:100

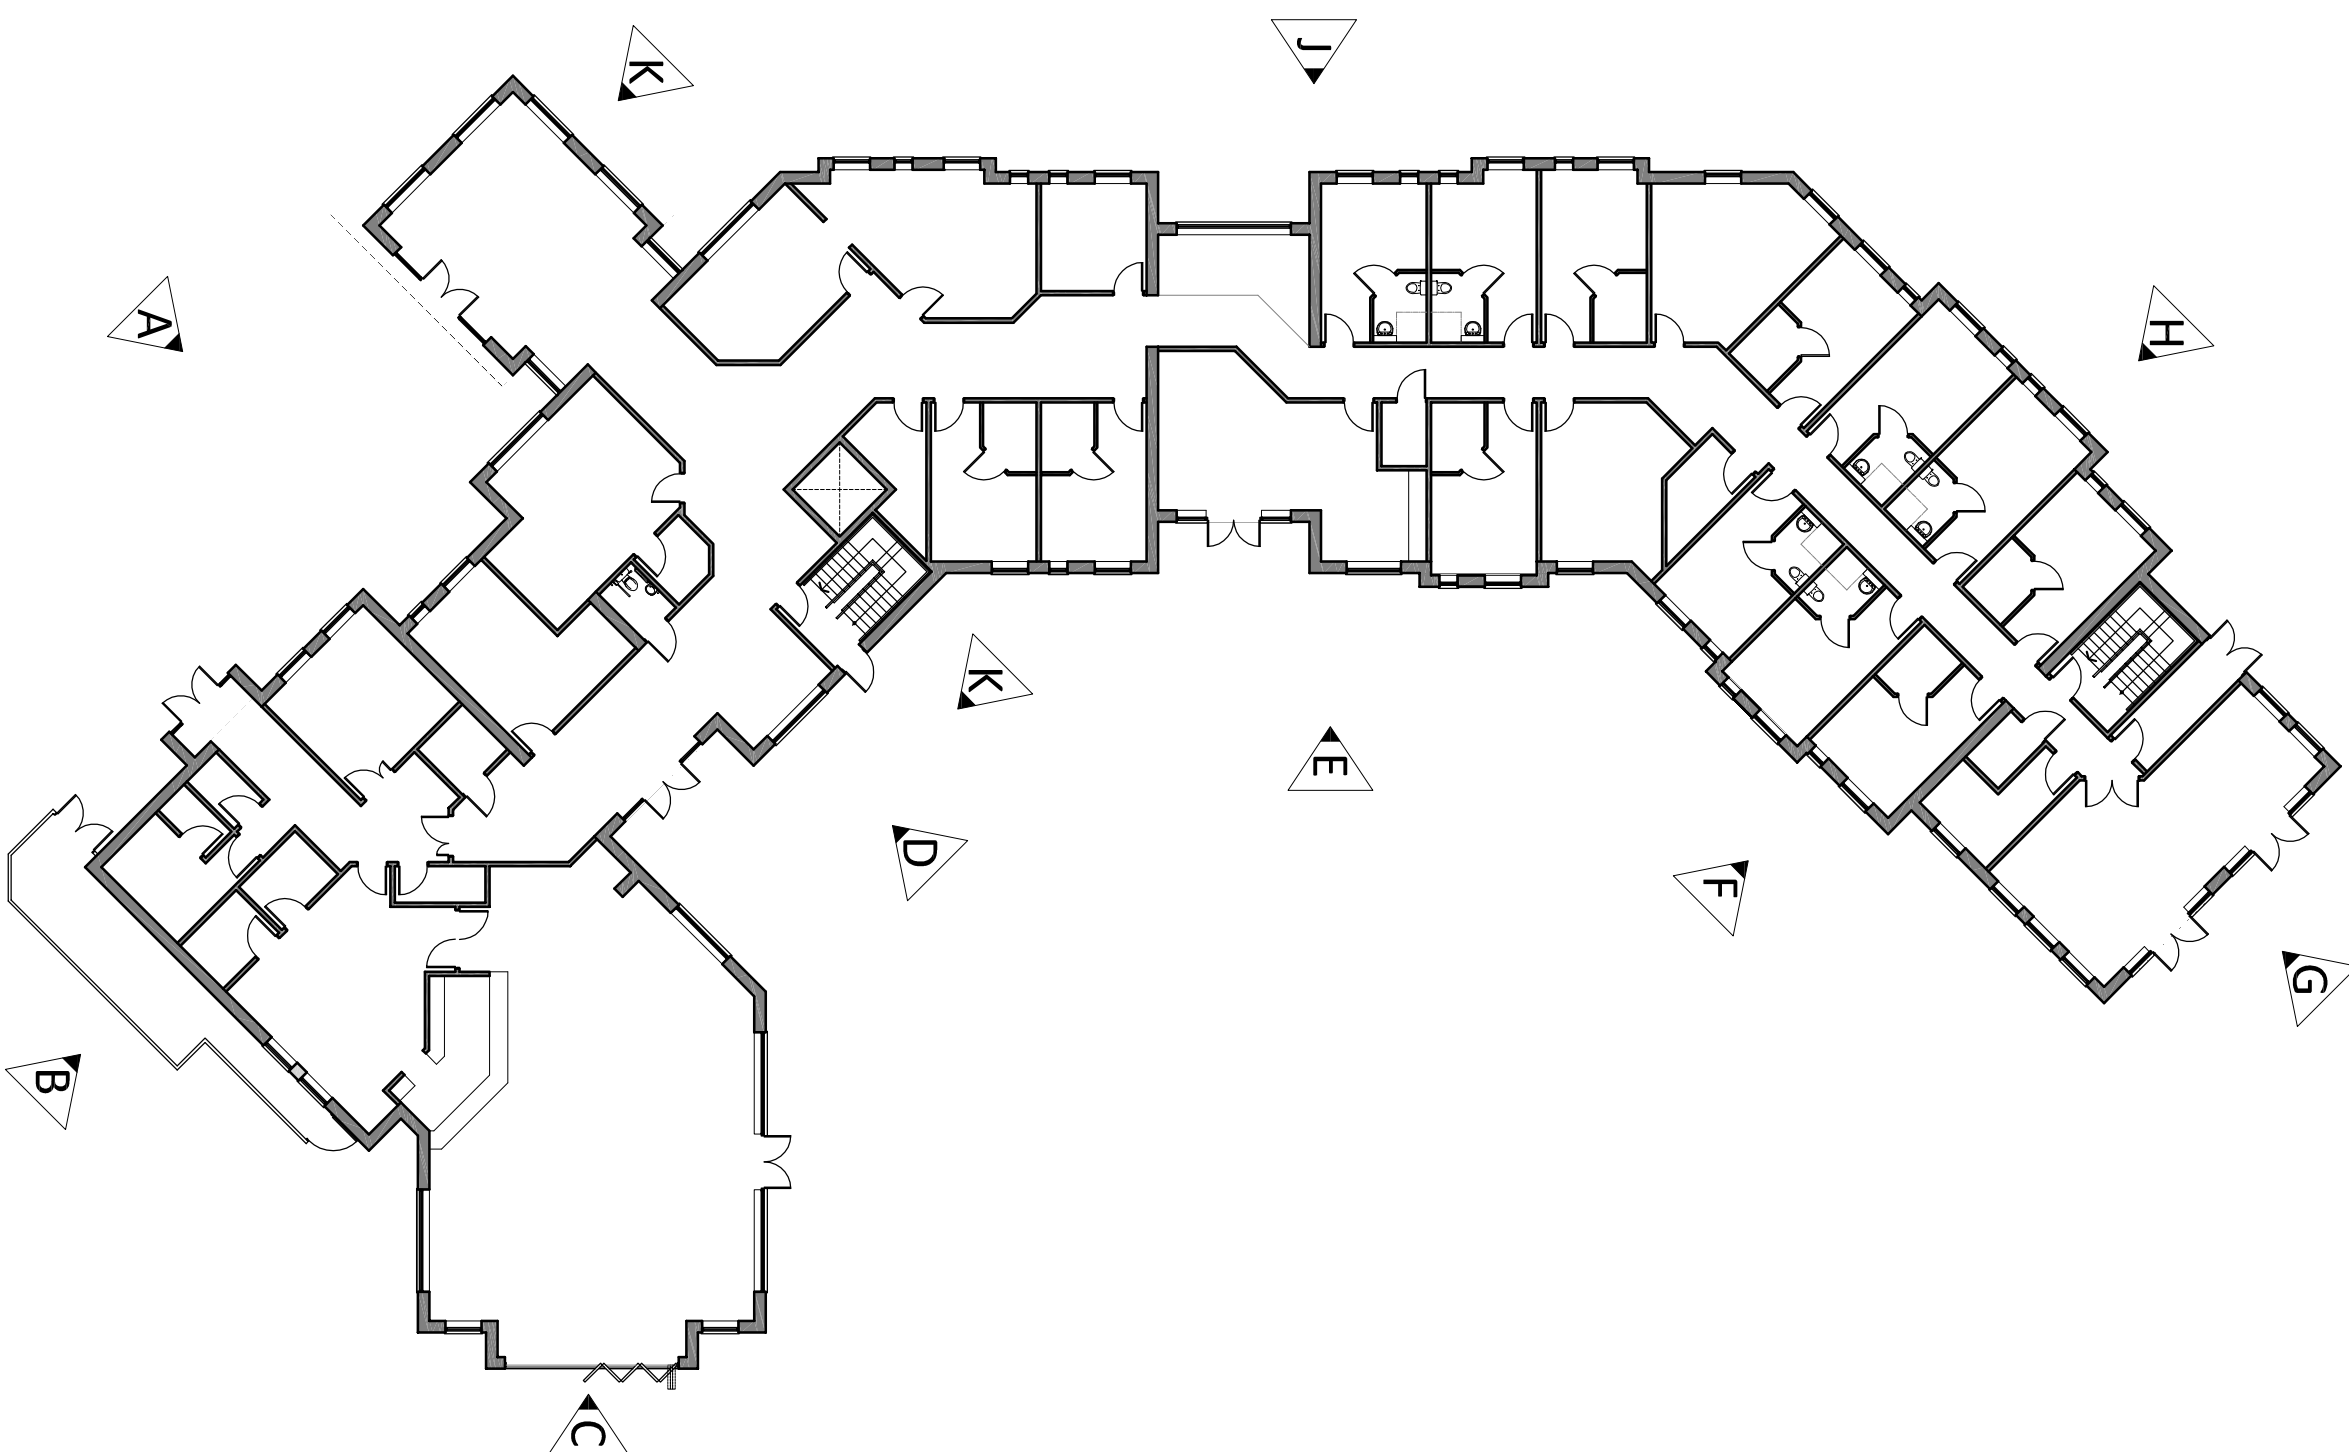

Key Plan

Revision Log:

Rev.	Description:	By:	Date:
------	--------------	-----	-------

Project:	Proposed Development 'Arzio Camp' Nr Blackshaw Moor Leek Staffordshire
----------	--

Client:	Enhanced Developments
---------	-----------------------

Scale:	1:100				
0	1m	2m	3m	4m	5m

Drawn by:	Checked:	Date:	Page Size:
JEV		Oct 2014	A1

Drawing Title: Care Home B - Proposed Elevation Sheet 1

Drawing Status:

Drawing Number:	Revision Number:
3262.SM.11.1042	P1



CORPORATE ARCHITECTURE LIMITED
CHARTERED ARCHITECTS

HEAD OFFICE
Ventura House, 1, Lincolns Way,
Leicester, LE1 7ZY
Tel: 01838 462476
office@corporatearchitecture.co.uk
www.corporatearchitecture.co.uk

ISO9001 RIBA # Chartered Practice