



North point:

Notes:

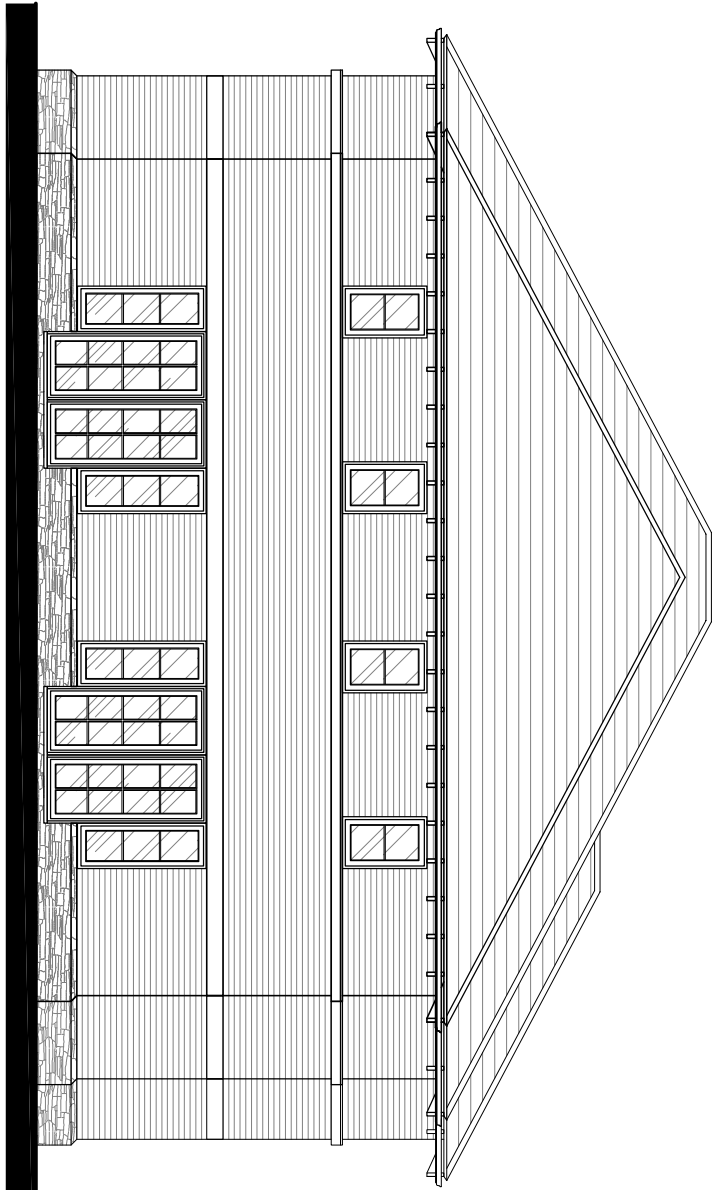


Elevation G

1:100

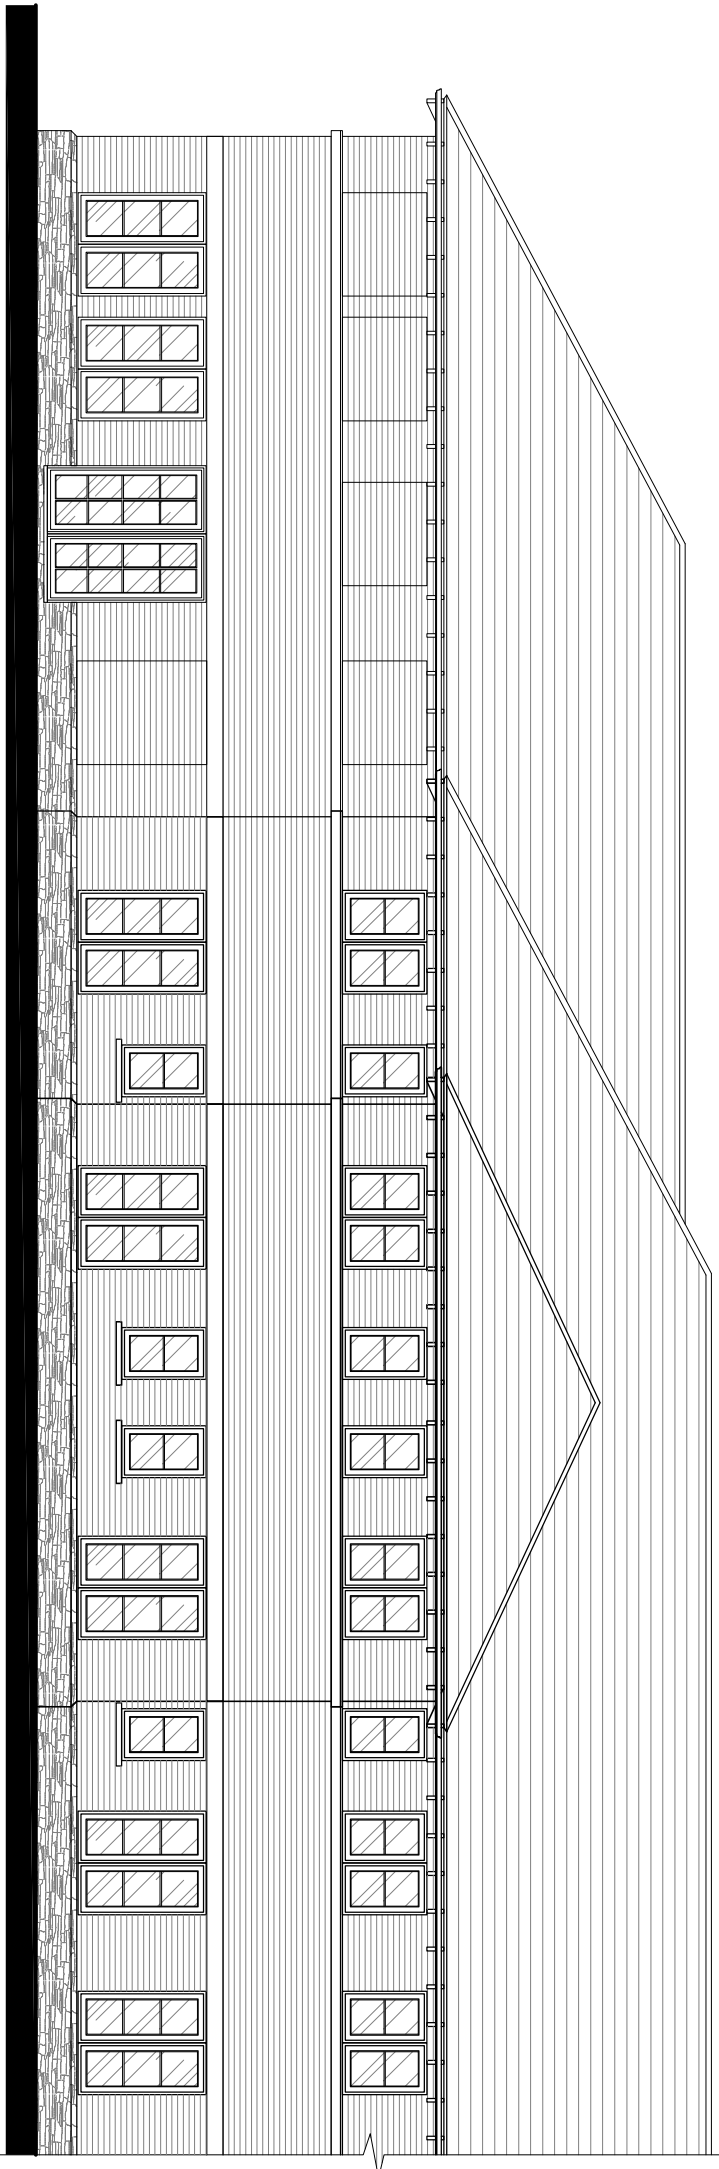


Elevation H

1:100

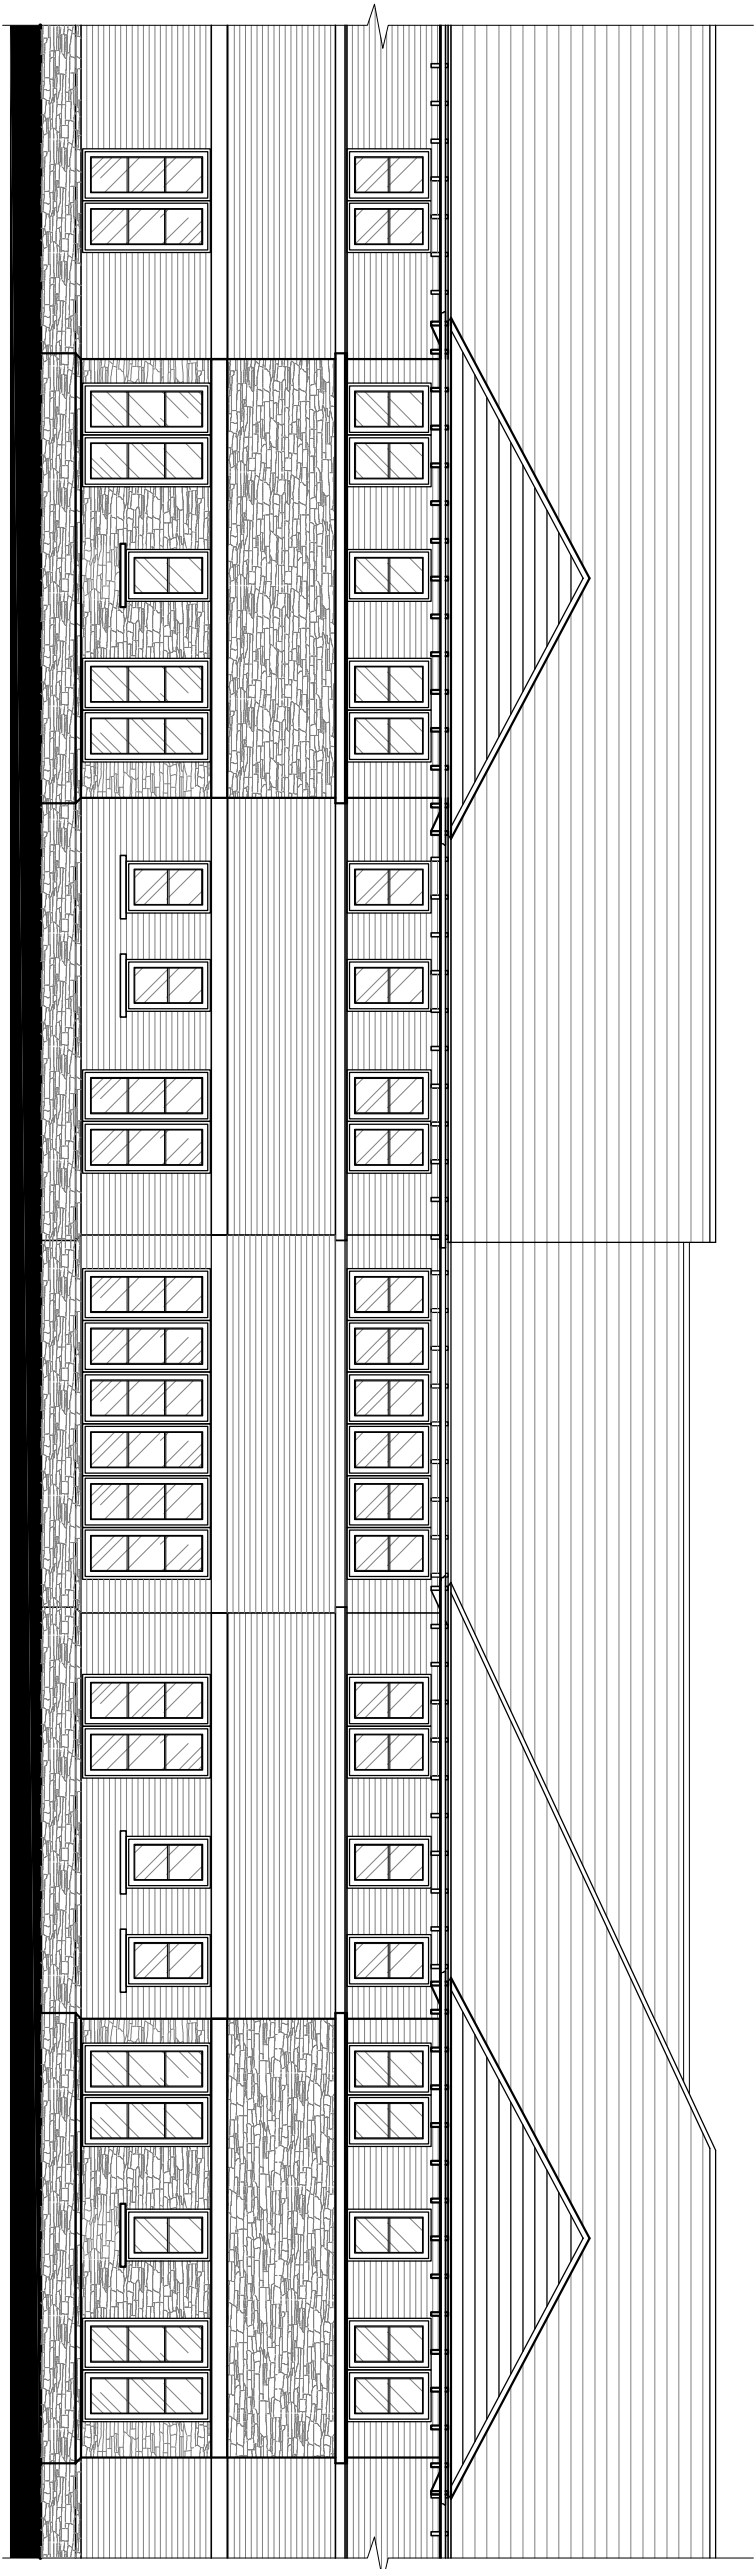


Elevation J

1:100

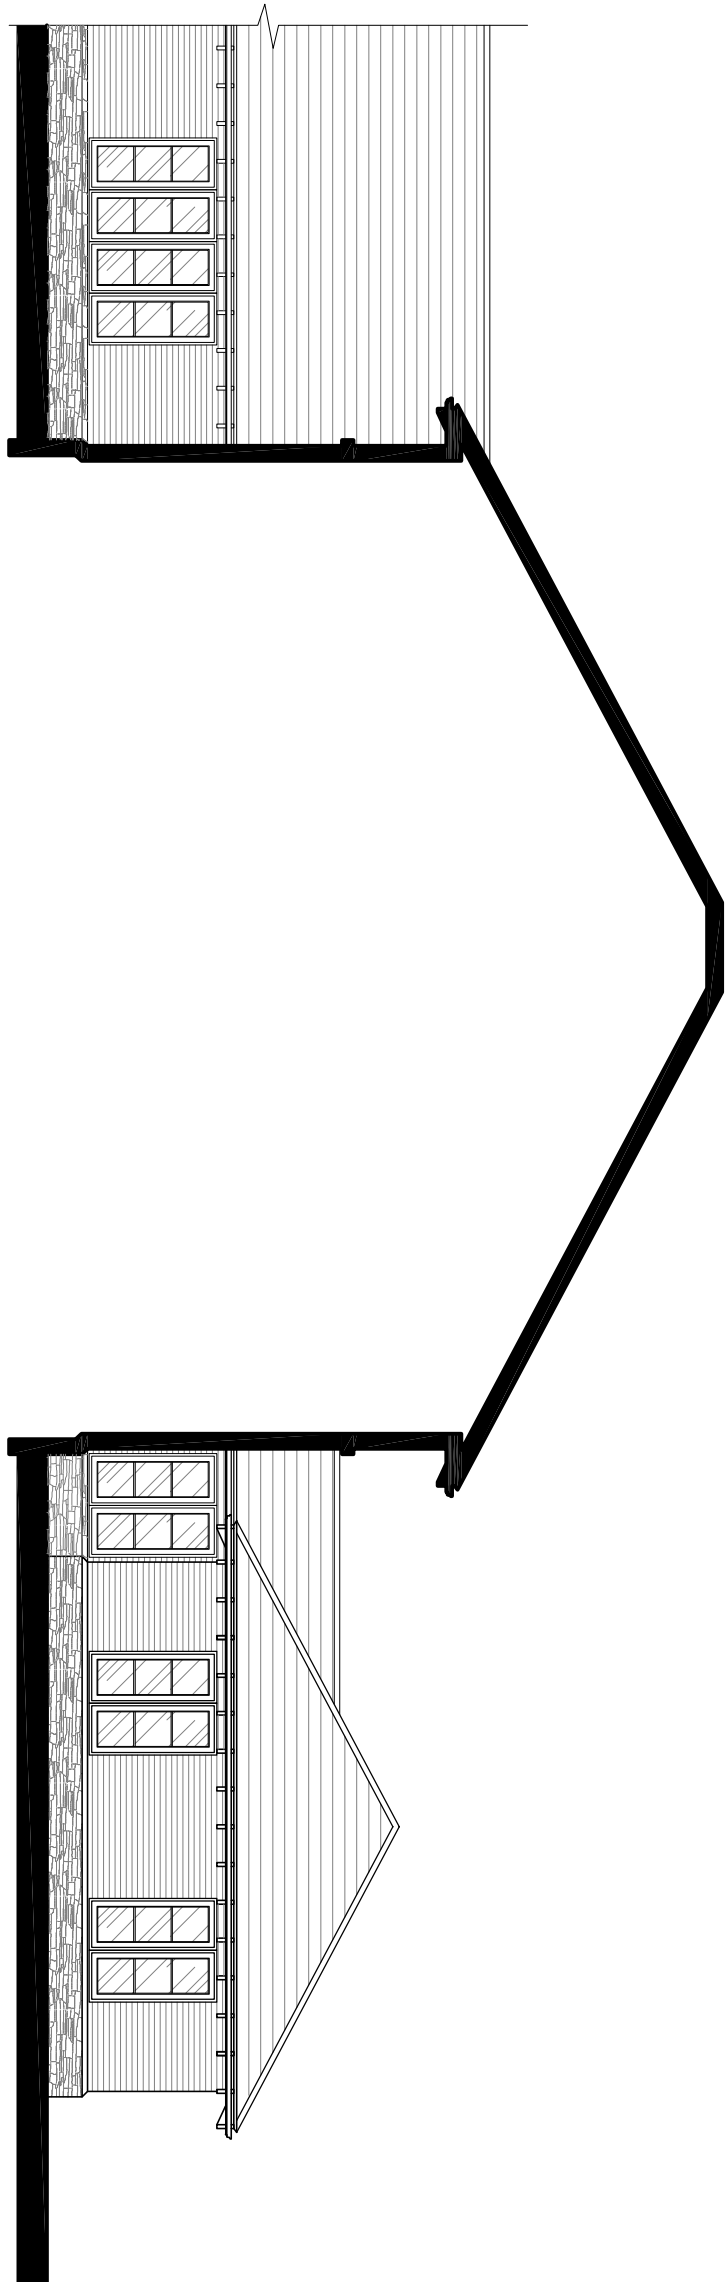

Elevation K

1:100

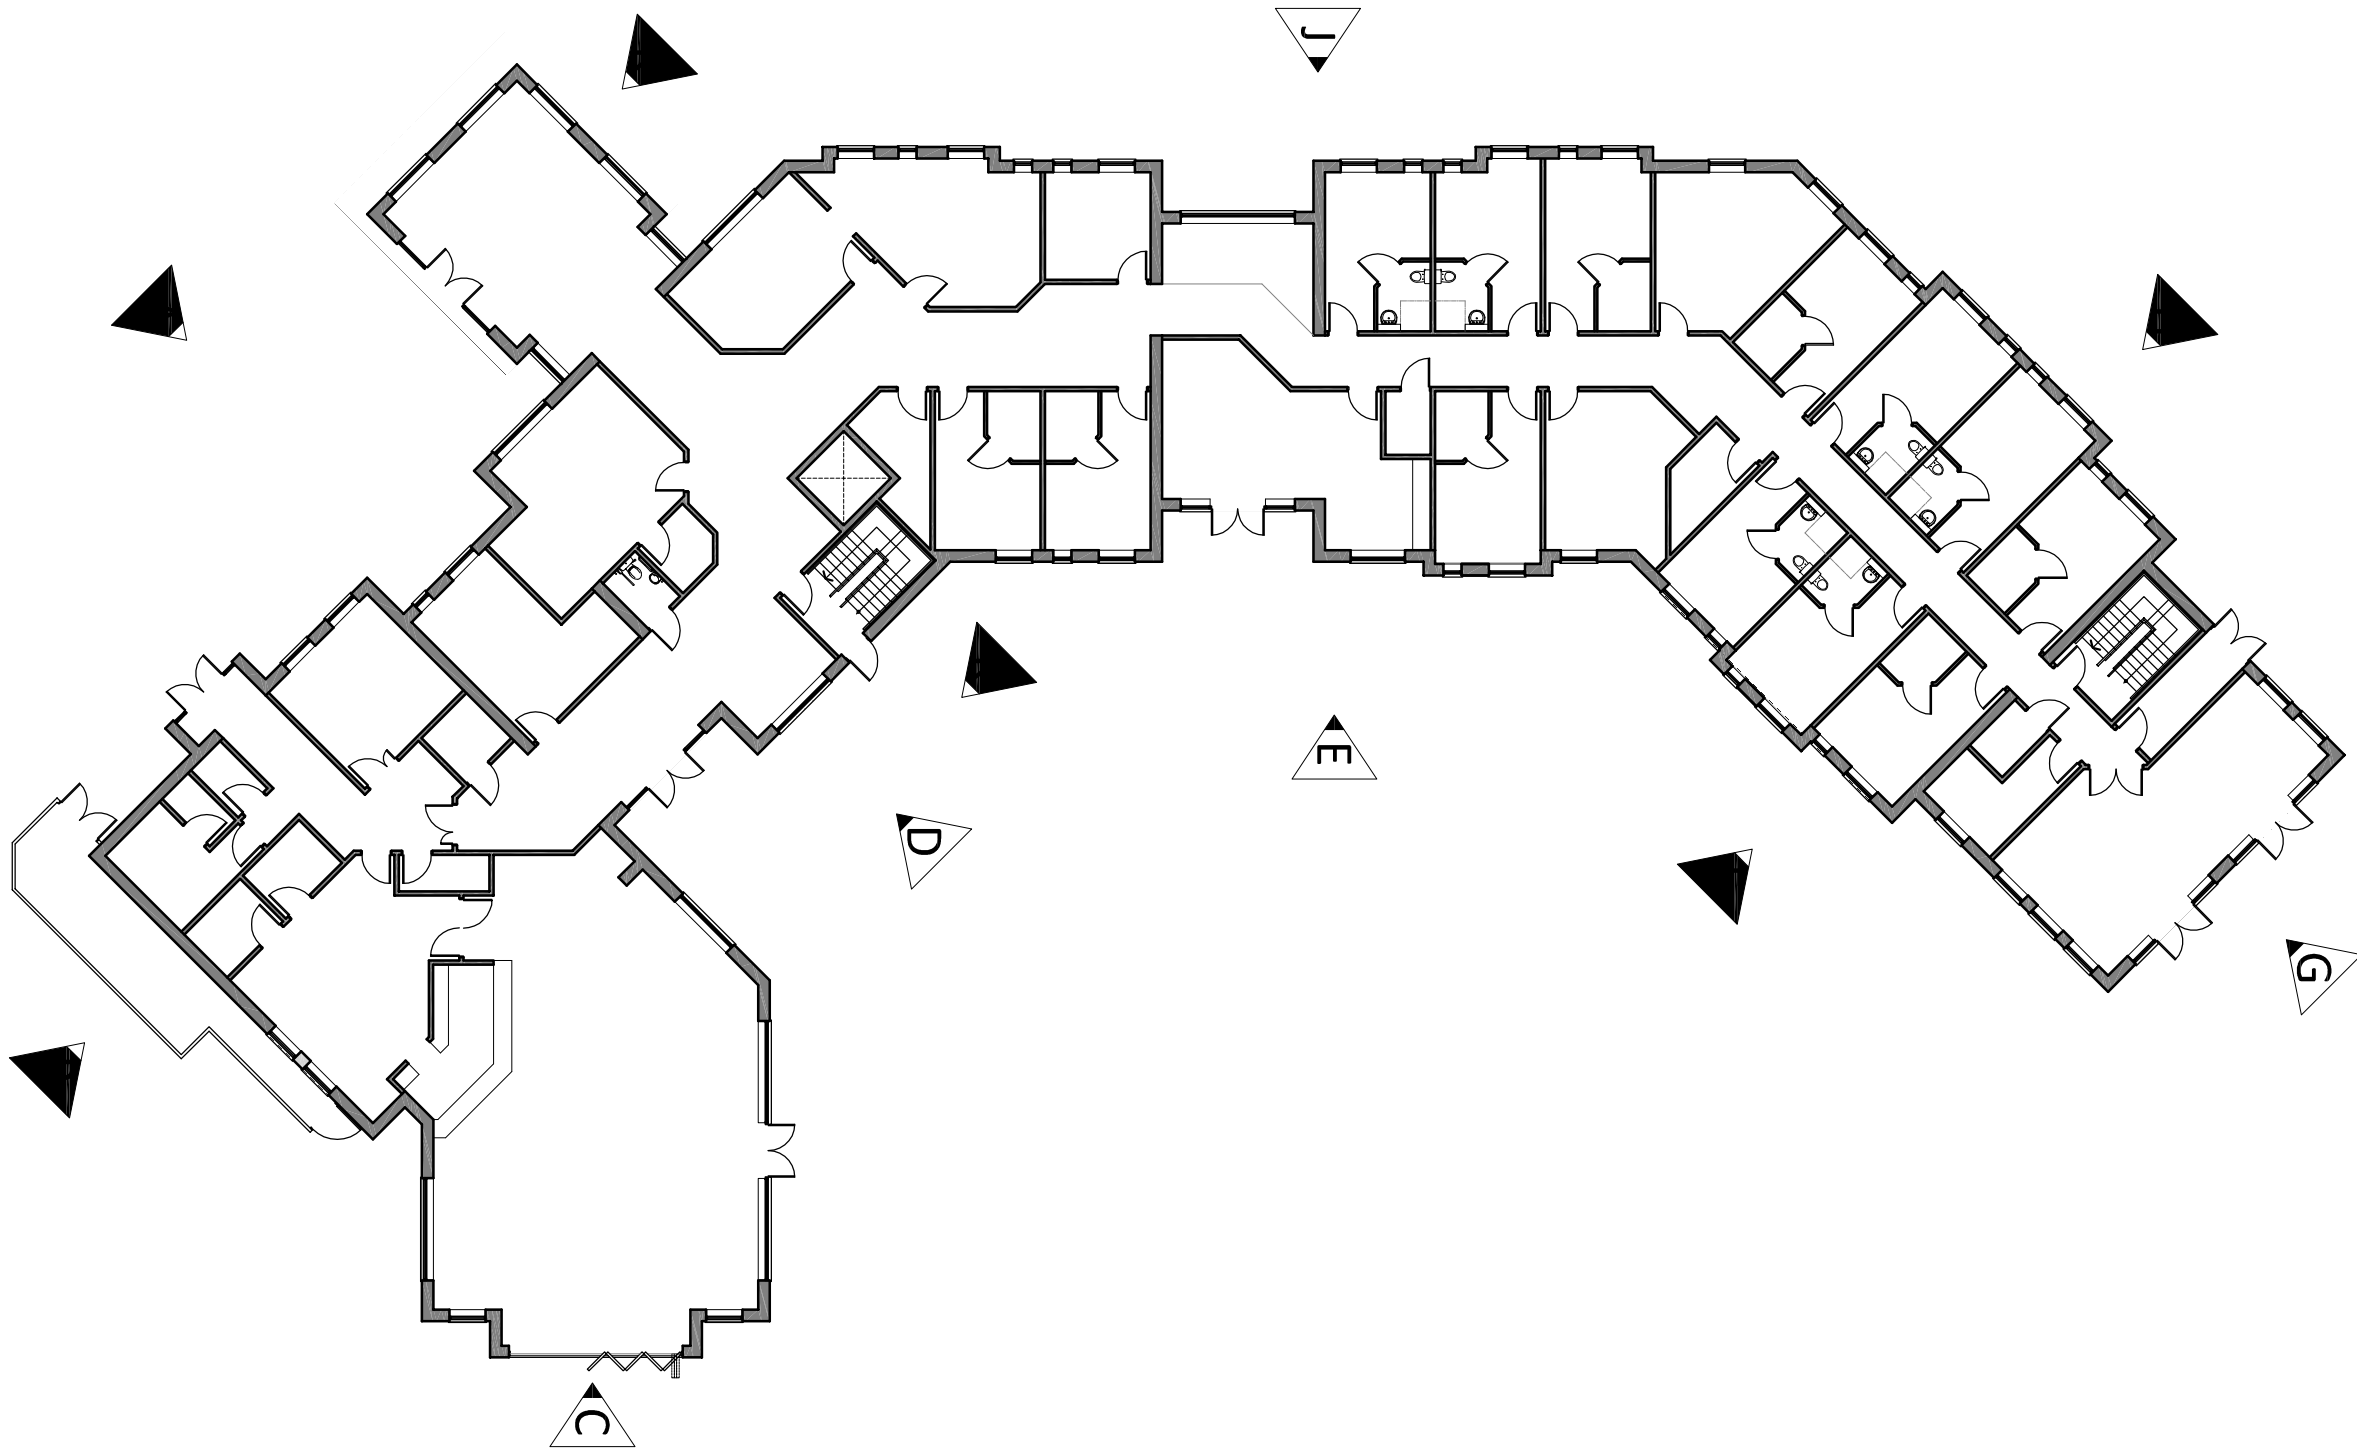

Key Plan

Revision Log:

Rev.	Description:	By:	Date:
------	--------------	-----	-------

Project:	Proposed Development 'Arzio Camp' Nr Blackshaw Moor Leek Staffordshire
----------	--

Client:	Enhanced Developments
---------	-----------------------

Scale:	1:100				
0	1m	2m	3m	4m	5m

Drawn by:	Checked:	Date:	Page size:
JEV		Oct 2014	A1

Drawing title:	Care Home B - Proposed Elevation Sheet 2
----------------	--

Drawing Status:

PLANNING ISSUE

Drawing Number:	Revision Number:
3262.SM.11.1043	P1



CORPORATE ARCHITECTURE LIMITED
CHARTERED ARCHITECTS

HEAD OFFICE
Vernon House, 1, Linbush Way,
Leicester, LE1 6ZY
Tel: 01838 462476