



Copyright of this drawing is vested in the Architect and it must not be copied or reproduced without consent. Figured dimensions only are to be taken from this drawing. All construction must suit the site and be responsible for taking and be advised of any variation between drawing and site conditions. It shall be the responsibility of the client to ensure that the drawing is used in accordance with the ARCHITECT'S NOTES TO BE OBSERVED TO SCALE FROM THE DRAWING.


Rev	Down	Comments	Date
-----	------	----------	------

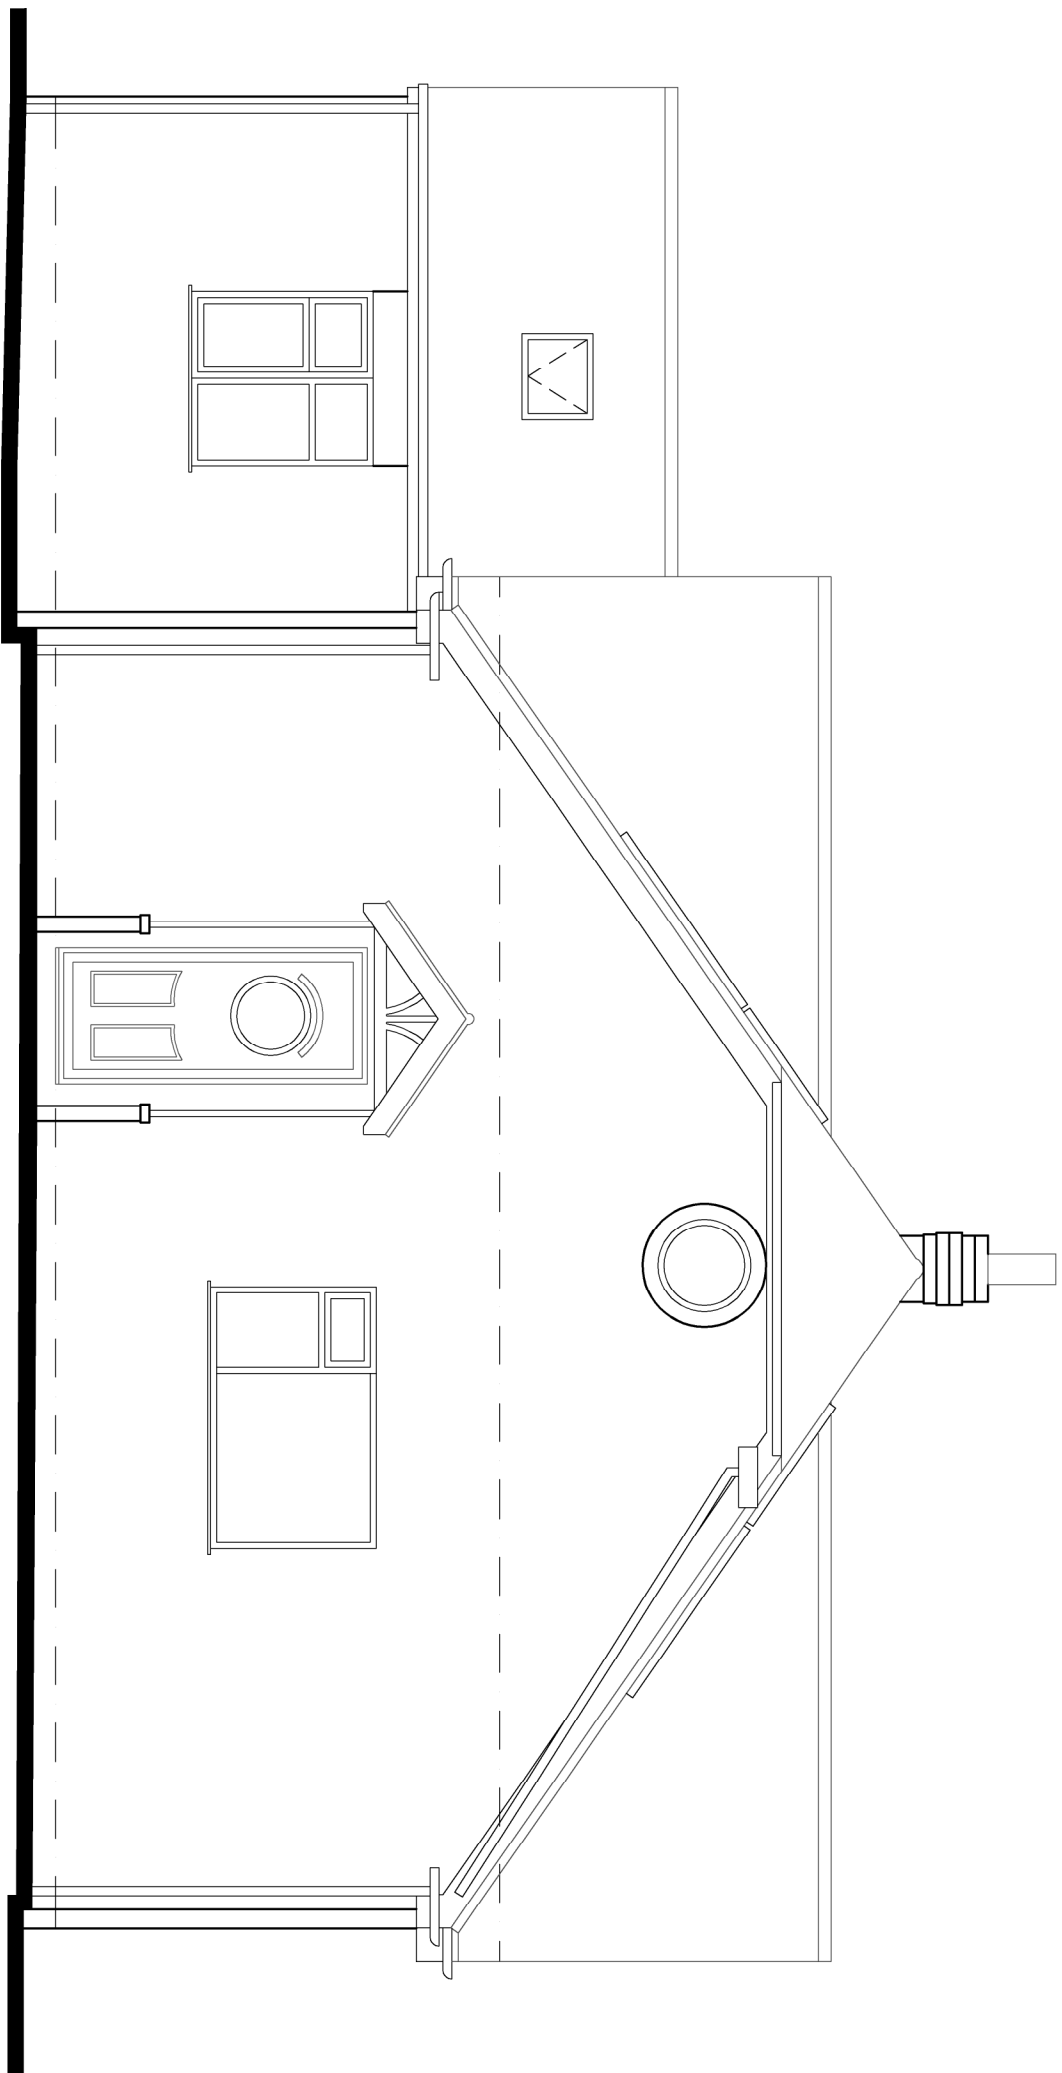


FRONT ELEVATION 1:50

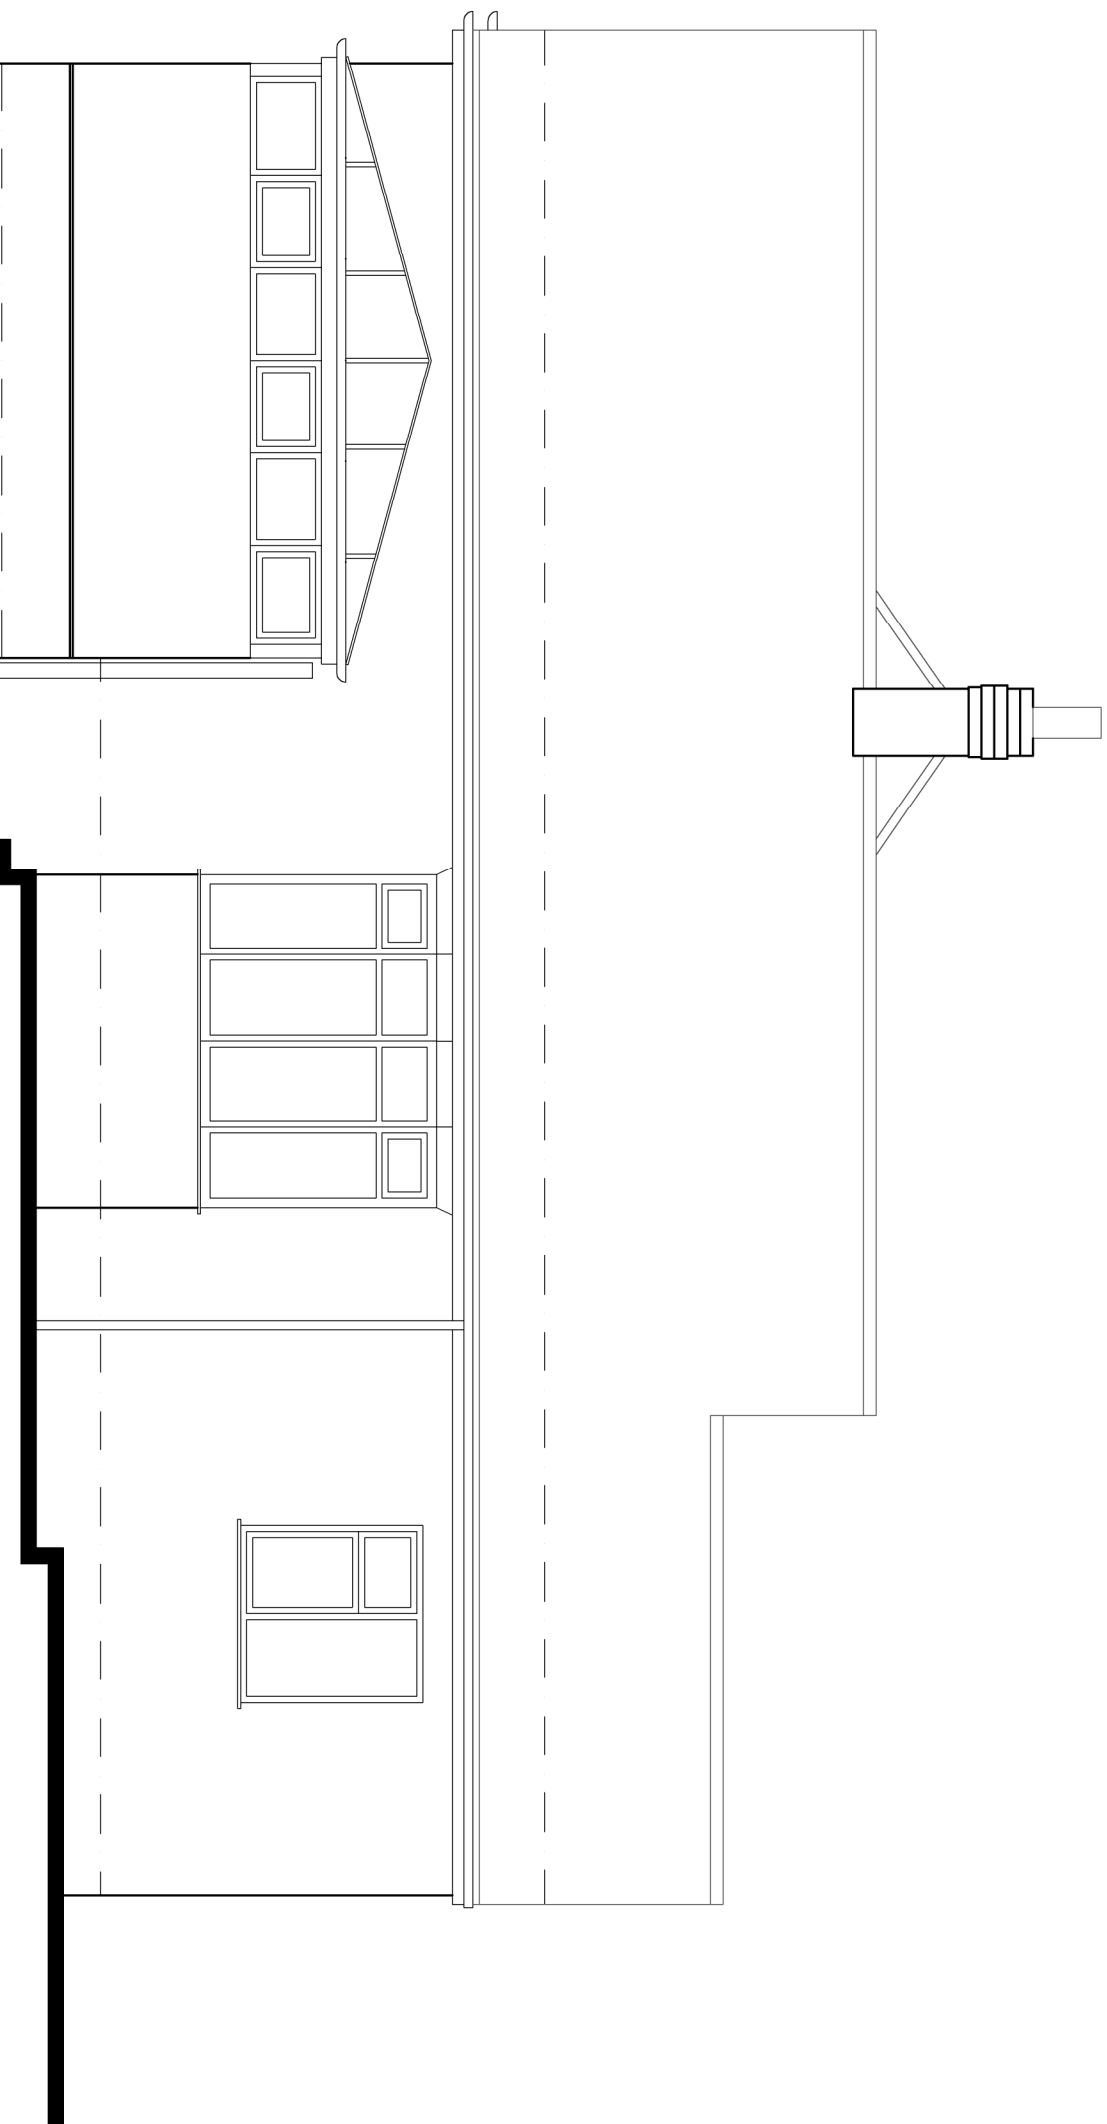


REAR ELEVATION 1:50

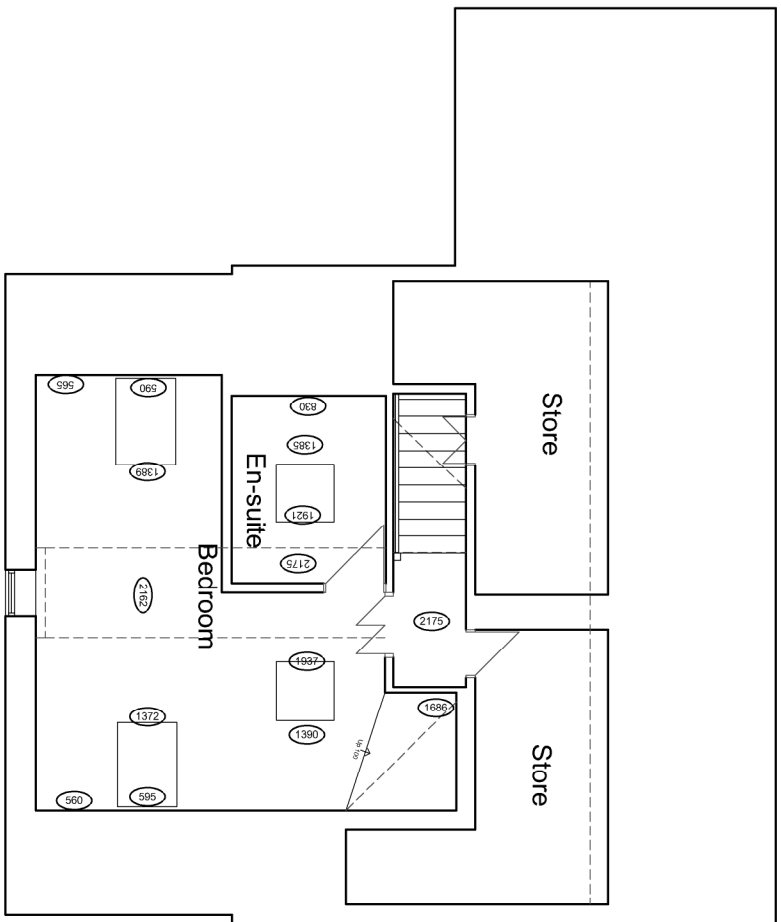


FIRST FLOOR PLAN 1:100

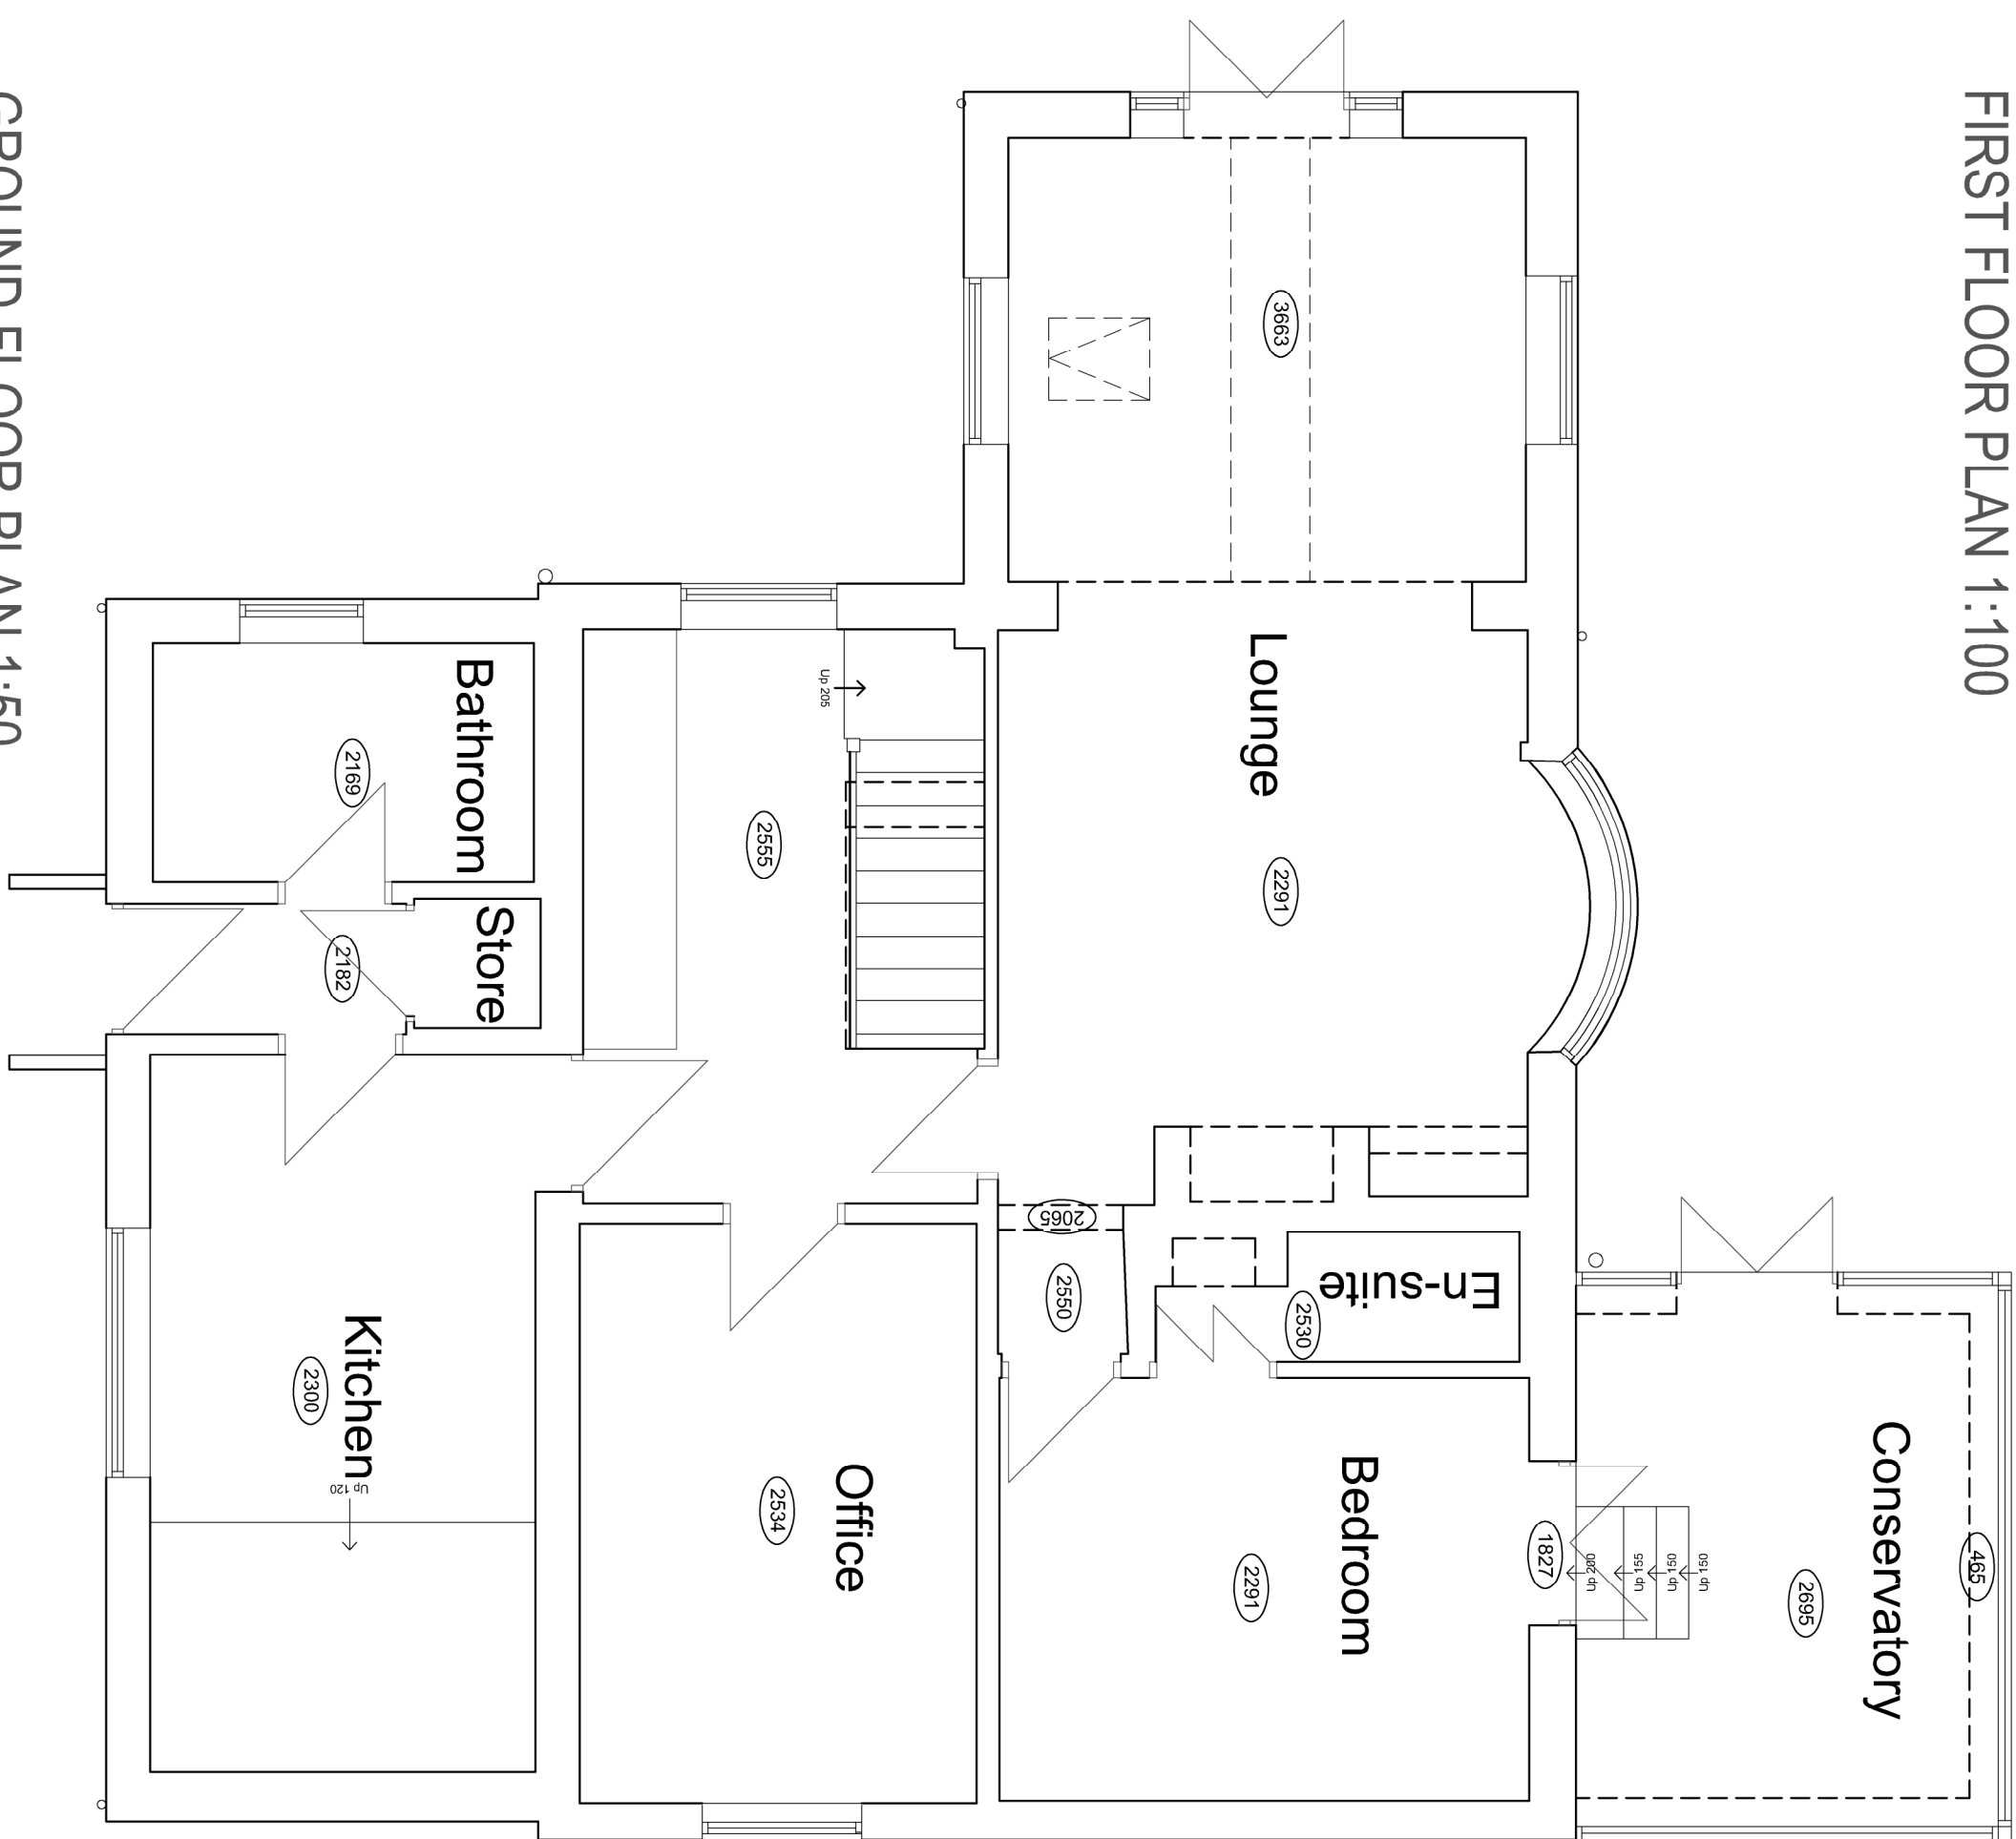


GROUND FLOOR PLAN 1:50

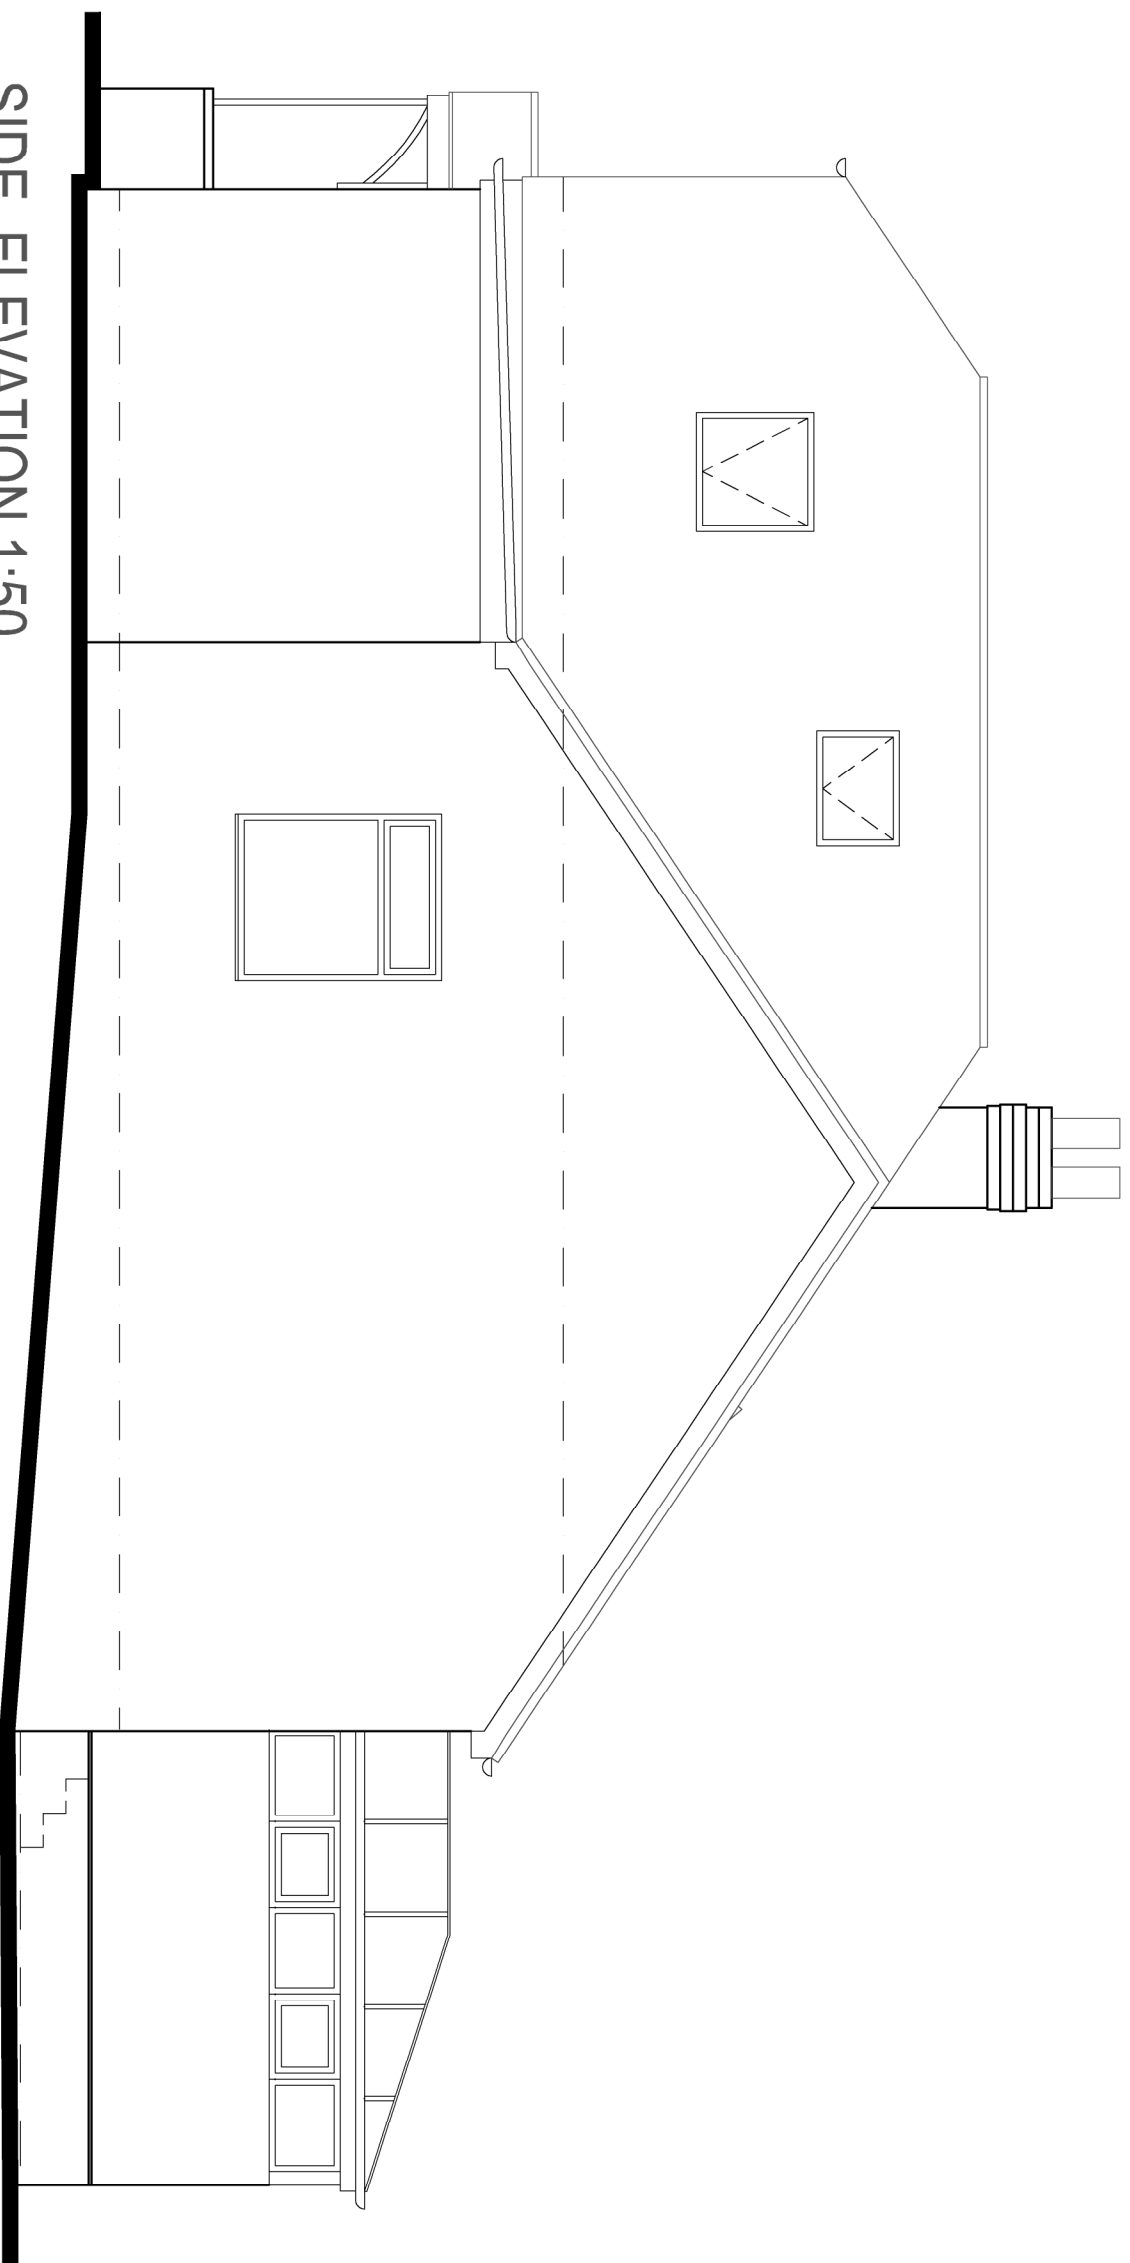


SIDE ELEVATION 1:50

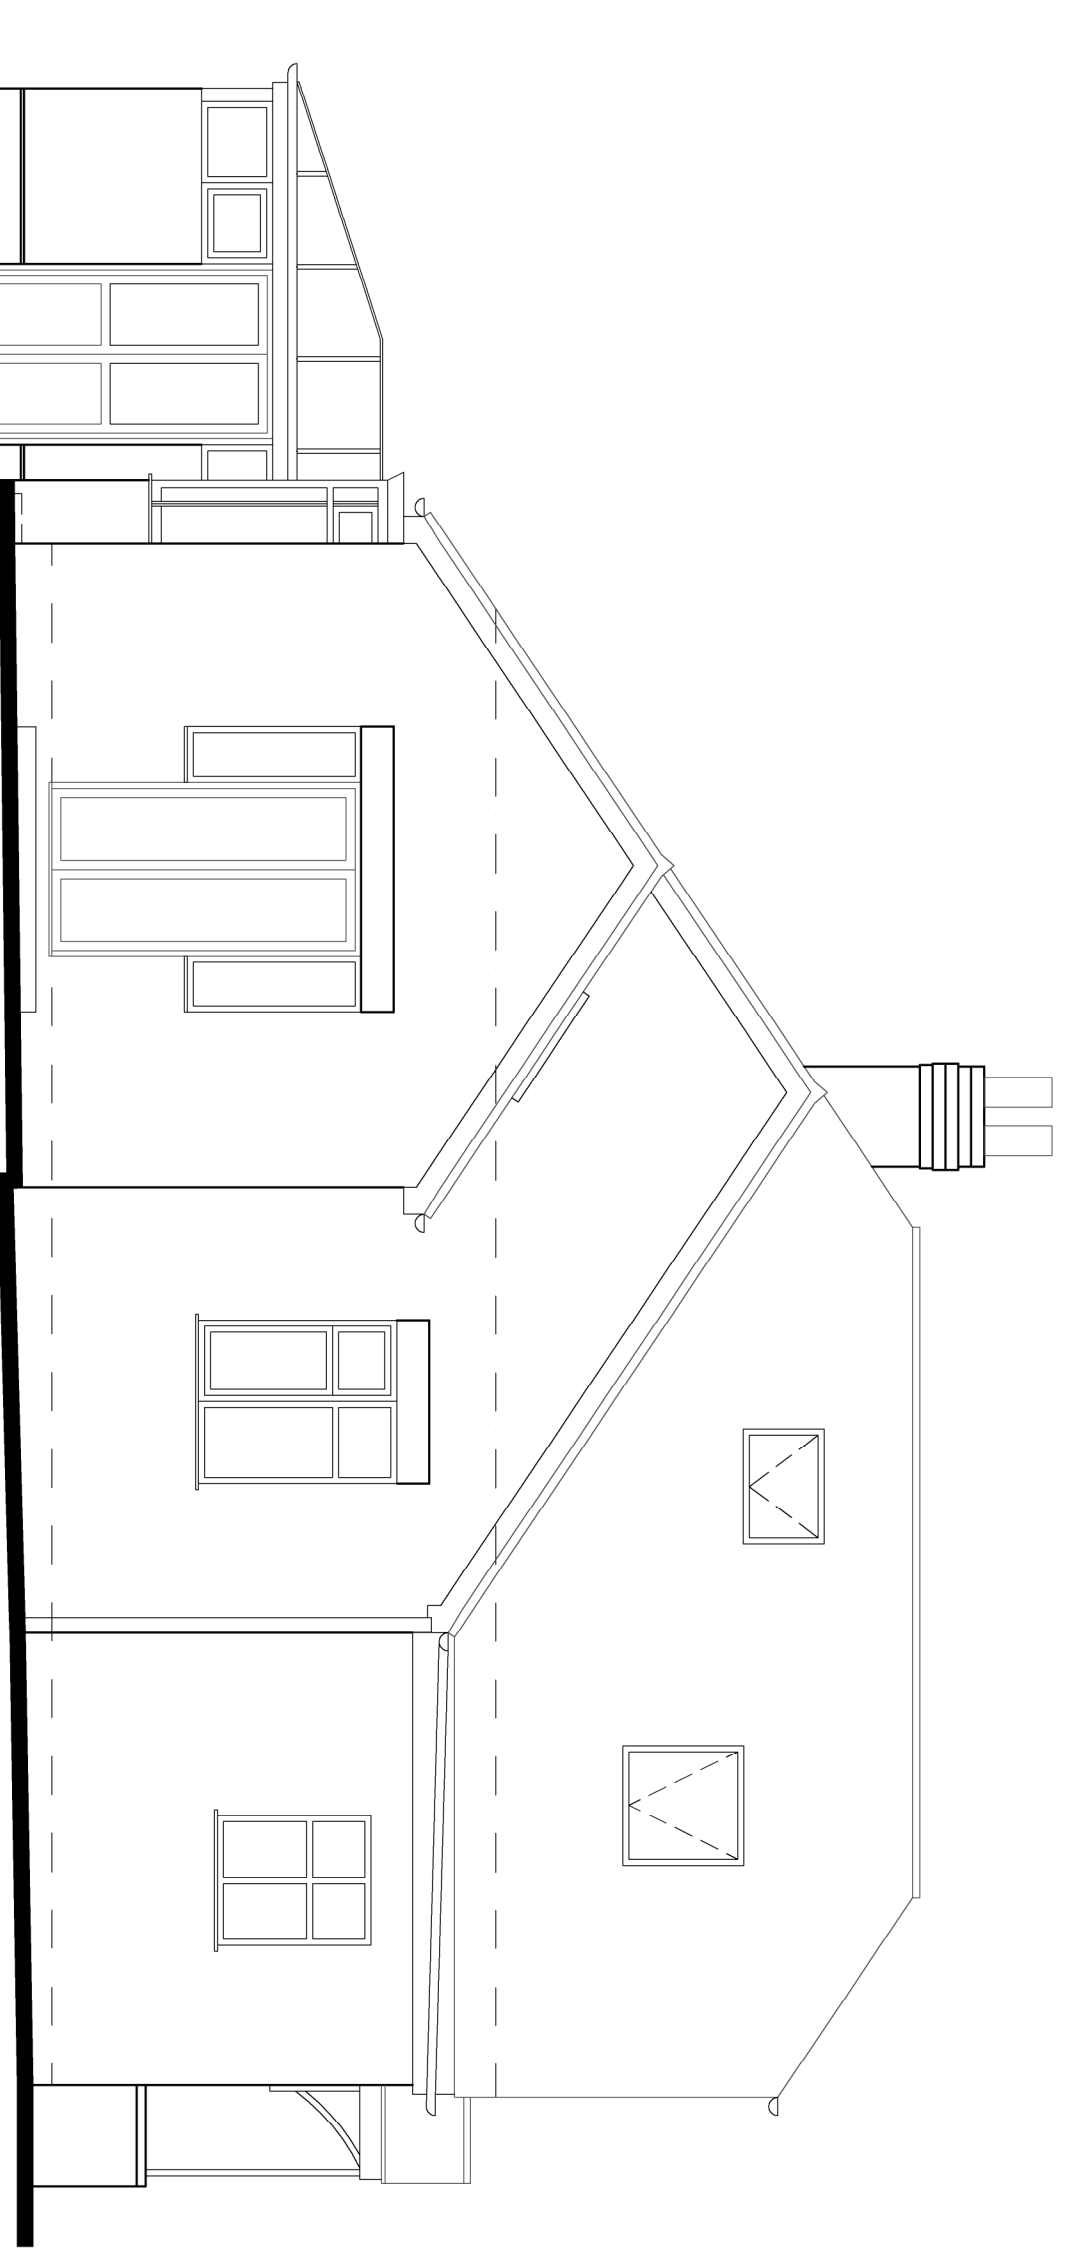

SIDE ELEVATION 1:50

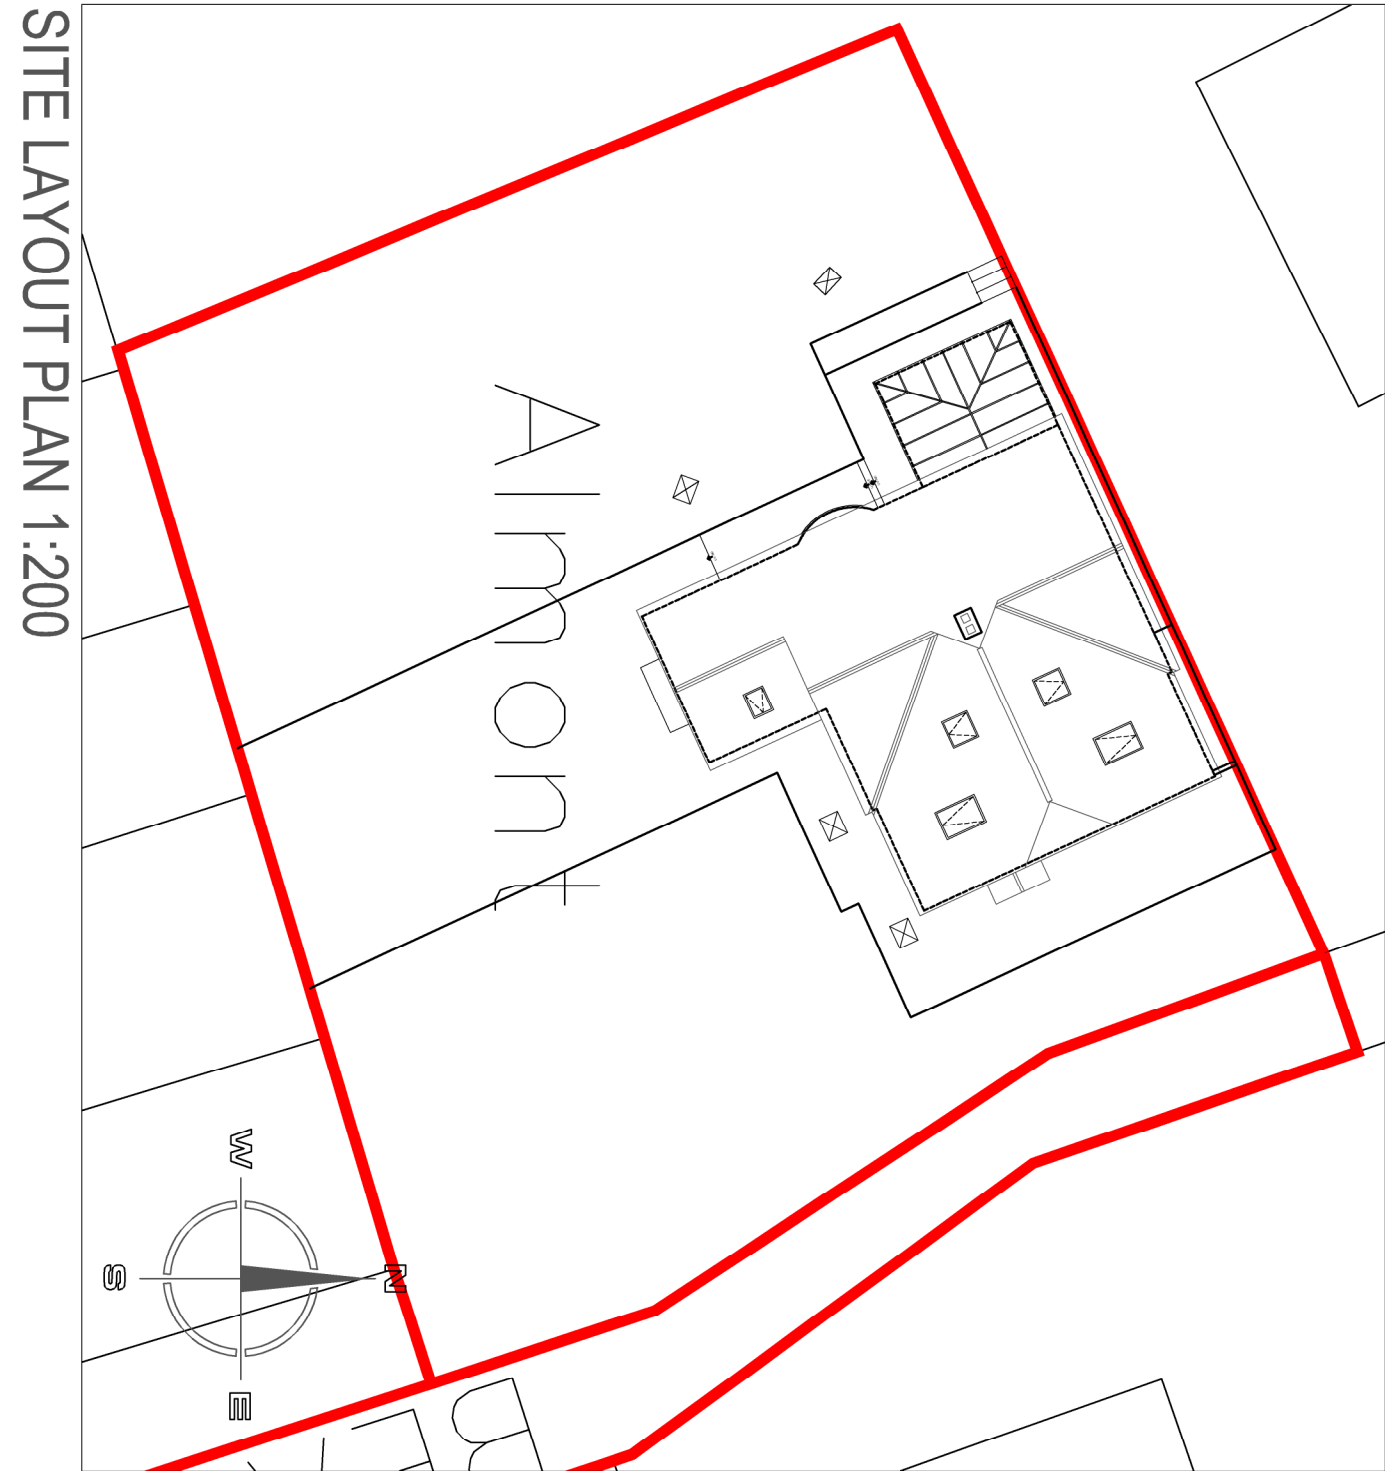

SITE LAYOUT PLAN 1:200

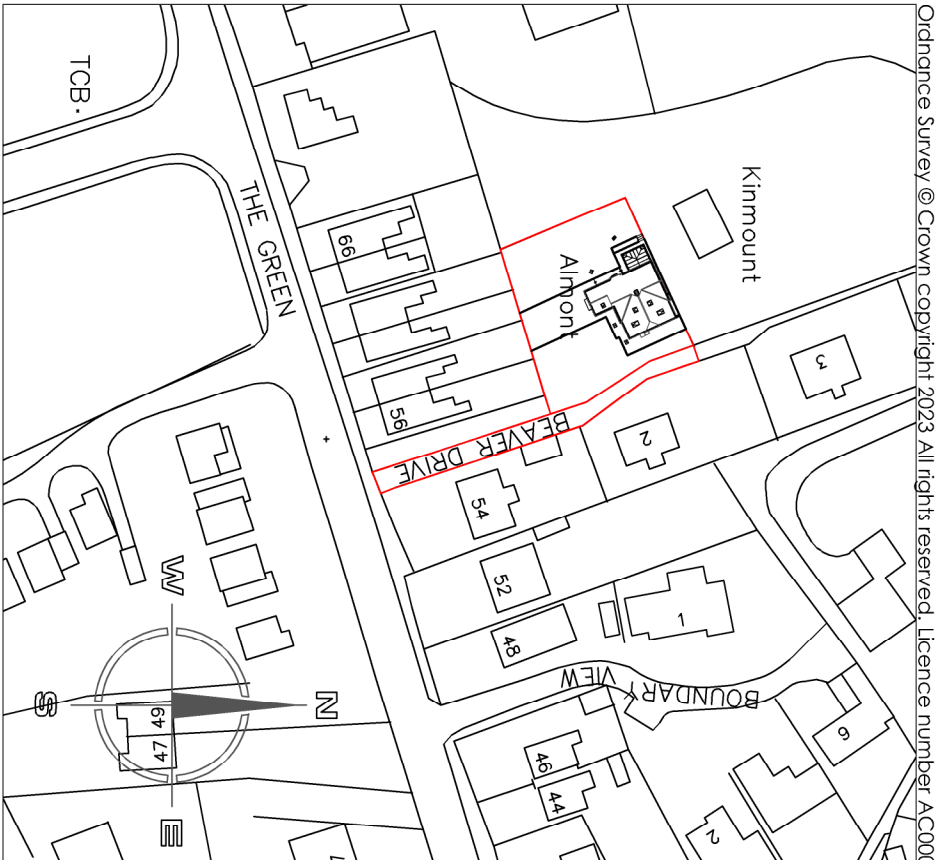

SITE LOCATION PLAN 1:1250

Orthographic Survey & Crown Copyright 2022. All rights reserved. Licence number: AC00003 0055

Hewitt&Carr Architects
A. Design & House 117-19 Leek Road | Cheddale ST10 1JE
T. 01589 754889
E. enquiries@hccarchitects.co.uk
W. www.hccarchitects.co.uk

Client
Mr & Mrs Codman

Project
PROPOSED SINGLE STOREY REAR
EXTENSION AT ALMONT THE GREEN
CHEDDALE ST10 1PH
Title
PLANS AND ELEVATIONS AS EXISTING

Drawn
NNC
Checked
NNC
Date
MARCH 2024
Scale @A1 AS NOTED
Project No.
01363-PL(0)01
Rev

GROUND FLOOR PLAN 1:50