

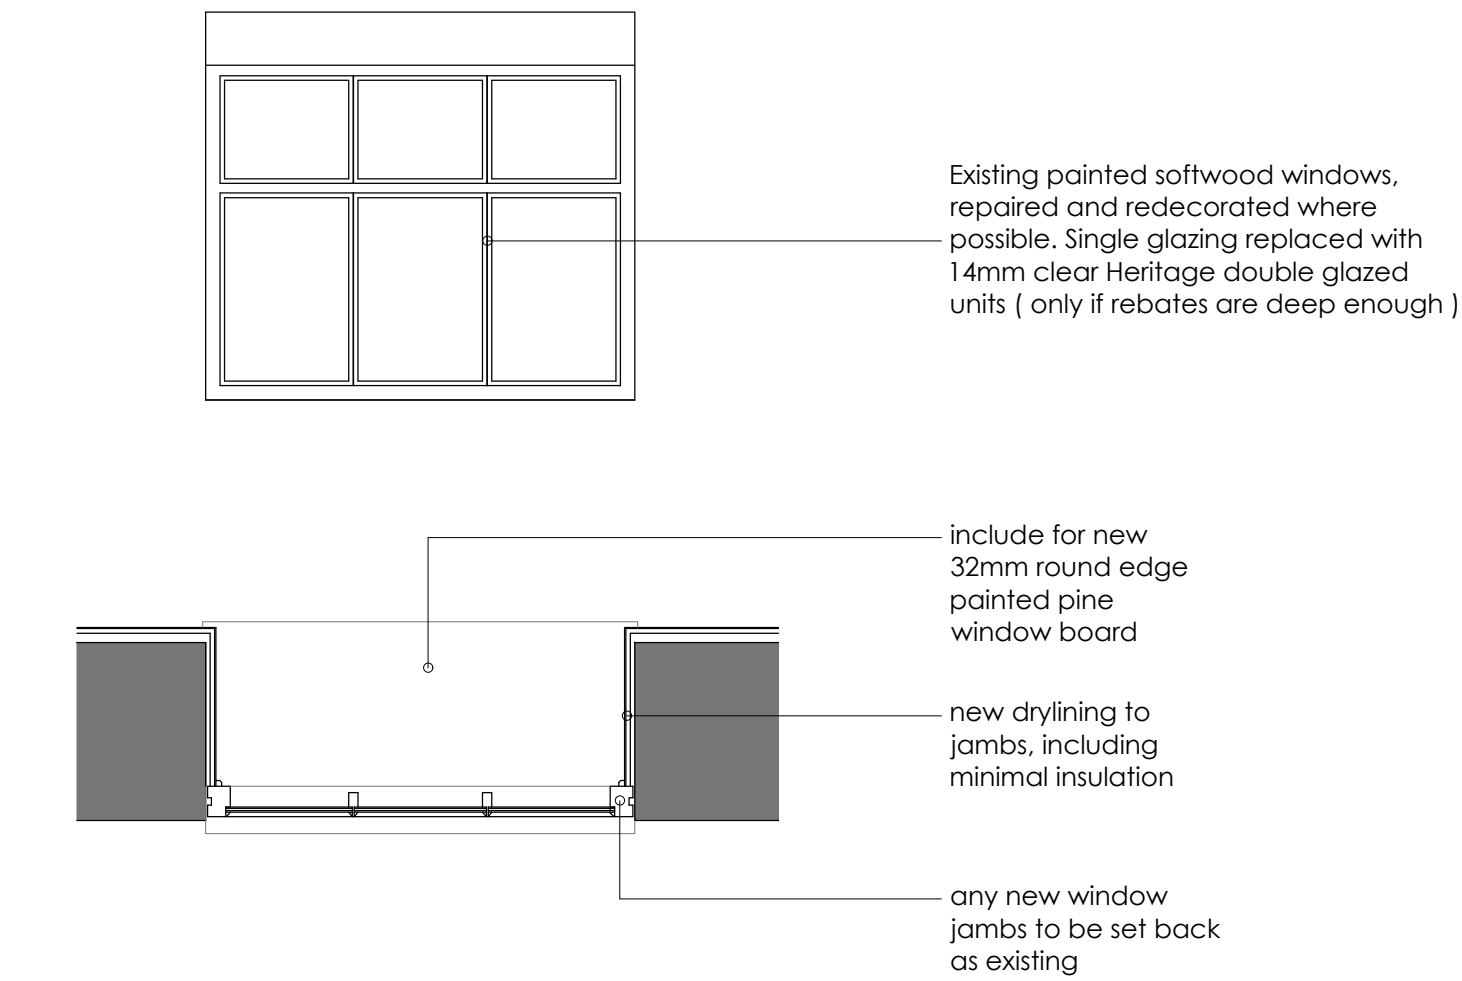




Rev.	Drawn	Comments	Date
A	DD	Drawings amended in accordance with Planners comments	03.04.24

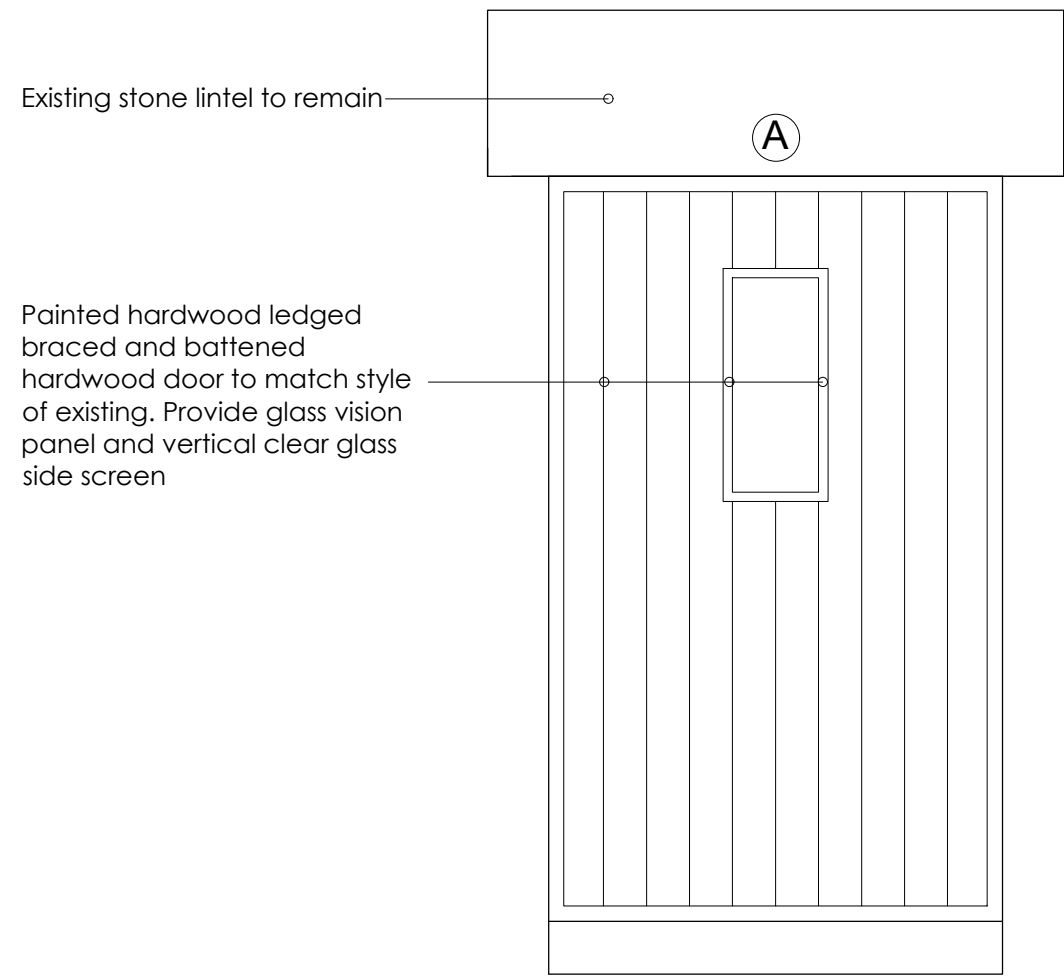


Existing Windows 1:20
Elevation and Plan

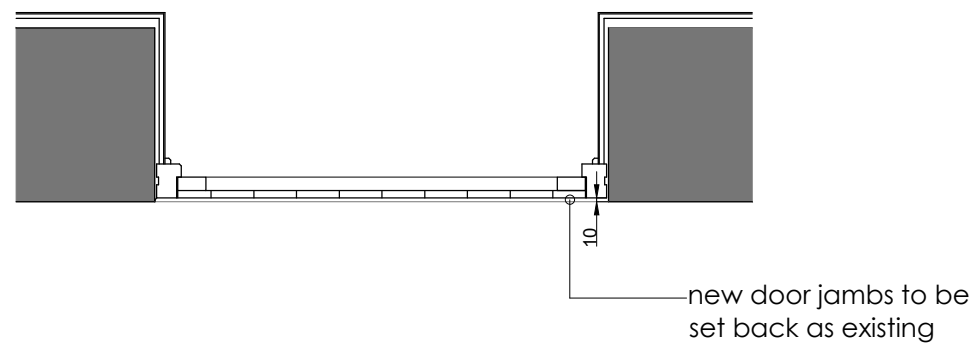


Entrance Doors 1:20
Elevation and Plan

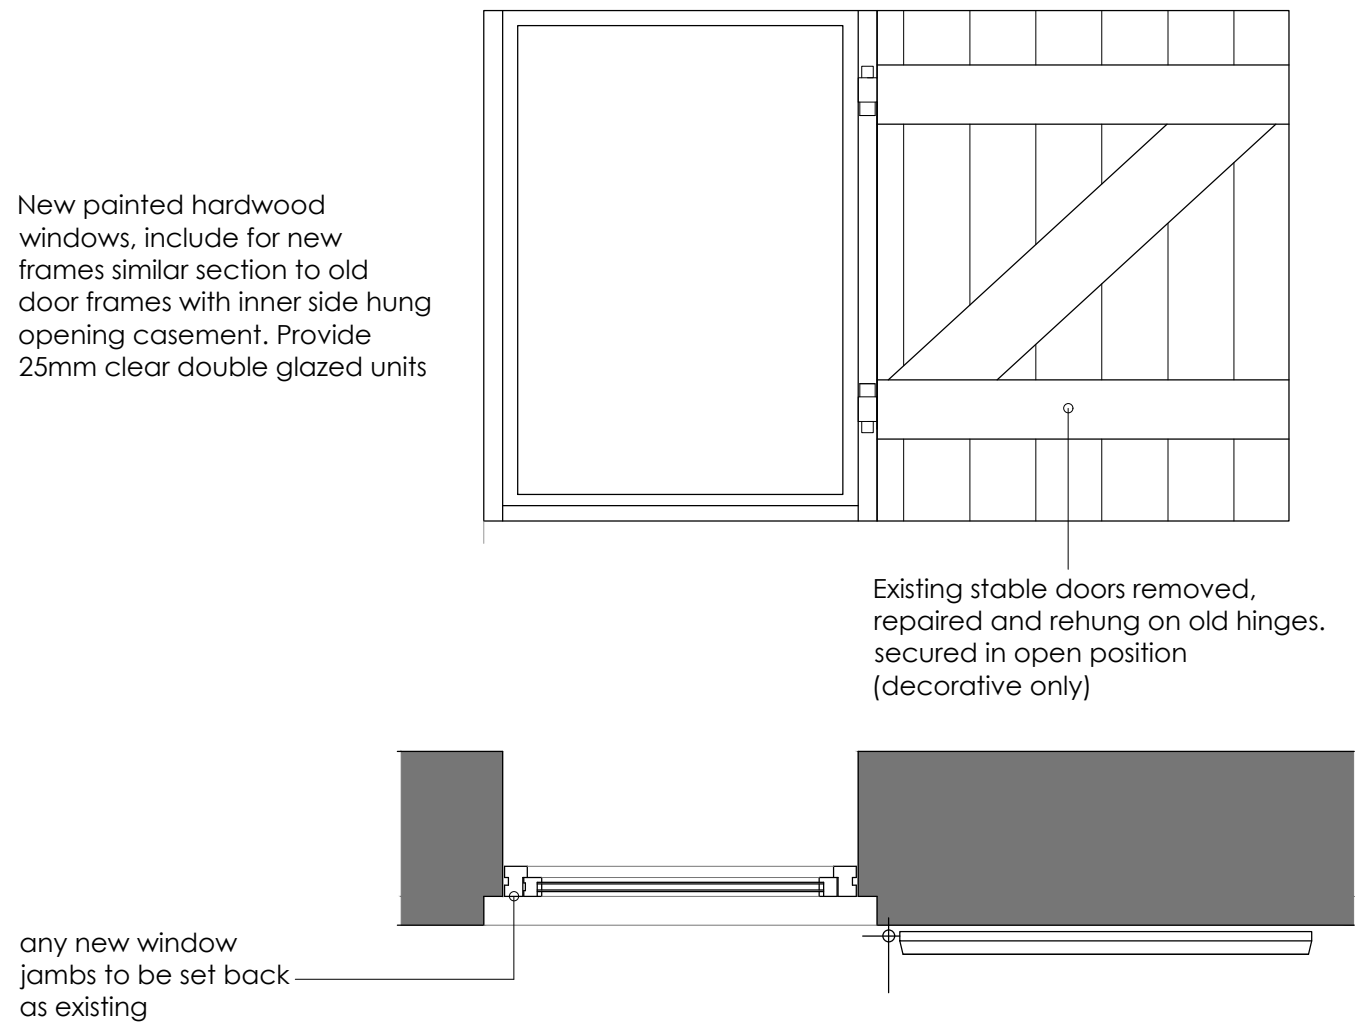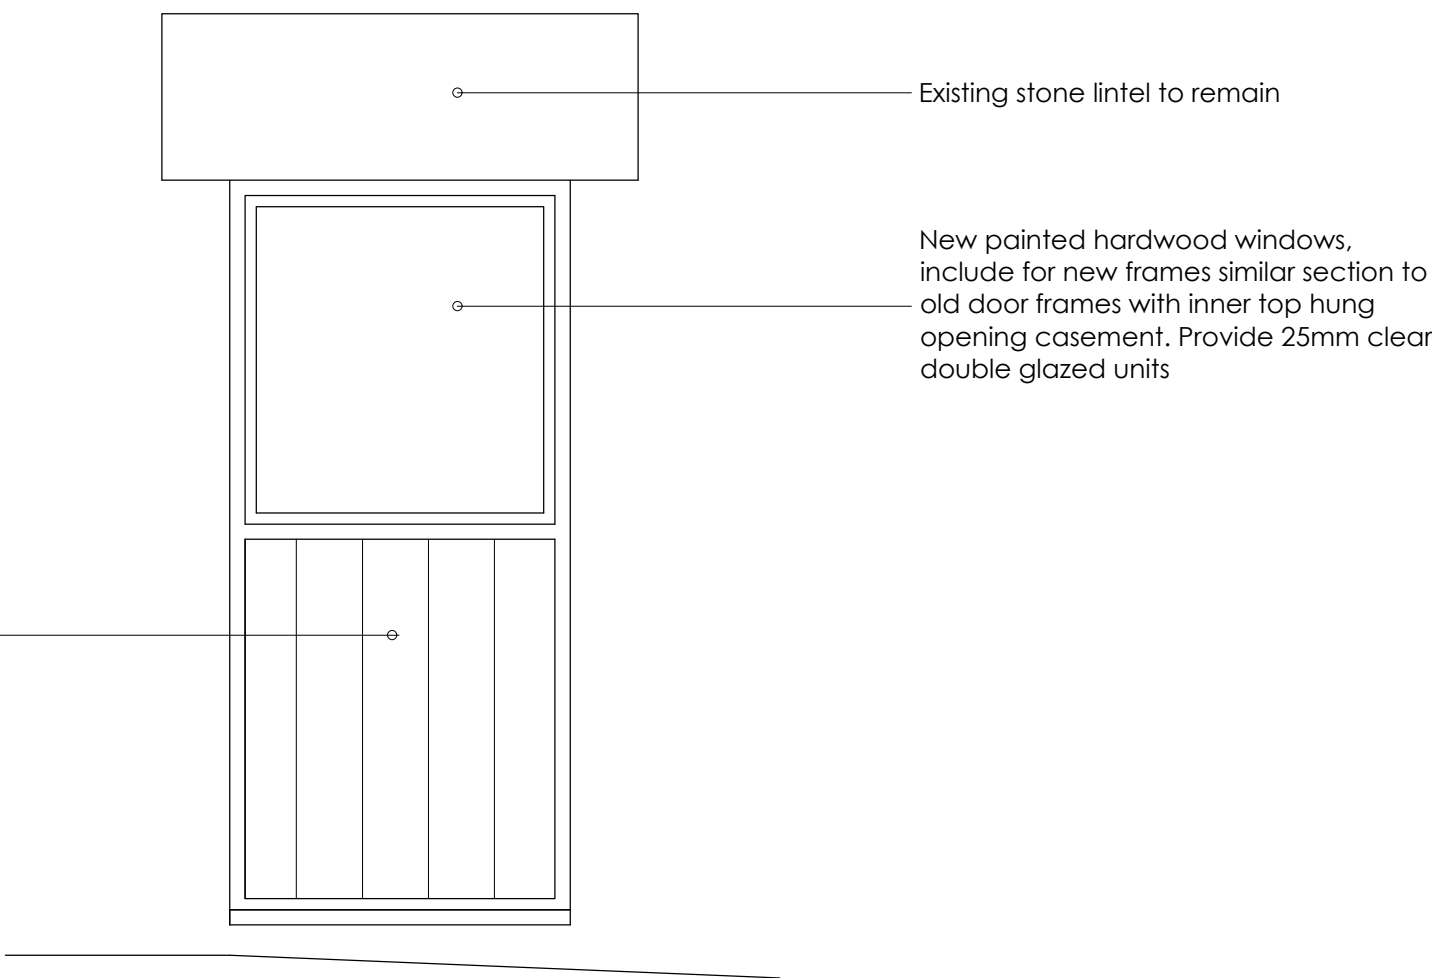


First Floor Windows 1:20
Elevation and Plan

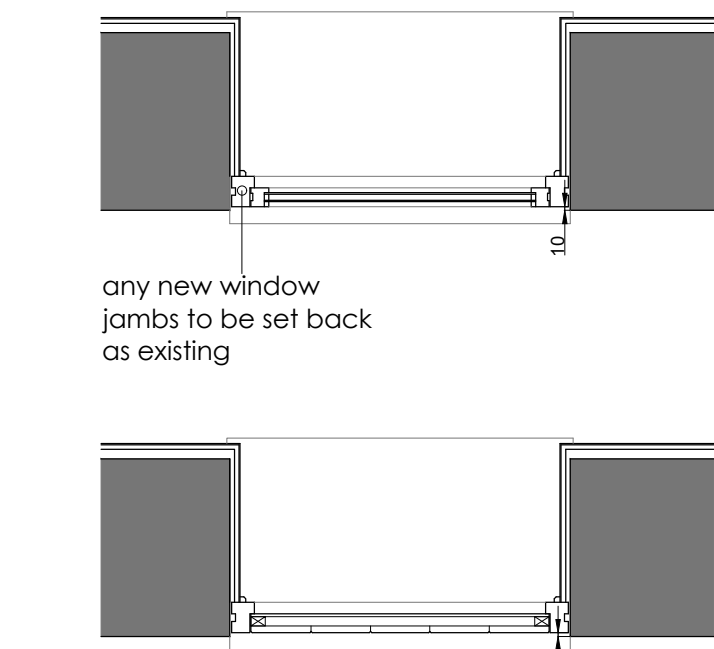

Entrance Doors 1:20
Elevation and Plan

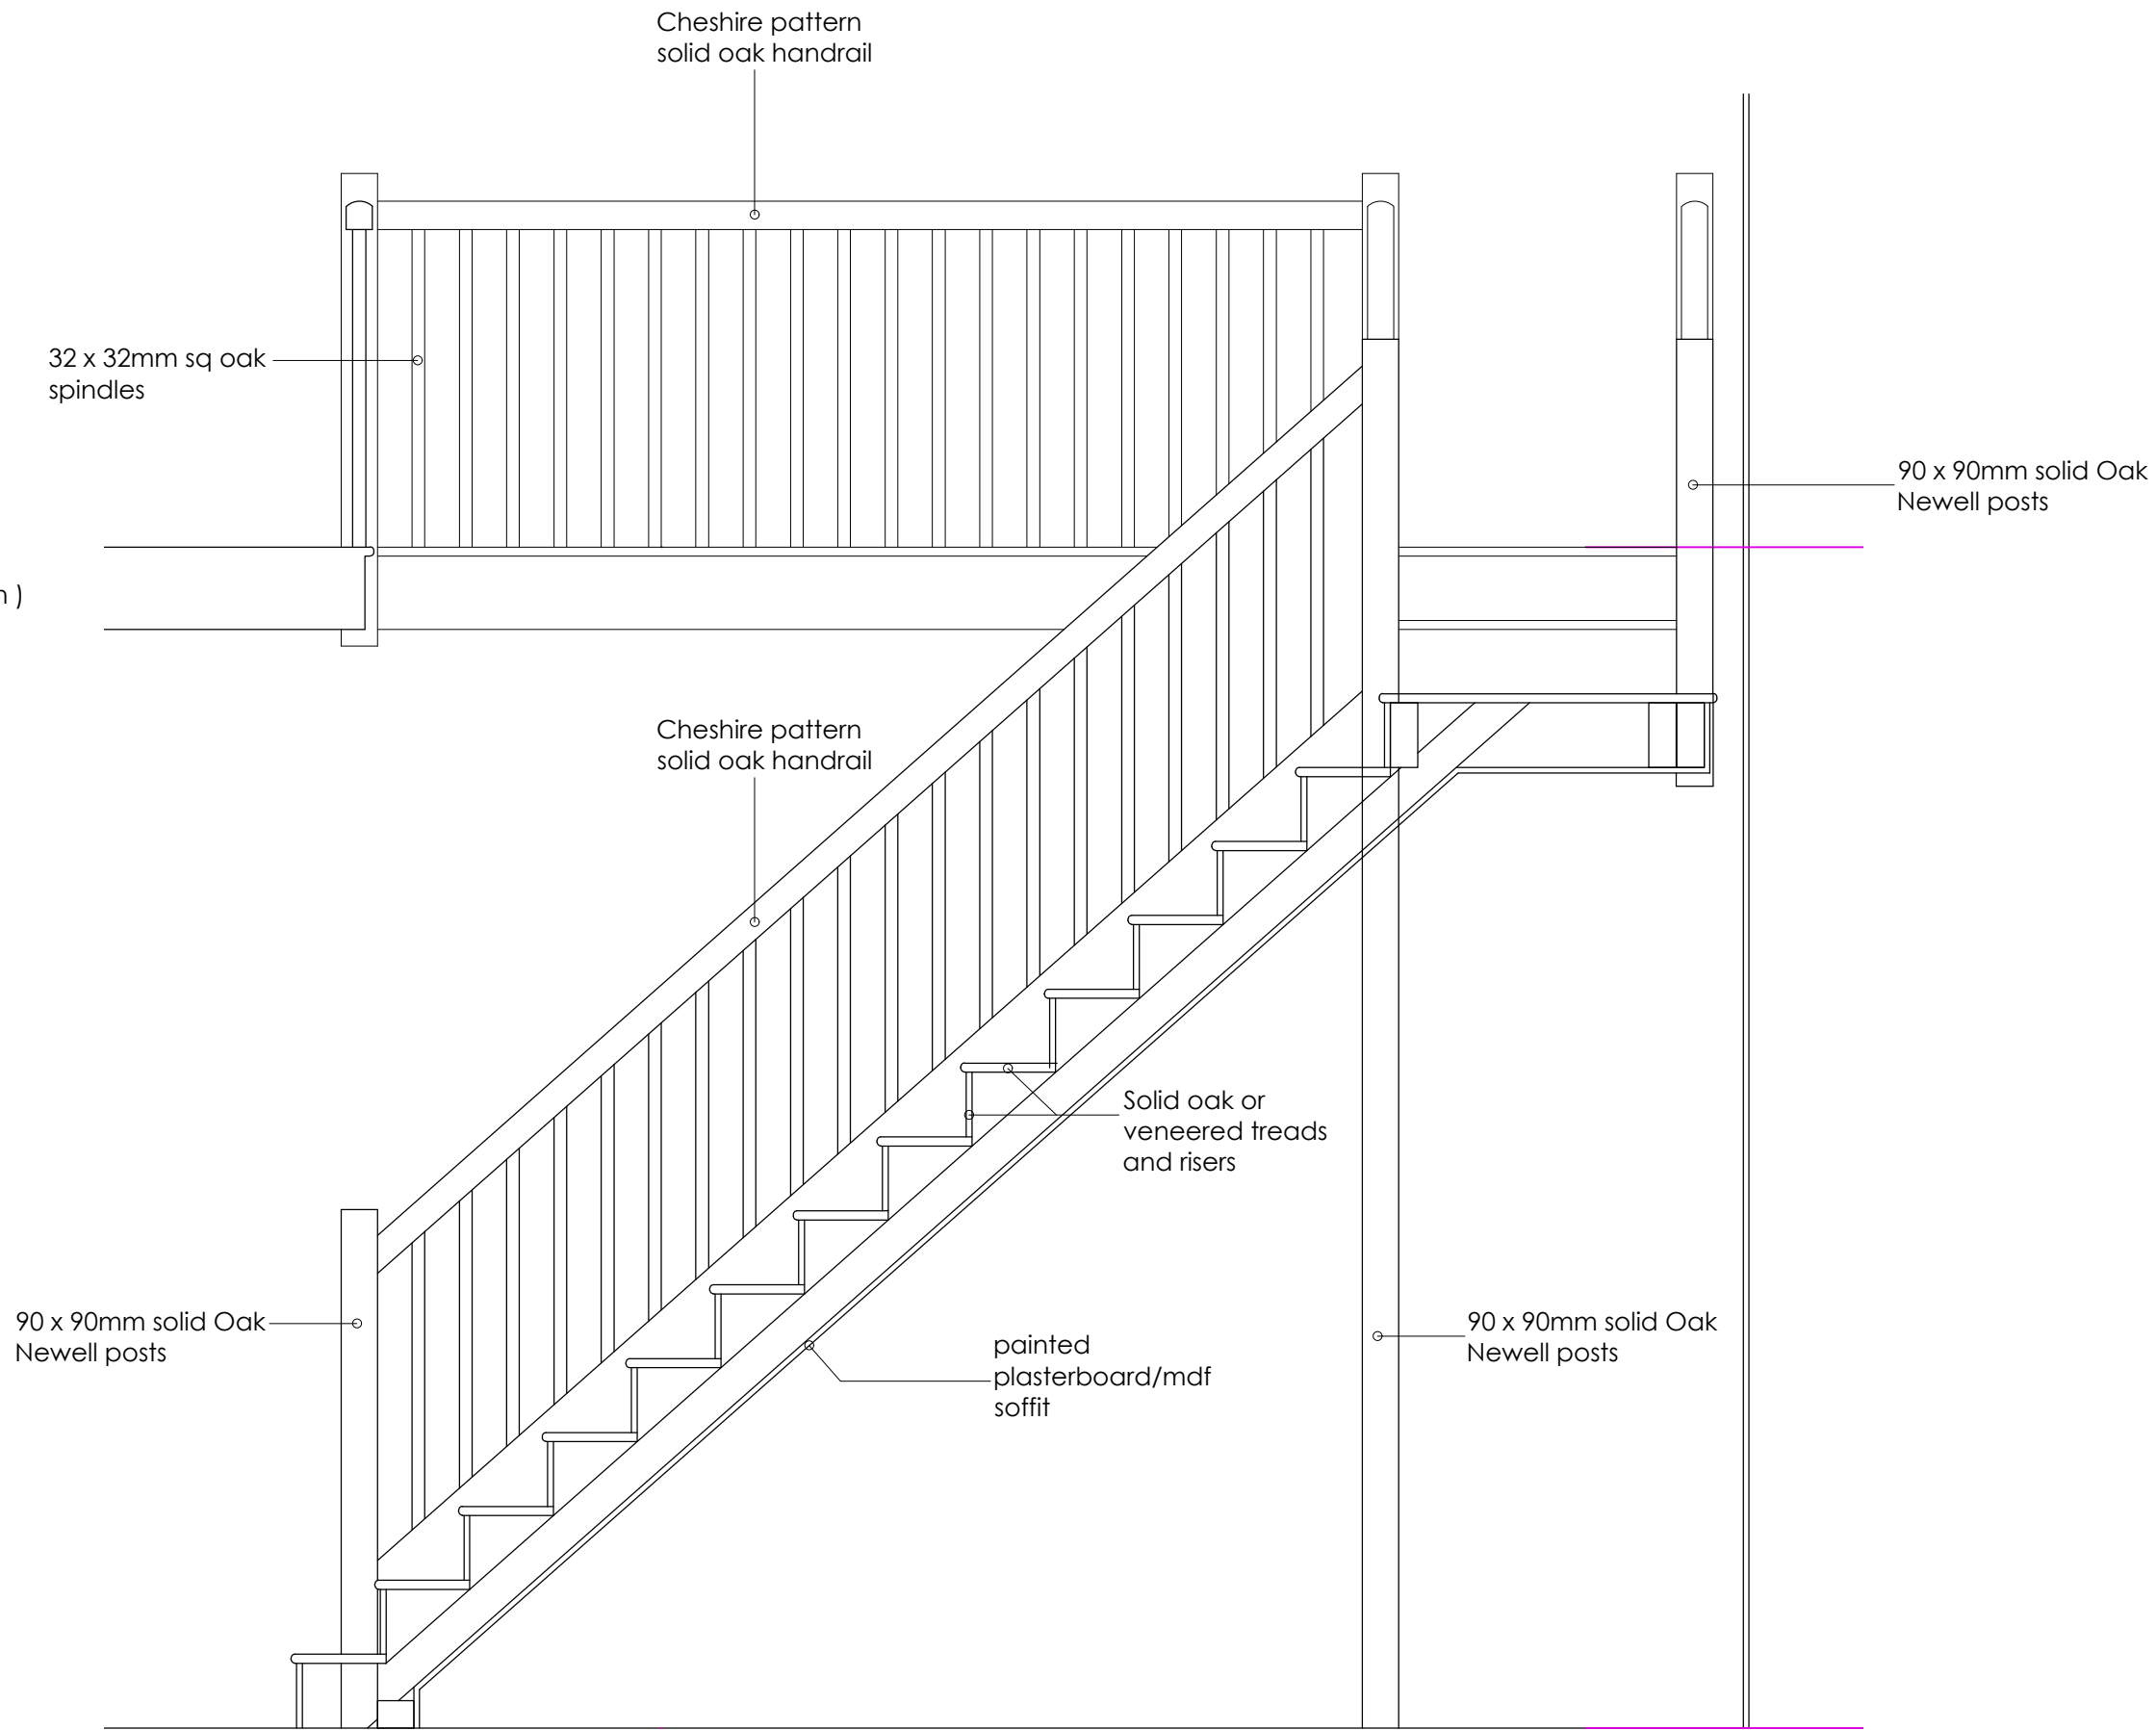

Typical Staircase Section 1:20

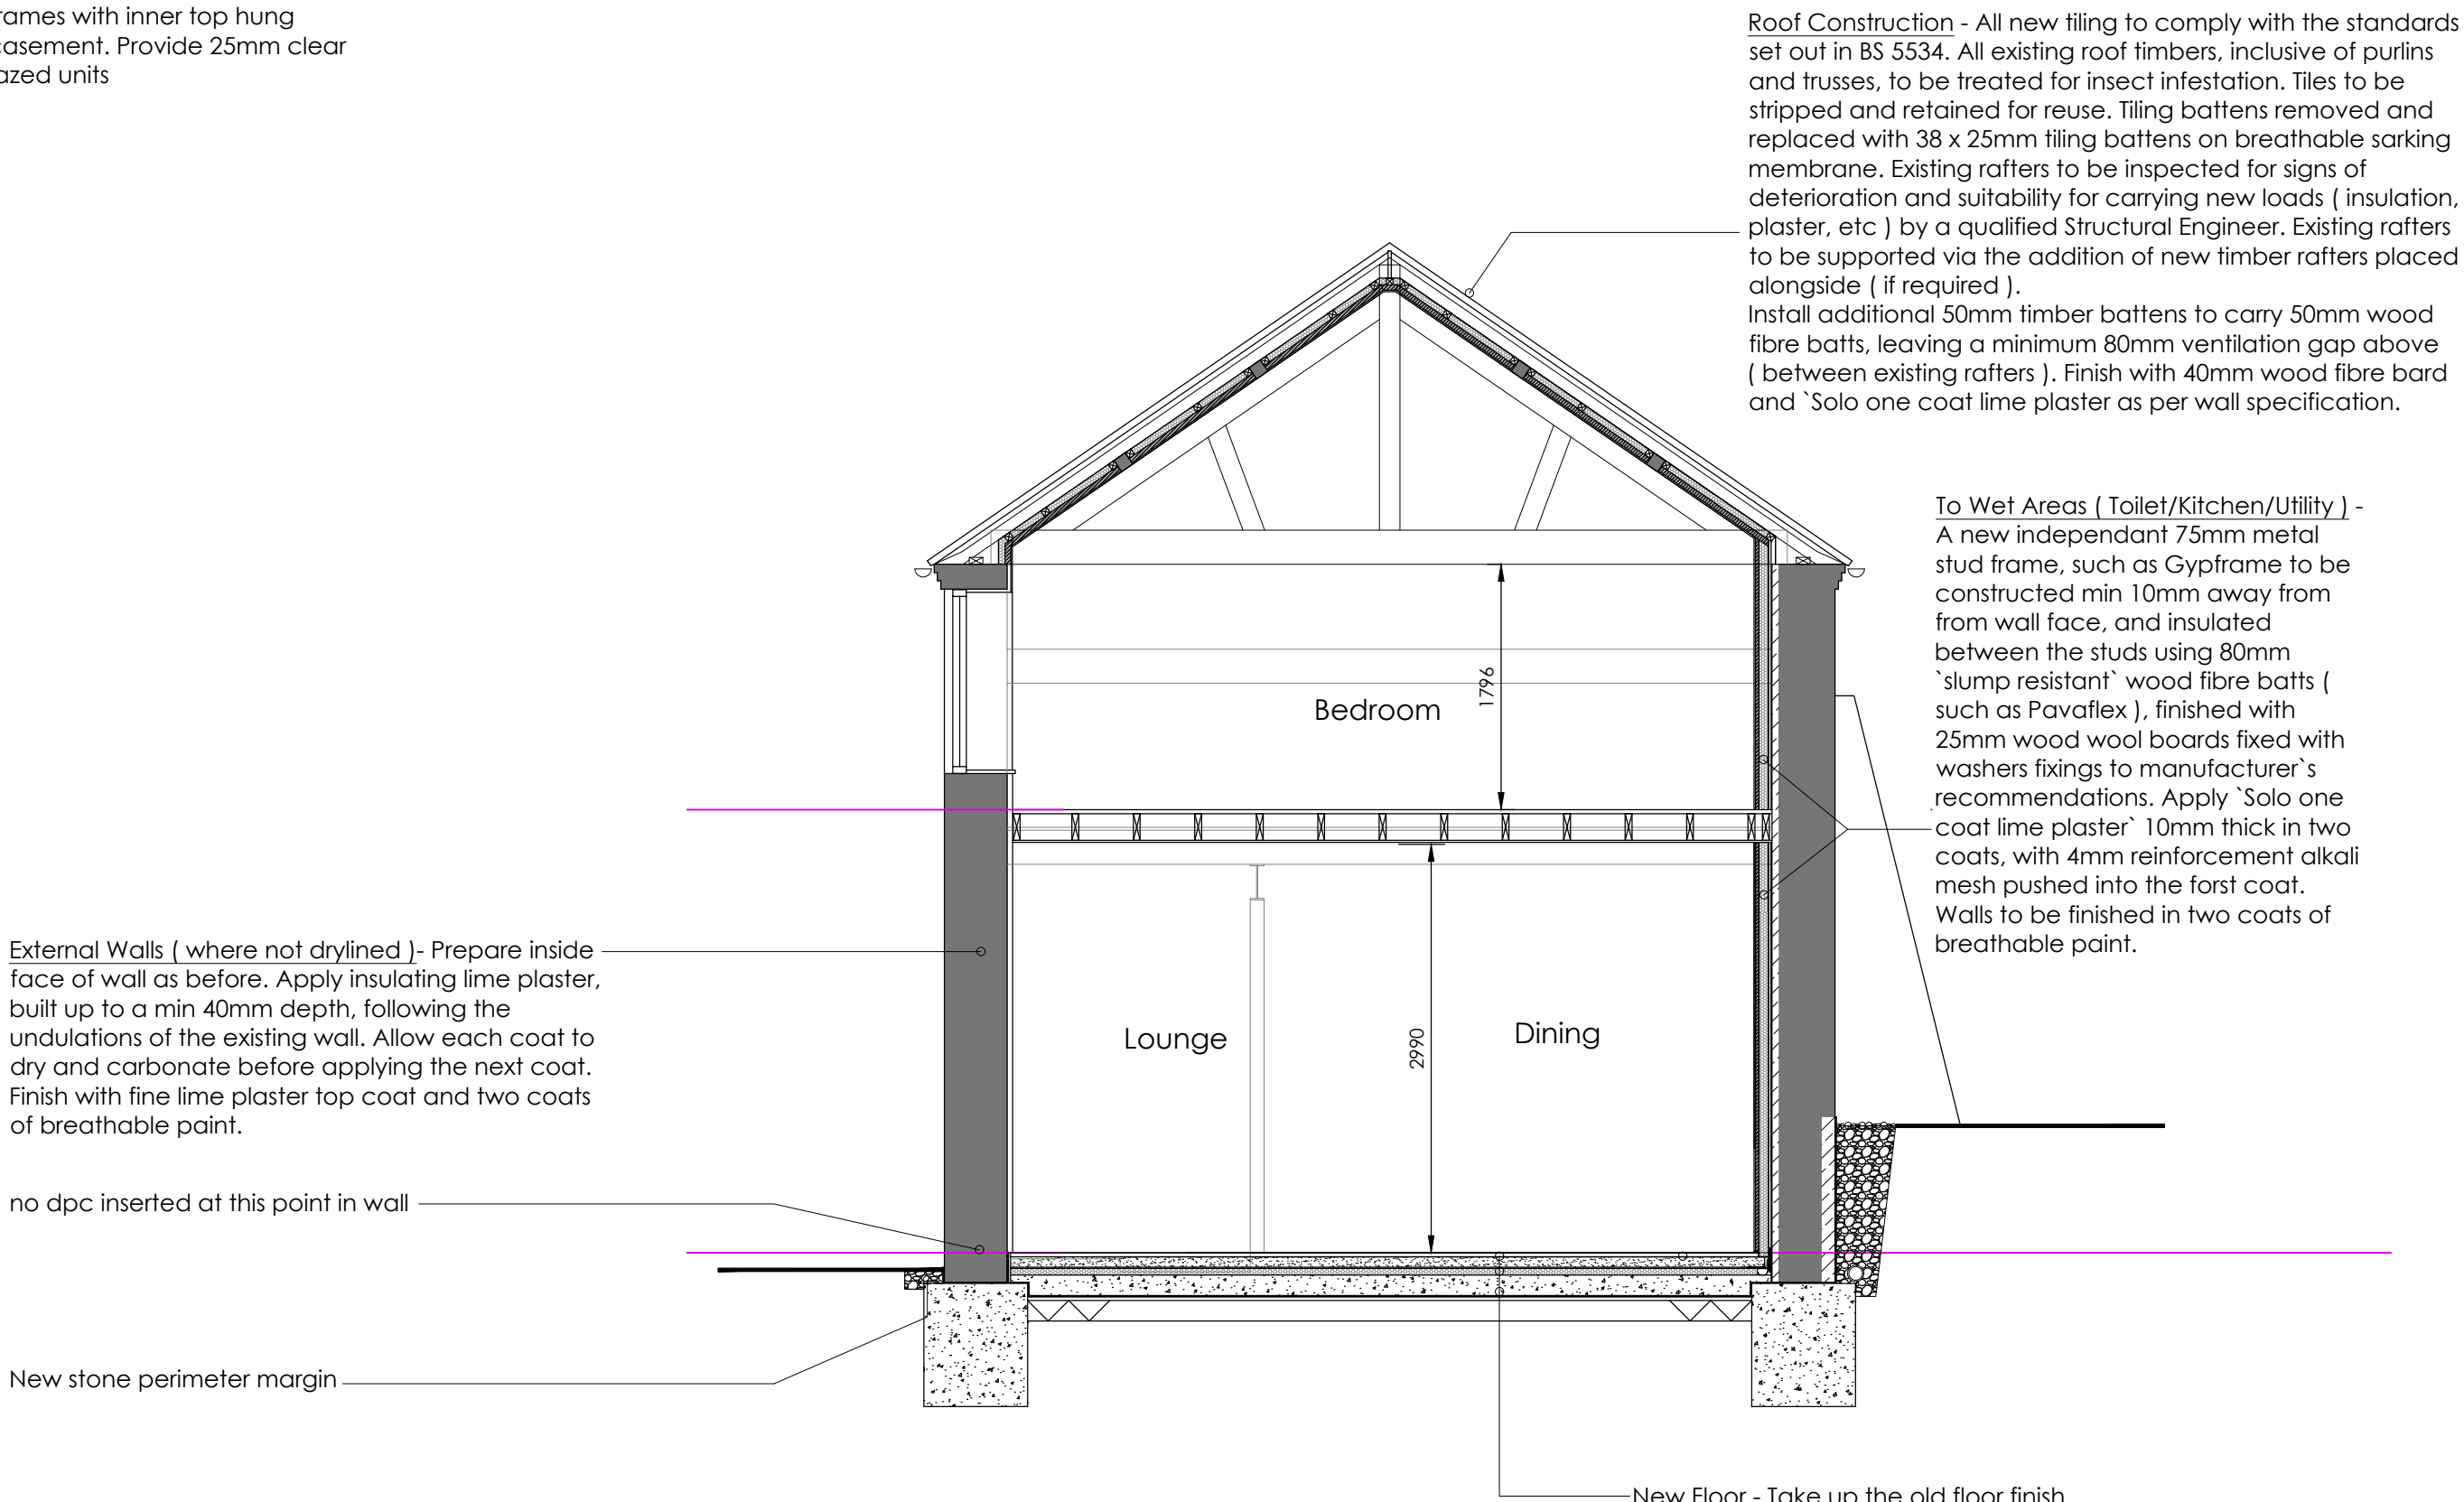

Typical Section 1:50

Hewitt&CarrArchitects
A: The Studio 17A High Street | Cheadle | Staffordshire | ST10 1AA
T: 07803 256299 | 07971 394376
E: enquiries@hcarchitects.co.uk
W: www.hcarchitects.co.uk

Client
Mr T Boote

Project
Conversion of Listed Barn into
Dwelling to Catswall
Farm, Huntley Lane, Denford, ST13 7JX
Title
Barn A
Window/Door Plan, Section & Elevations
Typical Section through Barn

Status
Planning
Date Feb 2024
Scale @A1 As Stated

Project No Drawing No.
0101 PL(0)17
Rev A

PLANNING