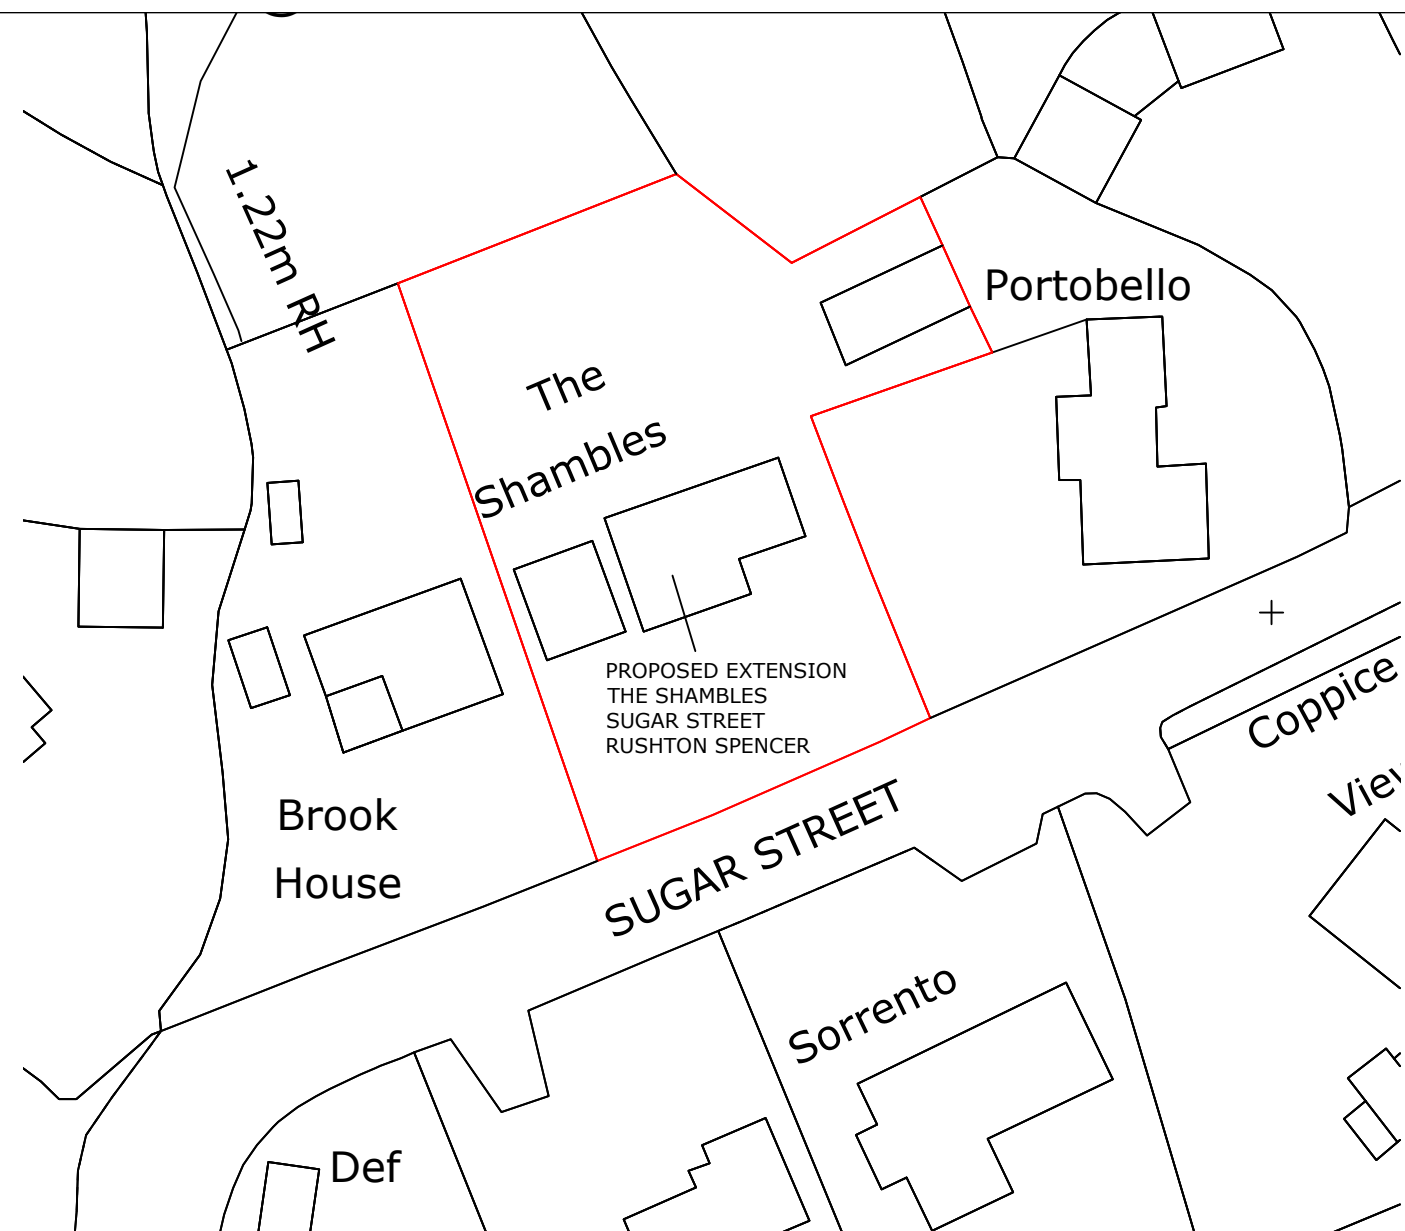
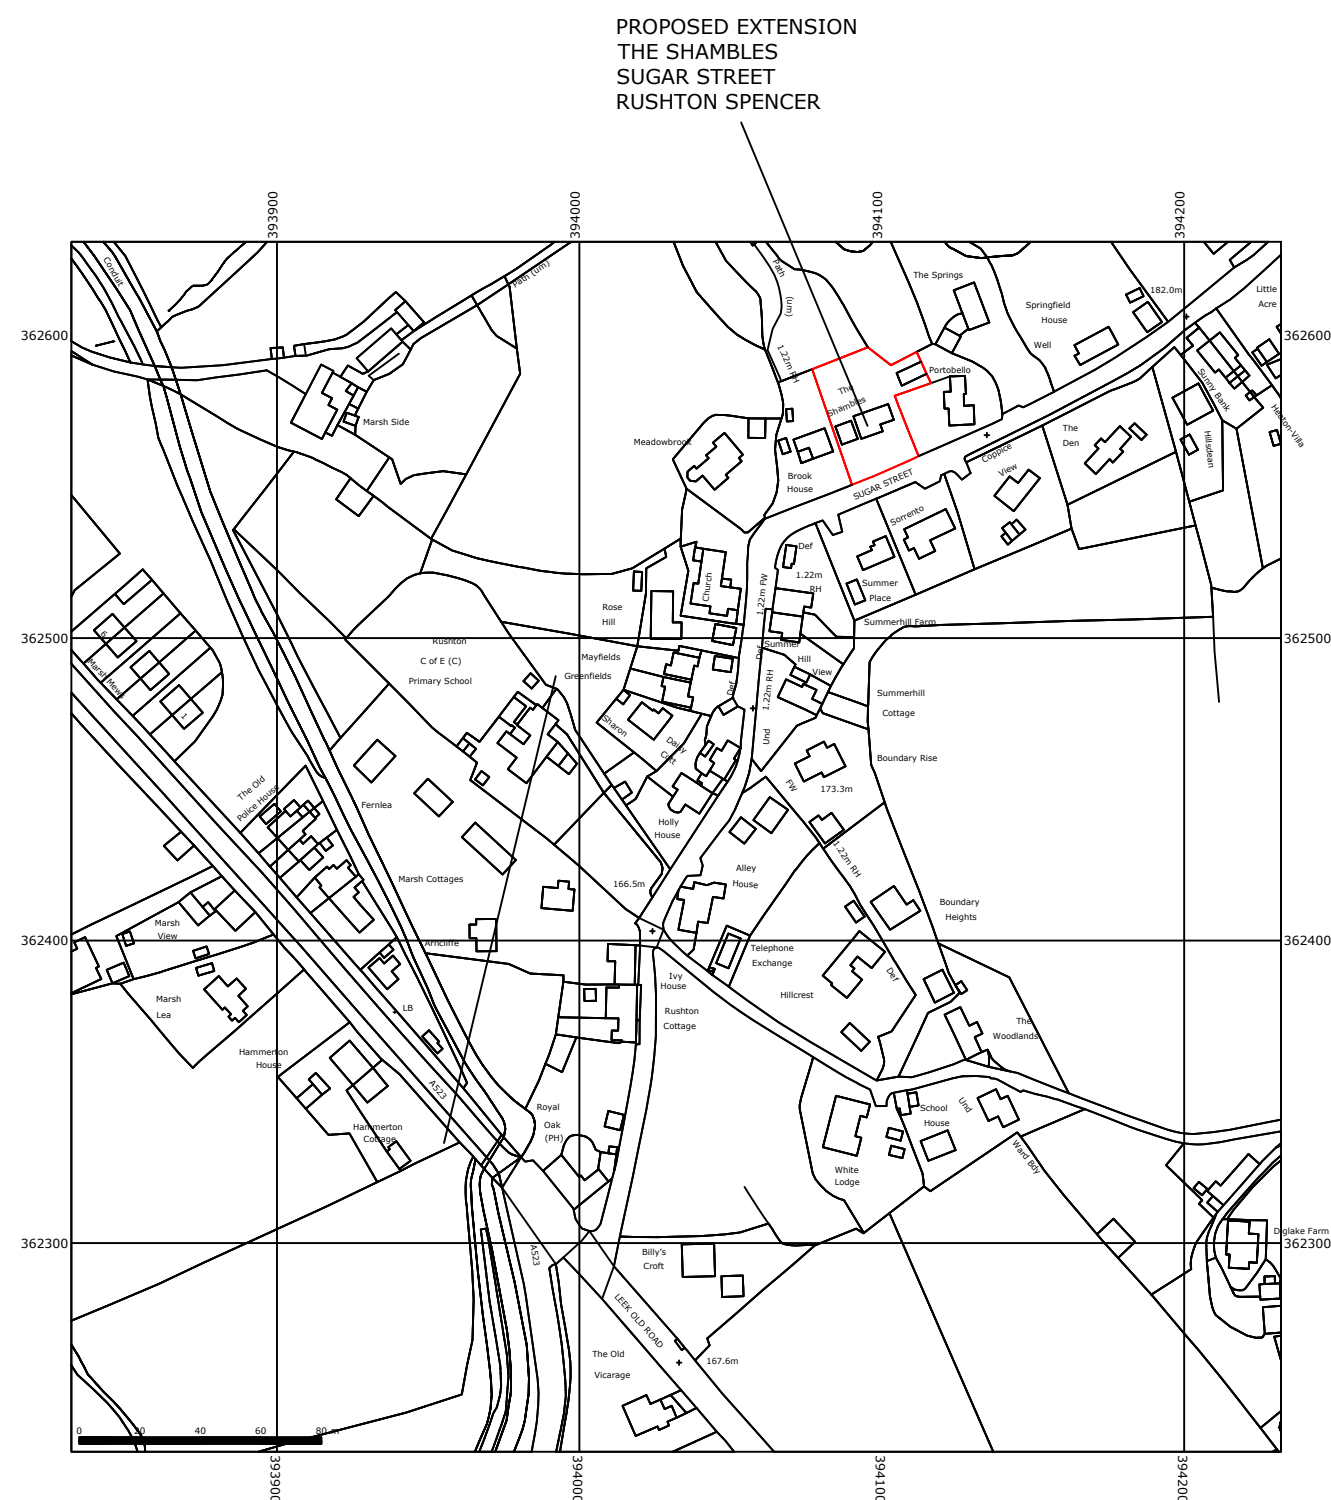


CLIENT	MR B. LLOYD MS H. LAWSON		
PROJECT	PROPOSED EXTENSION & ALTERATIONS		
ADDRESS	THE SHAMBLES SUGAR STREET RUSHTON SPENCER		
TITLE	BLOCK AND LOCATION PLAN		
DRAWING NO.	1638/ 3	REVISION SUFFIX:	
SCALE	1 : 2500 1 : 500	DATE	20.03.24
 knightpyatt architectural services chartered surveyors			
Tel: 01625 614447 Email: andy@knightpyatt.co.uk Website: www.knightpyatt.co.uk		24 Landseer Drive Macclesfield, Cheshire. SK10 3RU	