

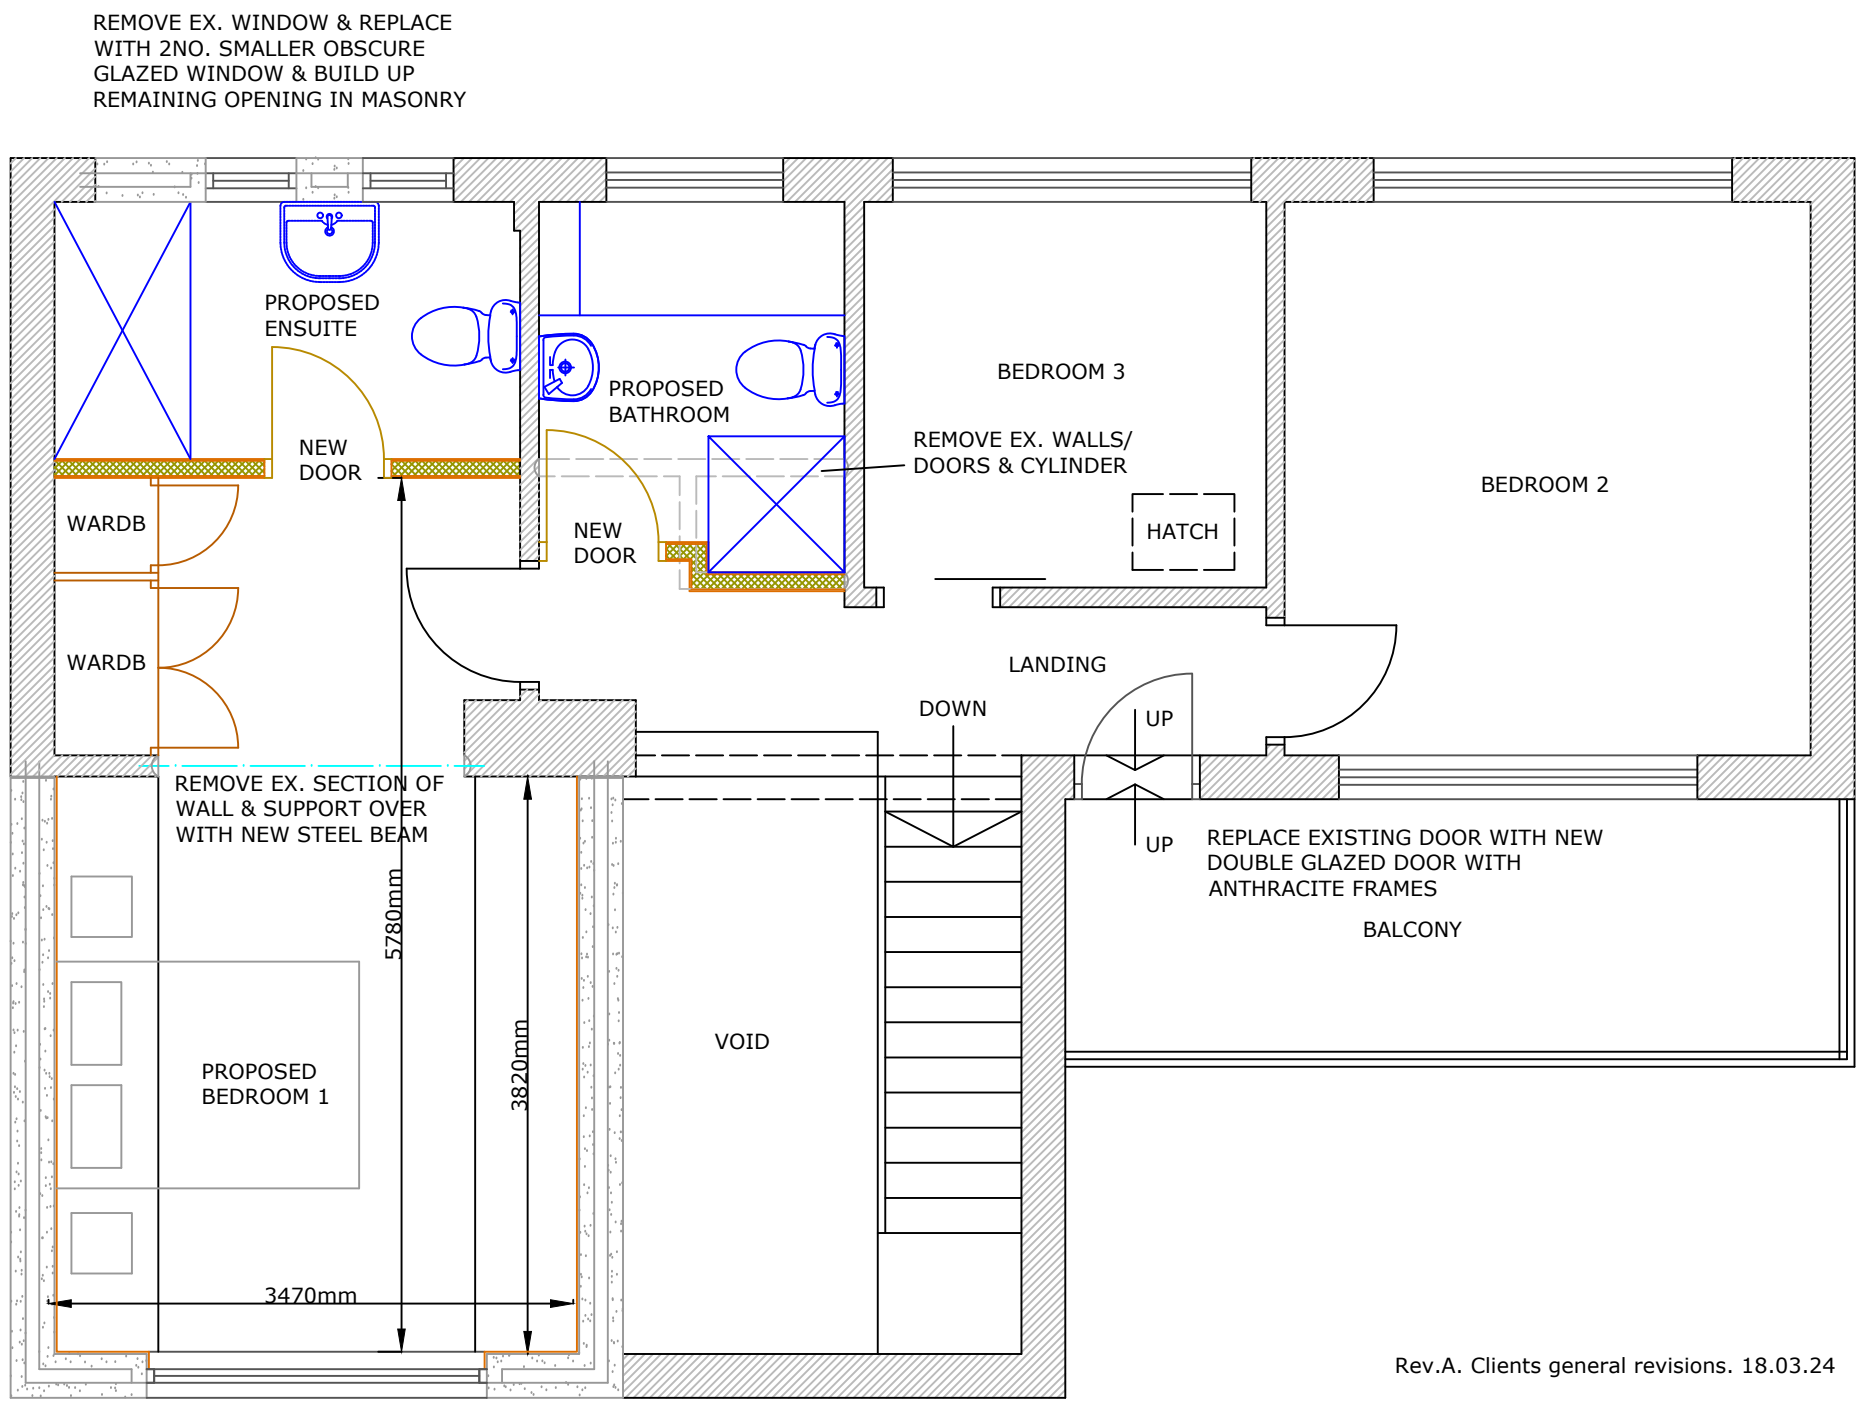


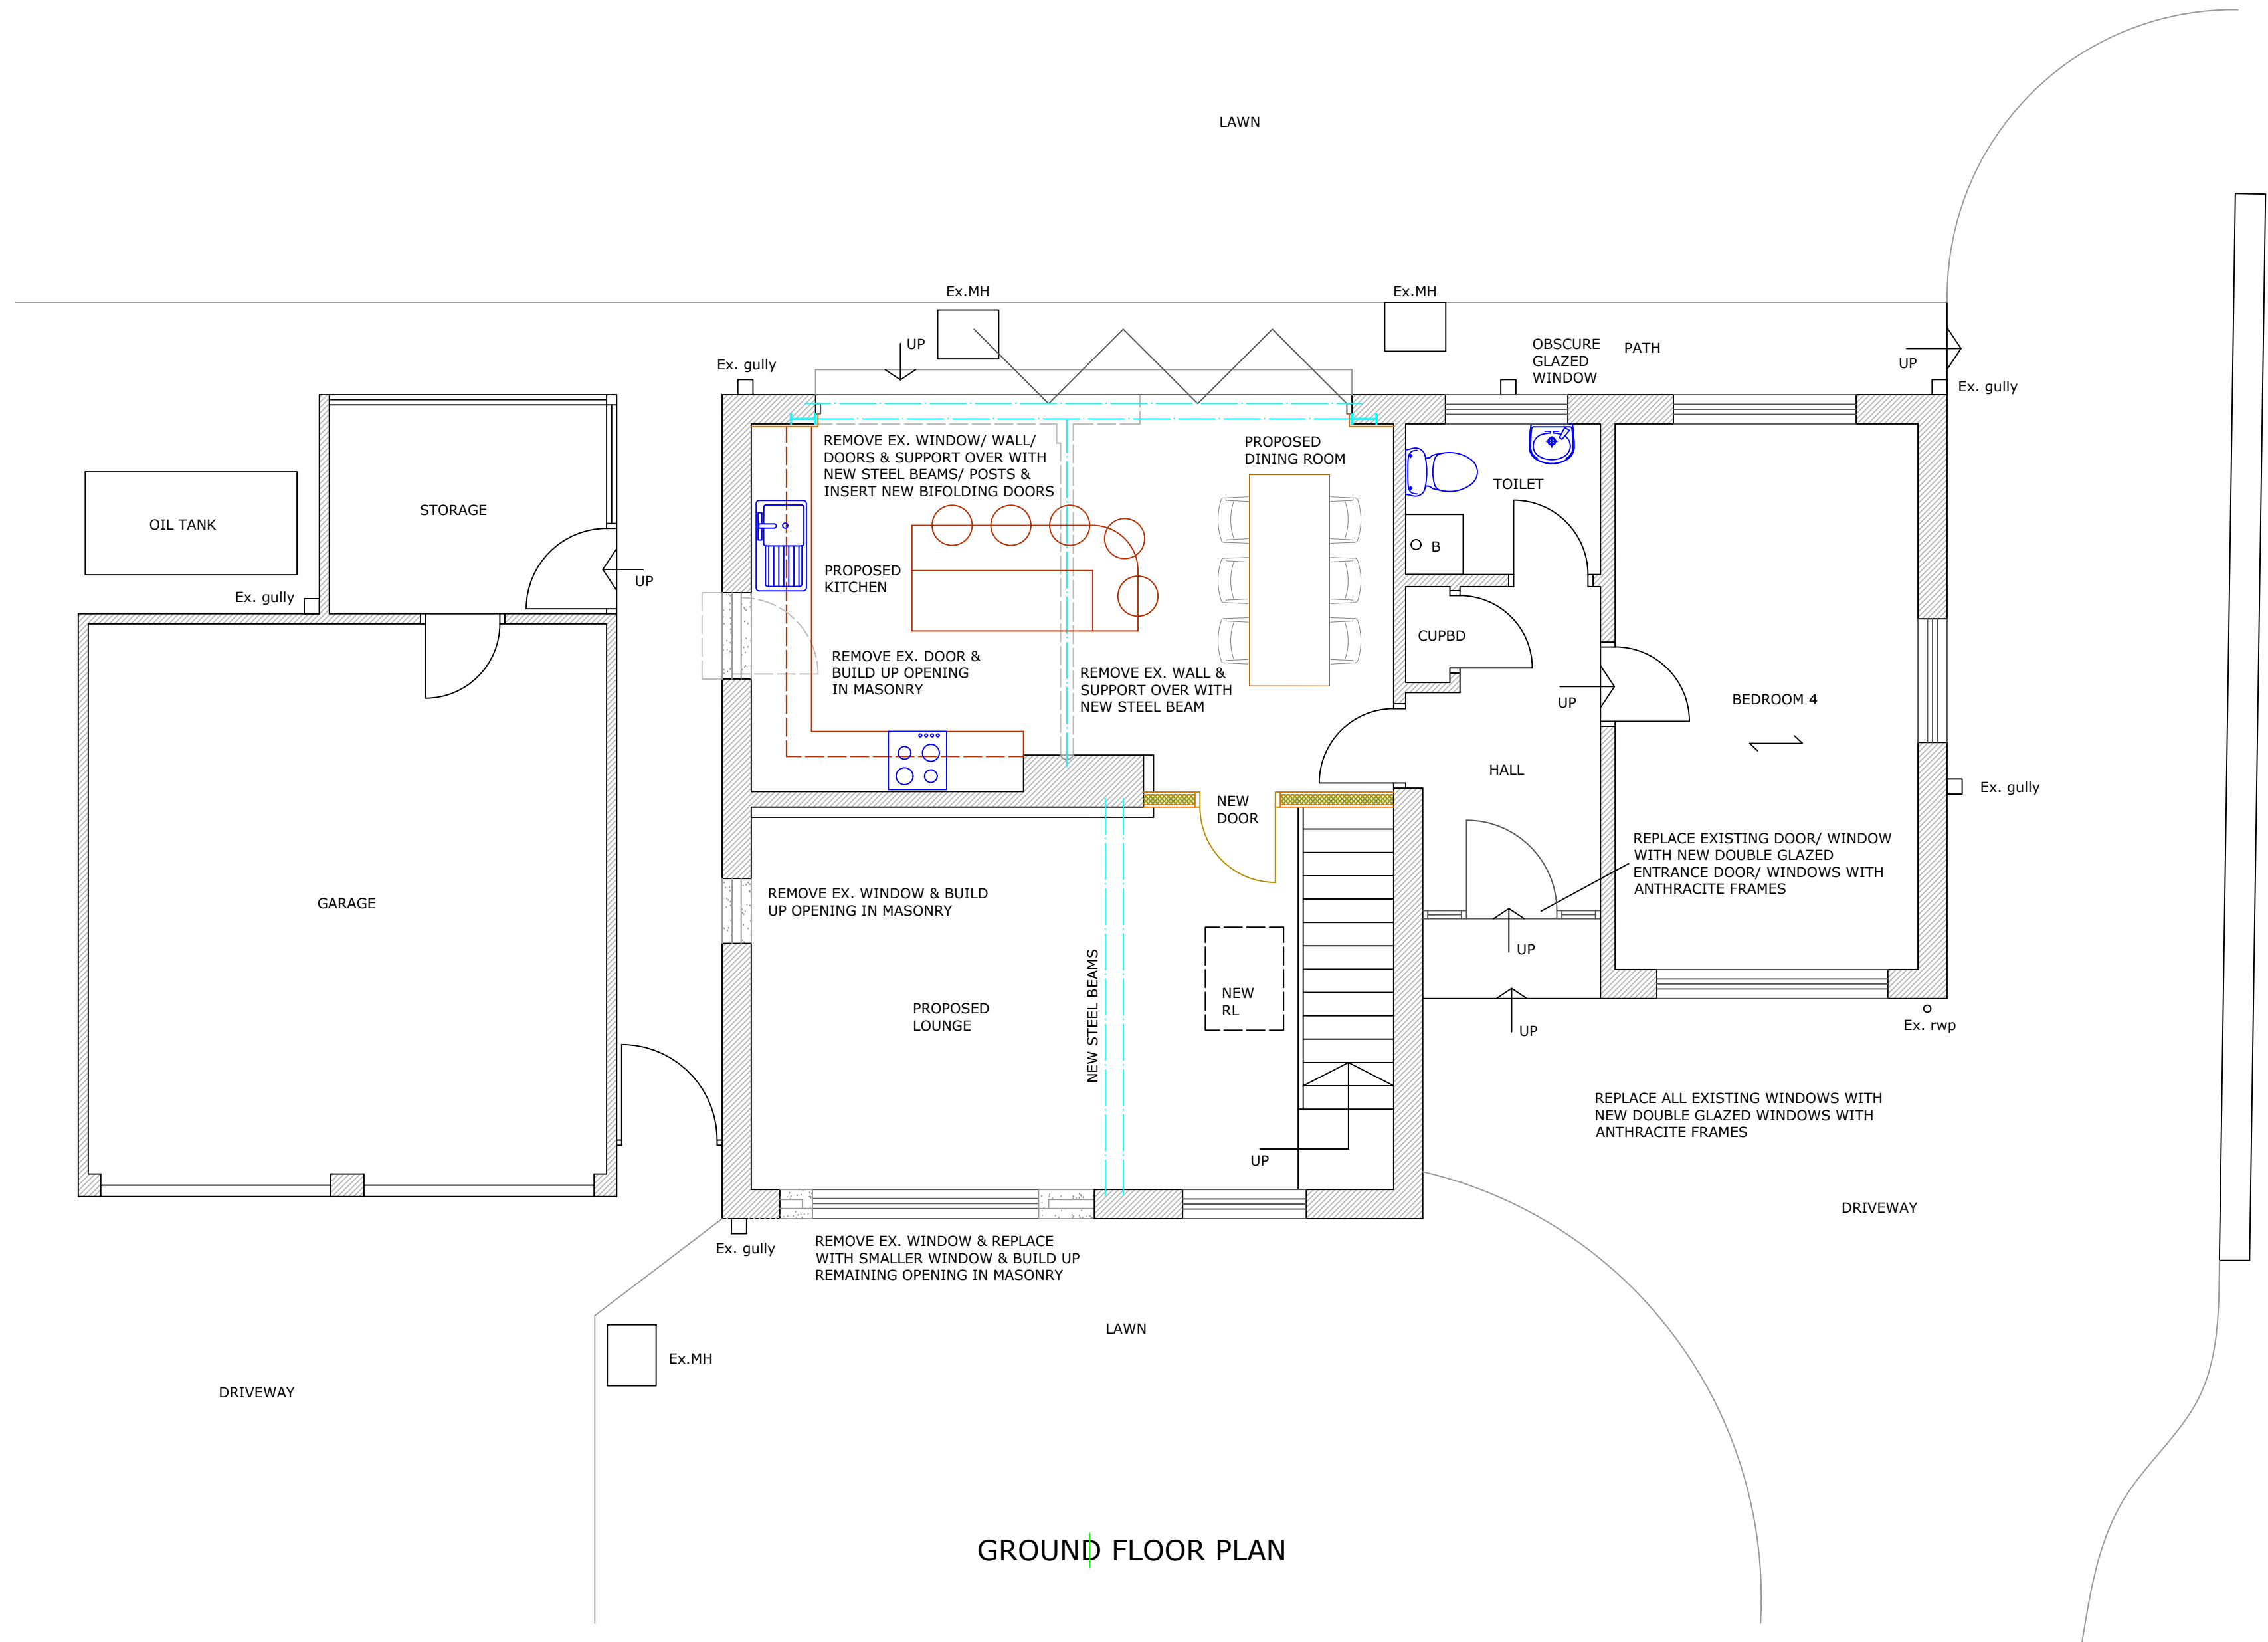

Rev.A, Clients general revisions. 18.03.24

CLIENT	MR B. LLOYD MS H. LAWSON		
PROJECT	PROPOSED EXTENSION & ALTERATIONS		
ADDRESS	THE SHAMBLES SUGAR STREET RUSHTON SPENCER		
TITLE	PLANS AS PROPOSED		
DRAWING NO.	1638/ 2	REVISION SUFFIX:	A
SCALE	1 : 50 1 : 100	DATE	15.03.24

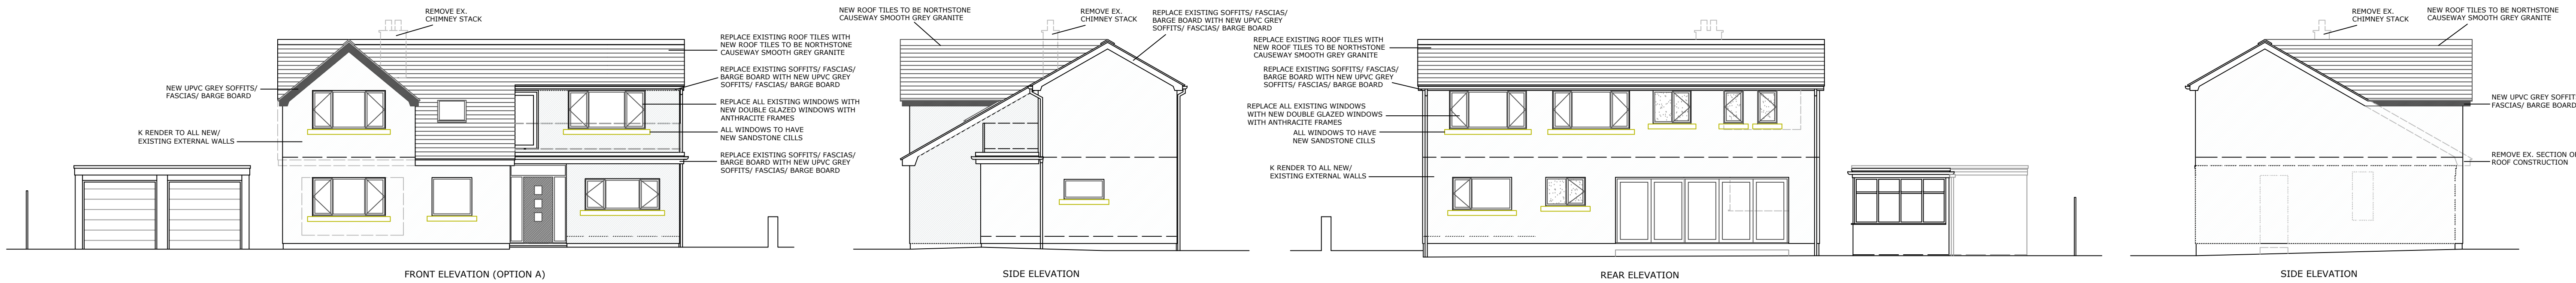