



SECTION EE - Existing

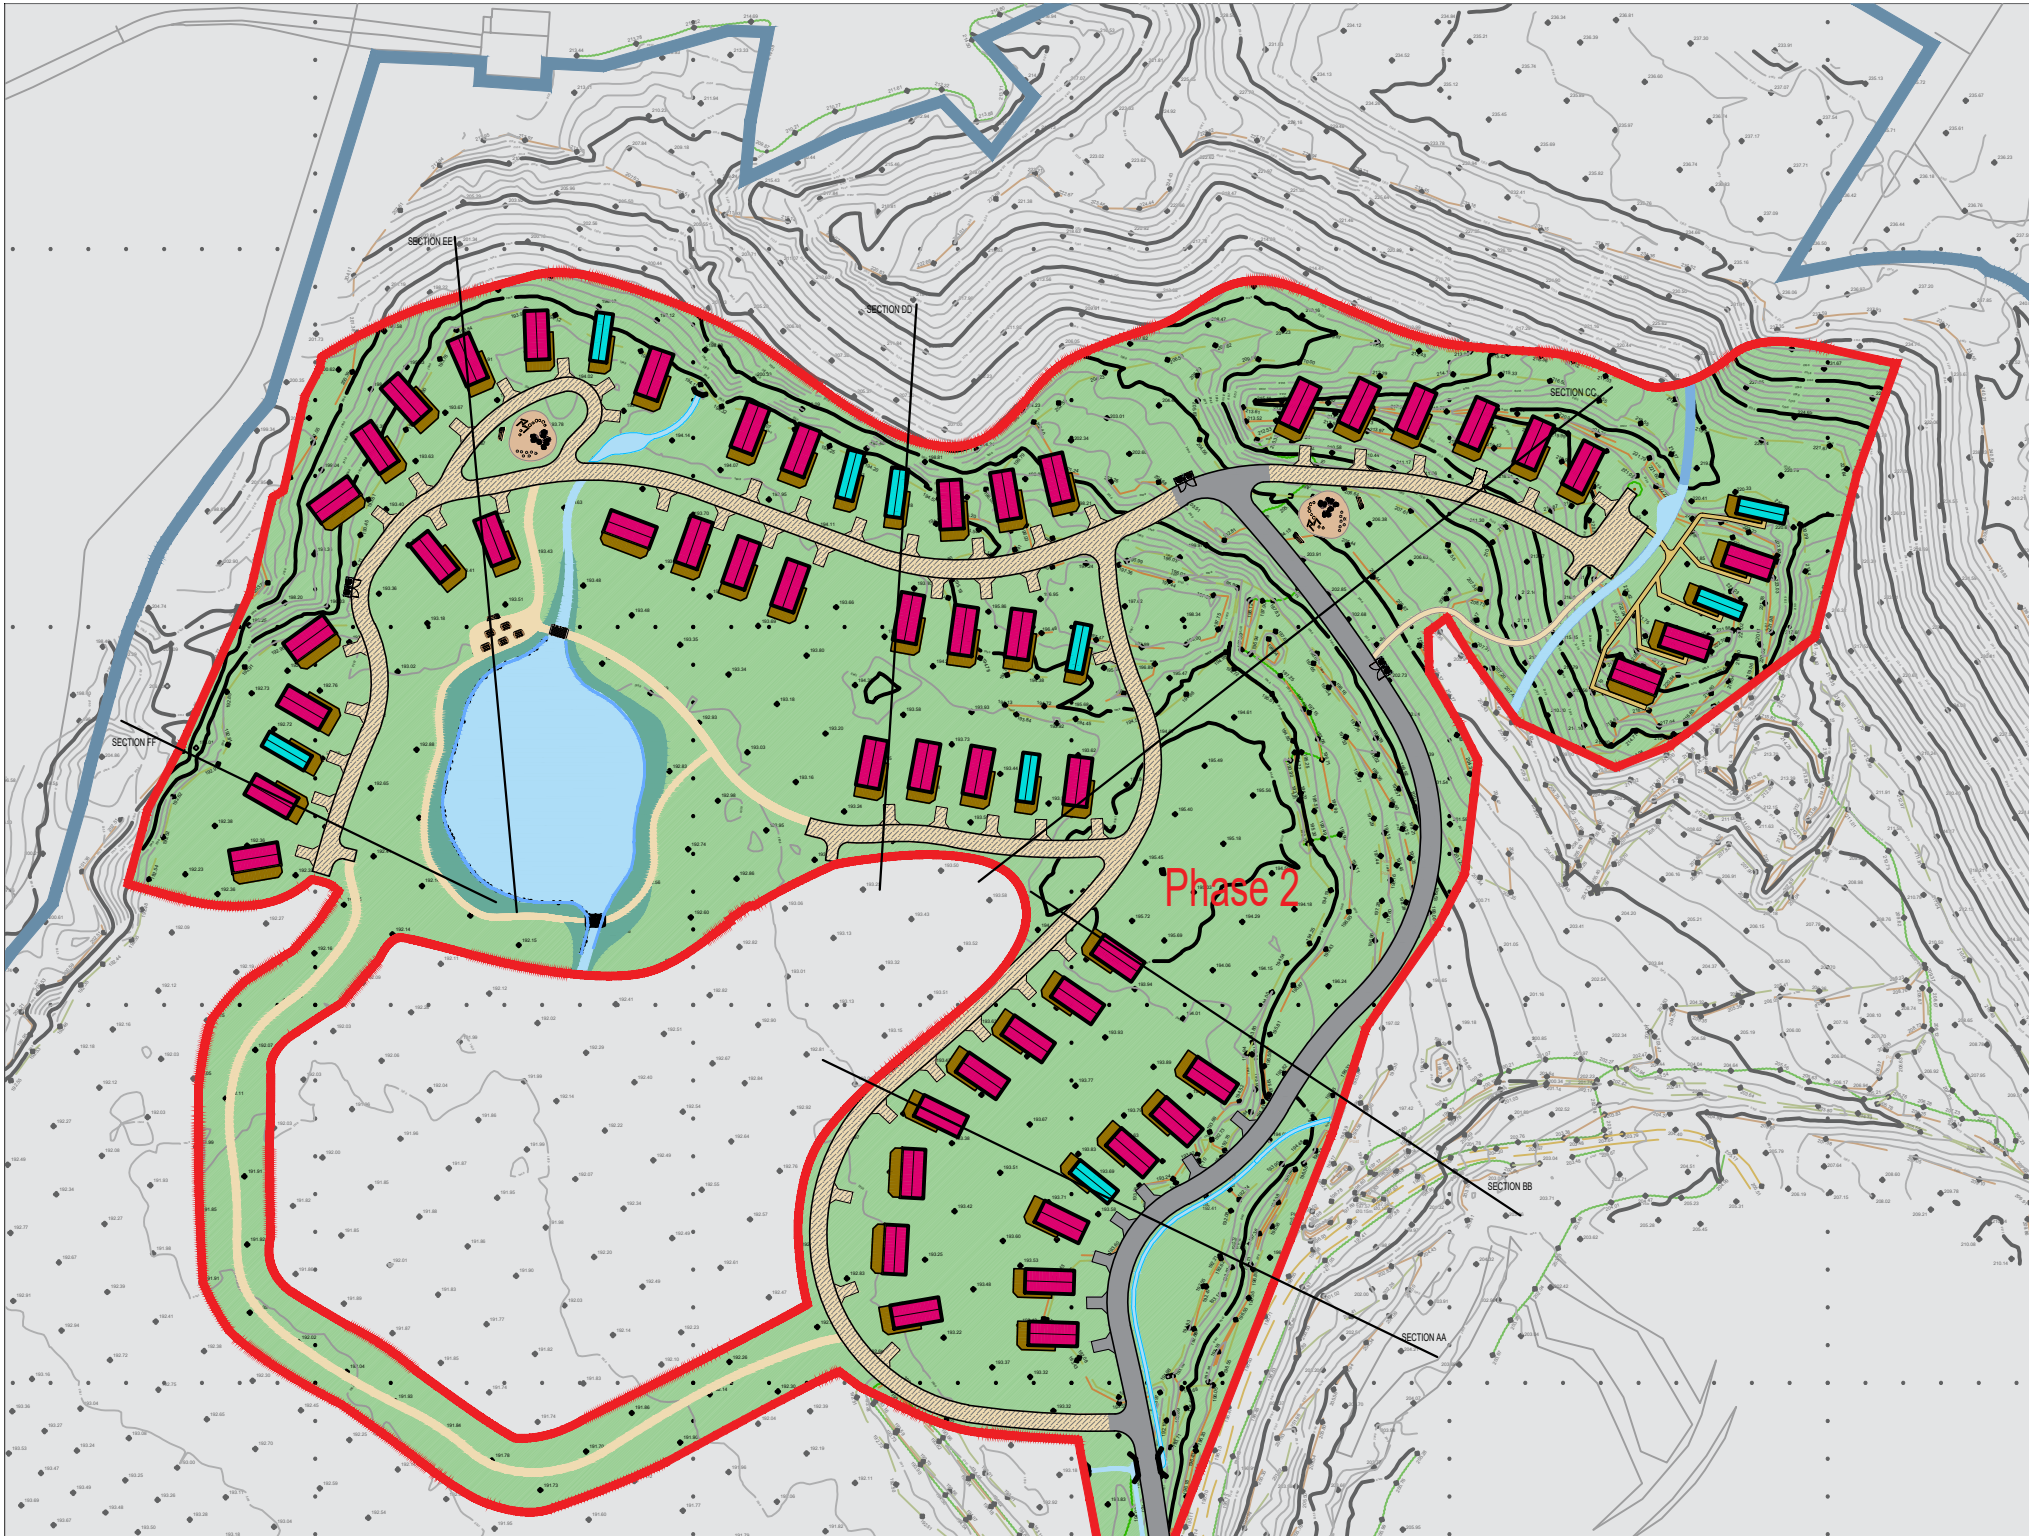

SECTION EE - Proposed

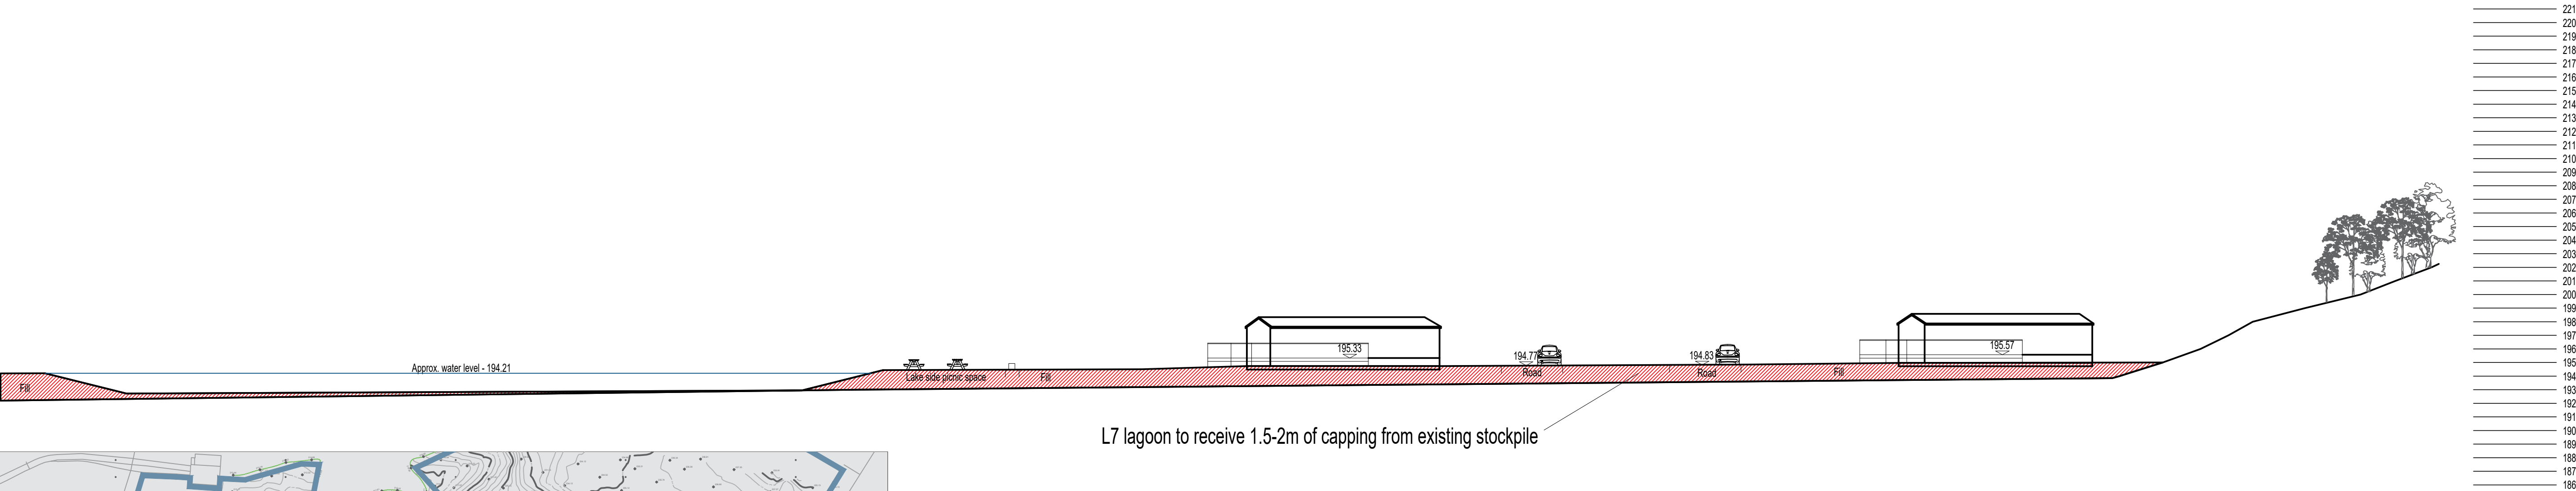

1	UPDATED FOLLOWING SURVEY.	28.03.24
Revision	Description	Date

NB
Architects
DA

www.nbda-architects.co.uk Tel 01625 575550

Client LAVER LEISURE (OAKAMoor) LTD

Project MONEystone PARK DEVELOPMENT

Drawing PHASE 2
PROPOSED SECTION EE

Drawing No. 1733-PH2-204 Revision 1

Scale 1:250@A1 Date 29.09.23 Drawn TJF

This drawing is copyright of N.B.D.A. Ltd. and should not be reproduced without permission.

