


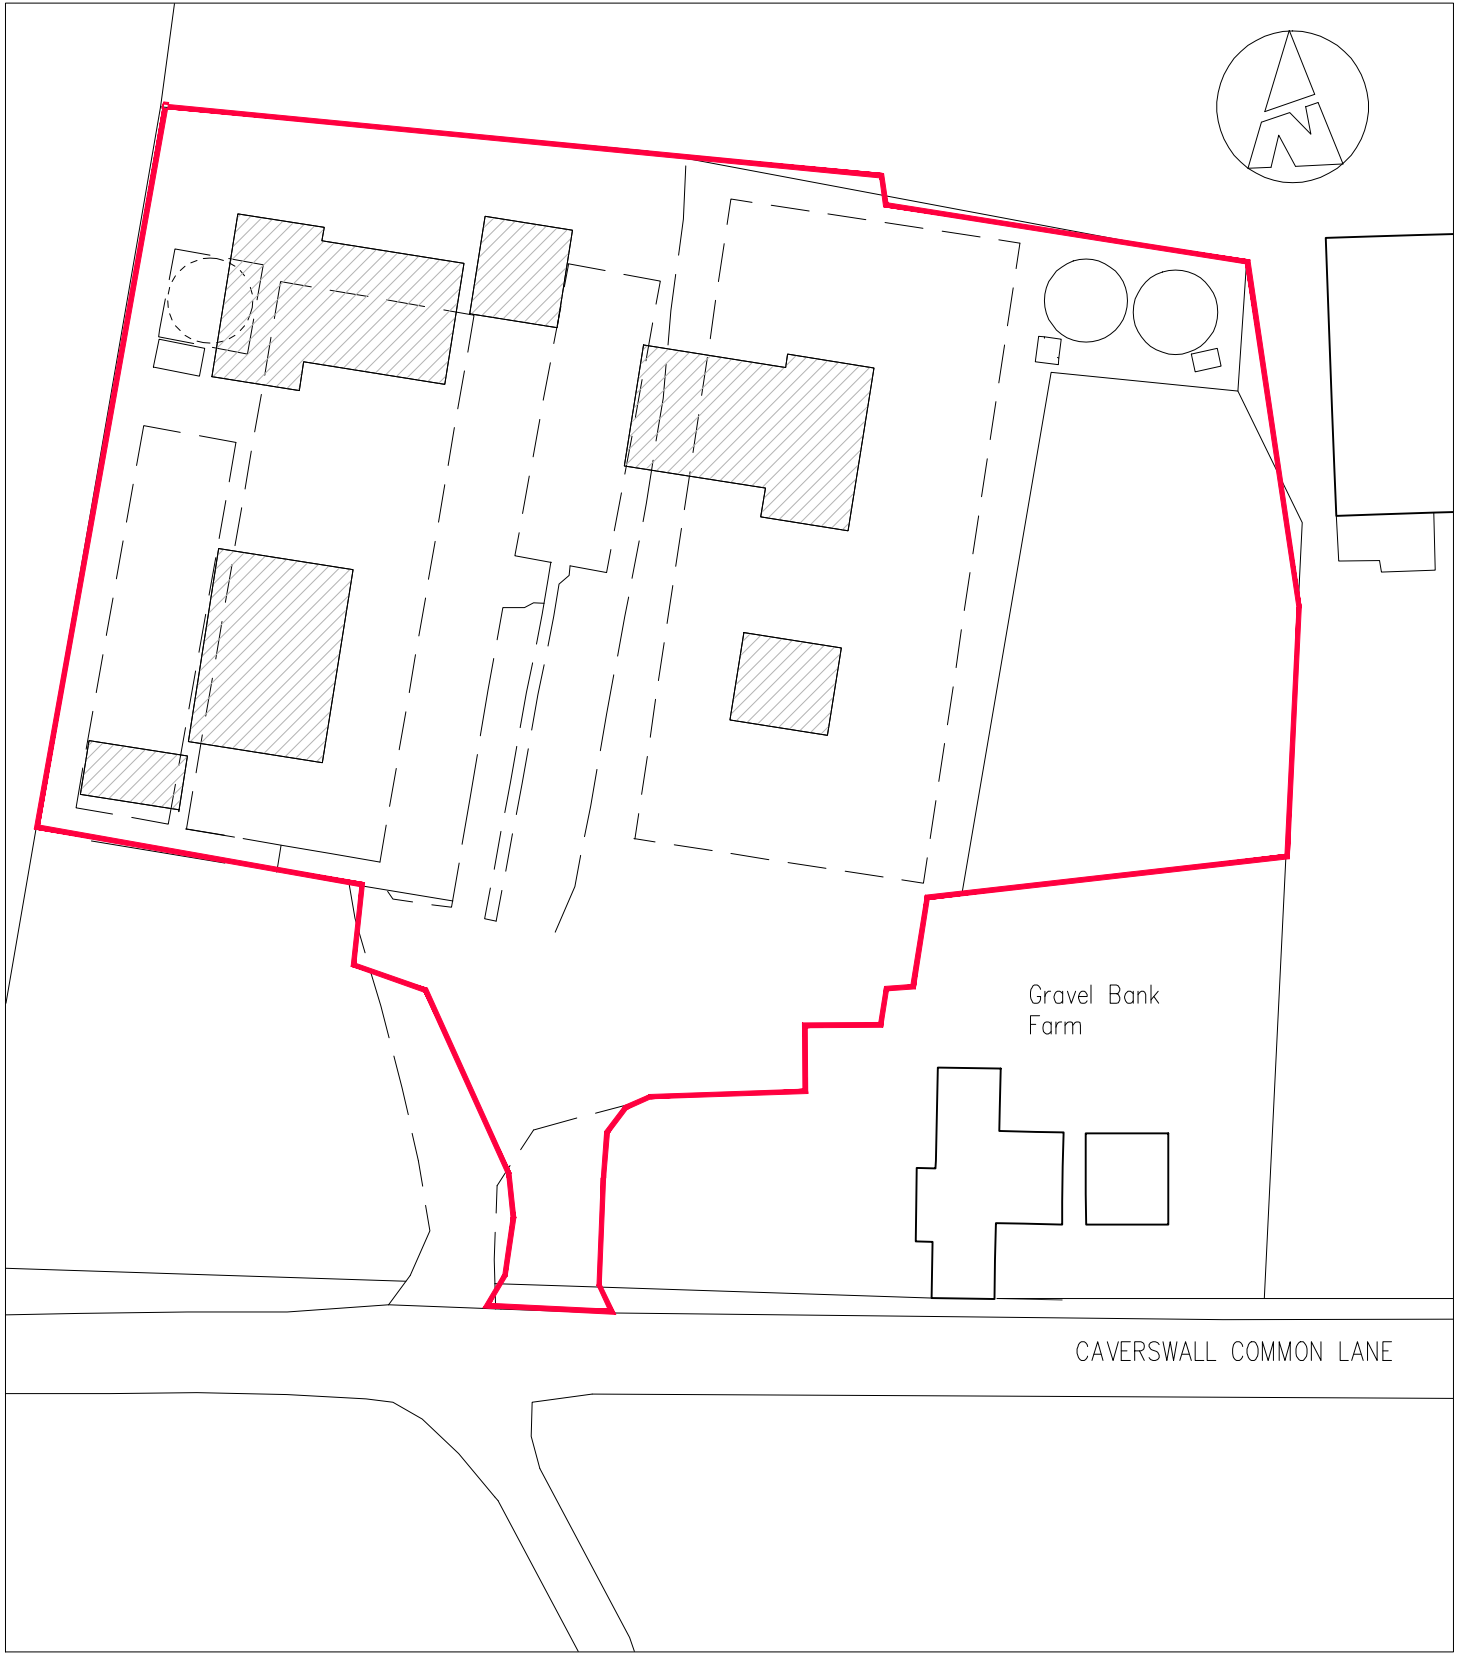

© Crown Copyright 2023 All rights reserved. Licence number 100060932

BLOCK PLAN    Scale 1:500

