


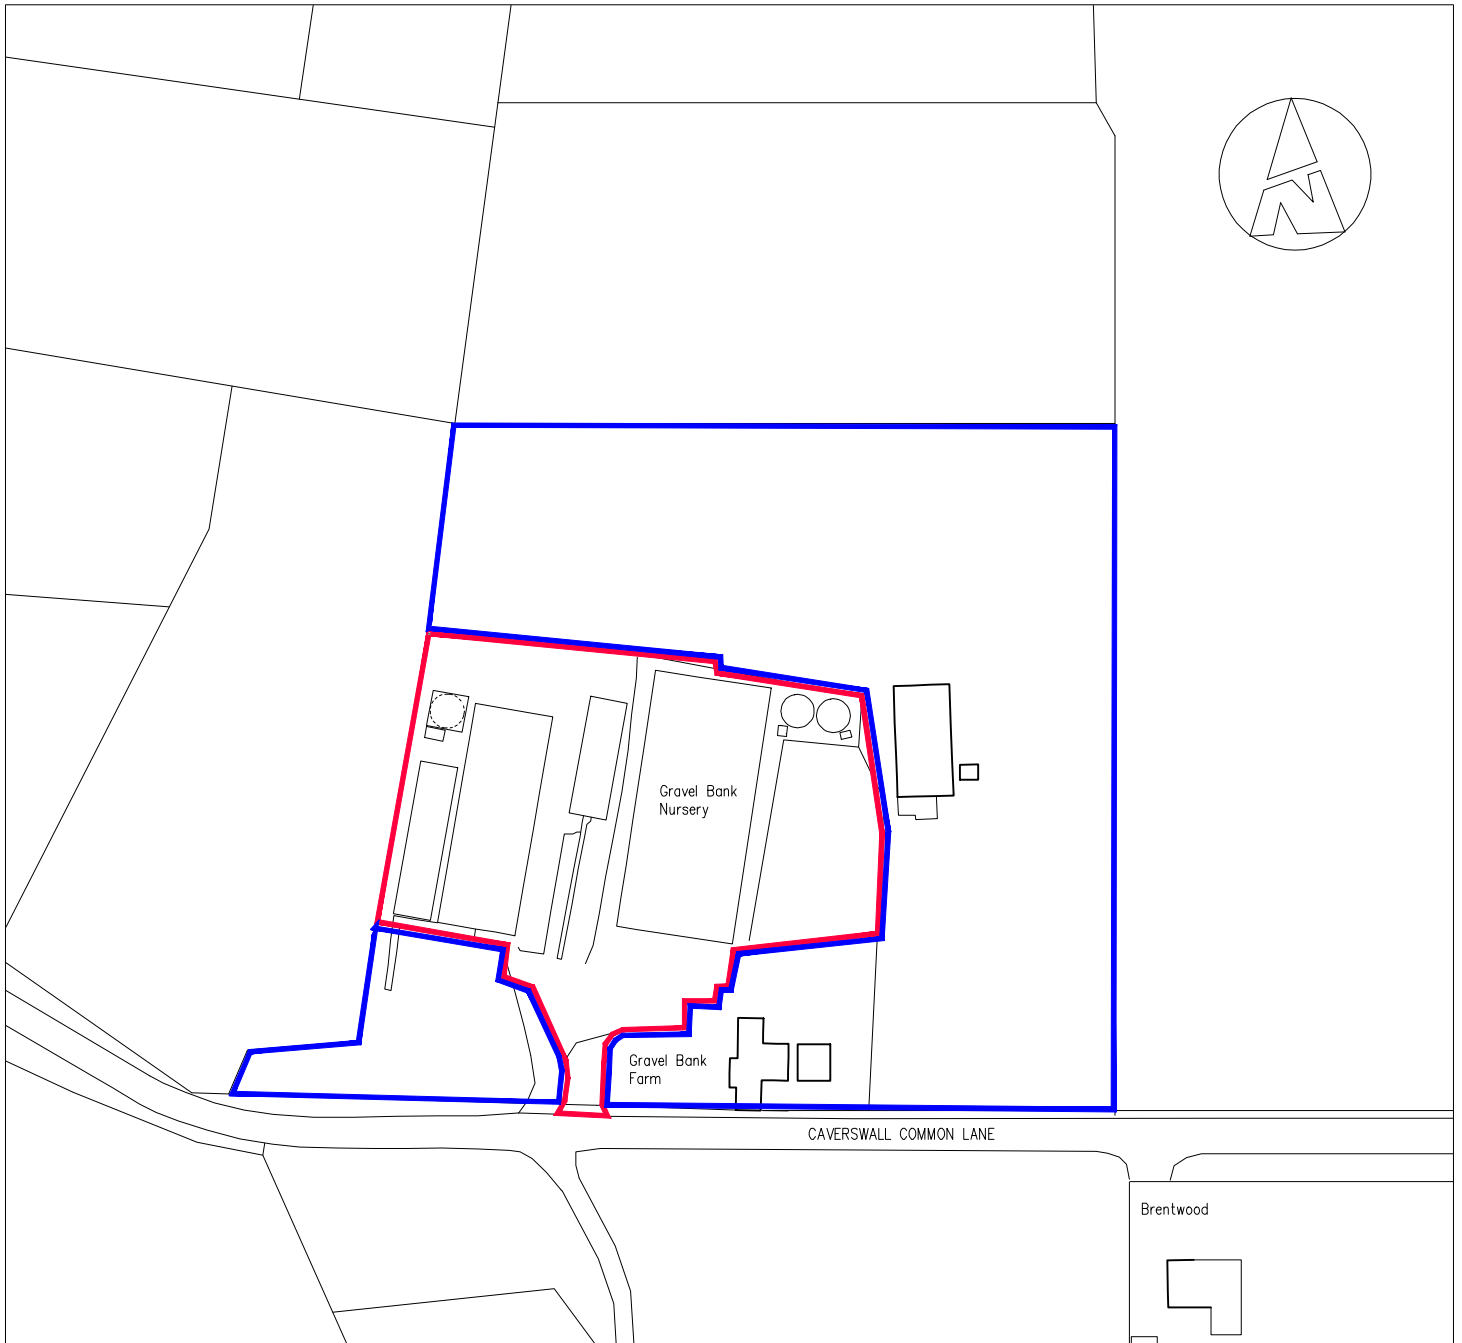

© Crown Copyright 2023 All rights reserved. Licence number 100060932

LOCATION PLAN Scale 1:1250

