

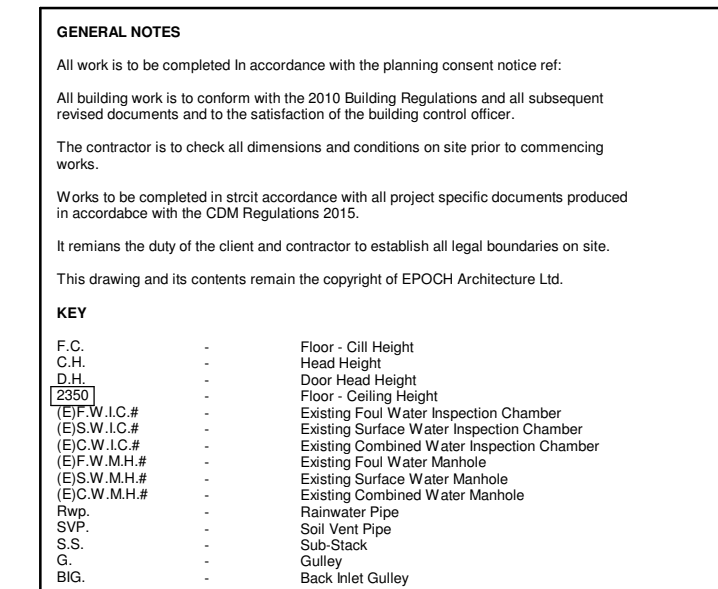


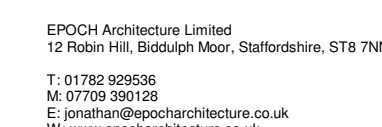

0m 4m 8m 12m 16m

VISUAL SCALE 1:200 @ A1

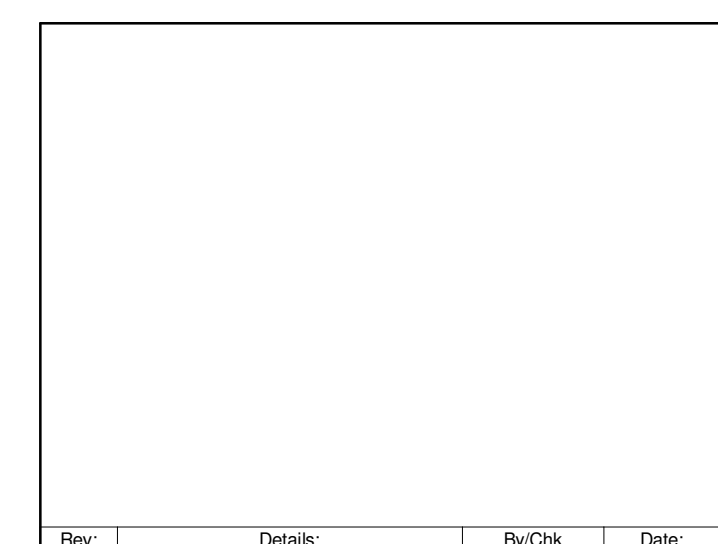

Client:			
Mr Hargreaves			
Project:			
Rock End Stables, New Street, Biddulph Moor			
Proposed New Access & Stable Extension			
Drawing Title:			
Proposed Block Plan			
Stage:		Status:	
Drawn By:		Date:	Scale:
Author		03/23/24	As Indicated
EPOCH Project Number:		Client Project Number:	Sheet Size:
			A1
E587 - 201 PP01			Revision:

