


0m 2m 4m 6m 8m

VISUAL SCALE 1:100 @ A1

Rev:	Details:	By/Chk:	Date:
------	----------	---------	-------

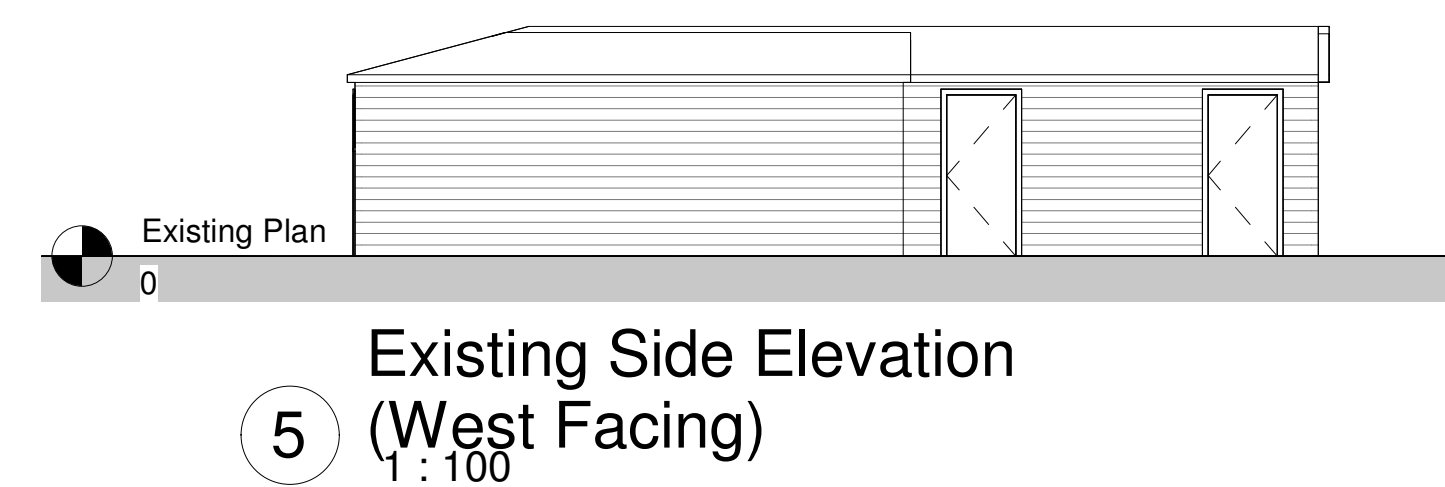

EPOCH Architecture Limited
12 Robin Hill, Biddulph Moor, Staffordshire, ST8 7NN
T: 01782 929536
M: 07709 390128
E: jonathan@epocharchitecture.co.uk
W: www.epocharchitecture.co.uk

EPOCH Architecture Limited
Registered in England &
Wales
10183180



Client:			
Mr Hargreaves			
Project: Rock End Stables, New Street, Biddulph Moor Proposed New Access & Stable Extension			
Drawing Title: Existing & Proposed Stable Plans & Elevations			
Stage:		Status:	
Drawn By: EA		Date: 24/03/24	Scale: 1 : 100
EPOCH Project Number:		Client Project Number:	Sheet Size: A1
E587 - 202 EP02			Revision: