Copyright of this drawing is vested in the Architect and it must not be copied or reproduced without consent. All contractors must visit the site and be responsible for taking and checking all dimensions relative to their work. Hewitt&Carr Architects Ltd are to be advised of any variation between drawings and site conditions.
THIS DRAWING IS FOR PLANNING PURPOSES ONLY AND CLIENTS/CONTRACTORS ARE ADVISED TO CLARIFY DIMENSIONS WITH THE ARCHITECT PRIOR TO SETTING OUT.

Rev.	Drawn	Comments	Date



FRONT ELEVATION TO QUEEN STREET 1:50

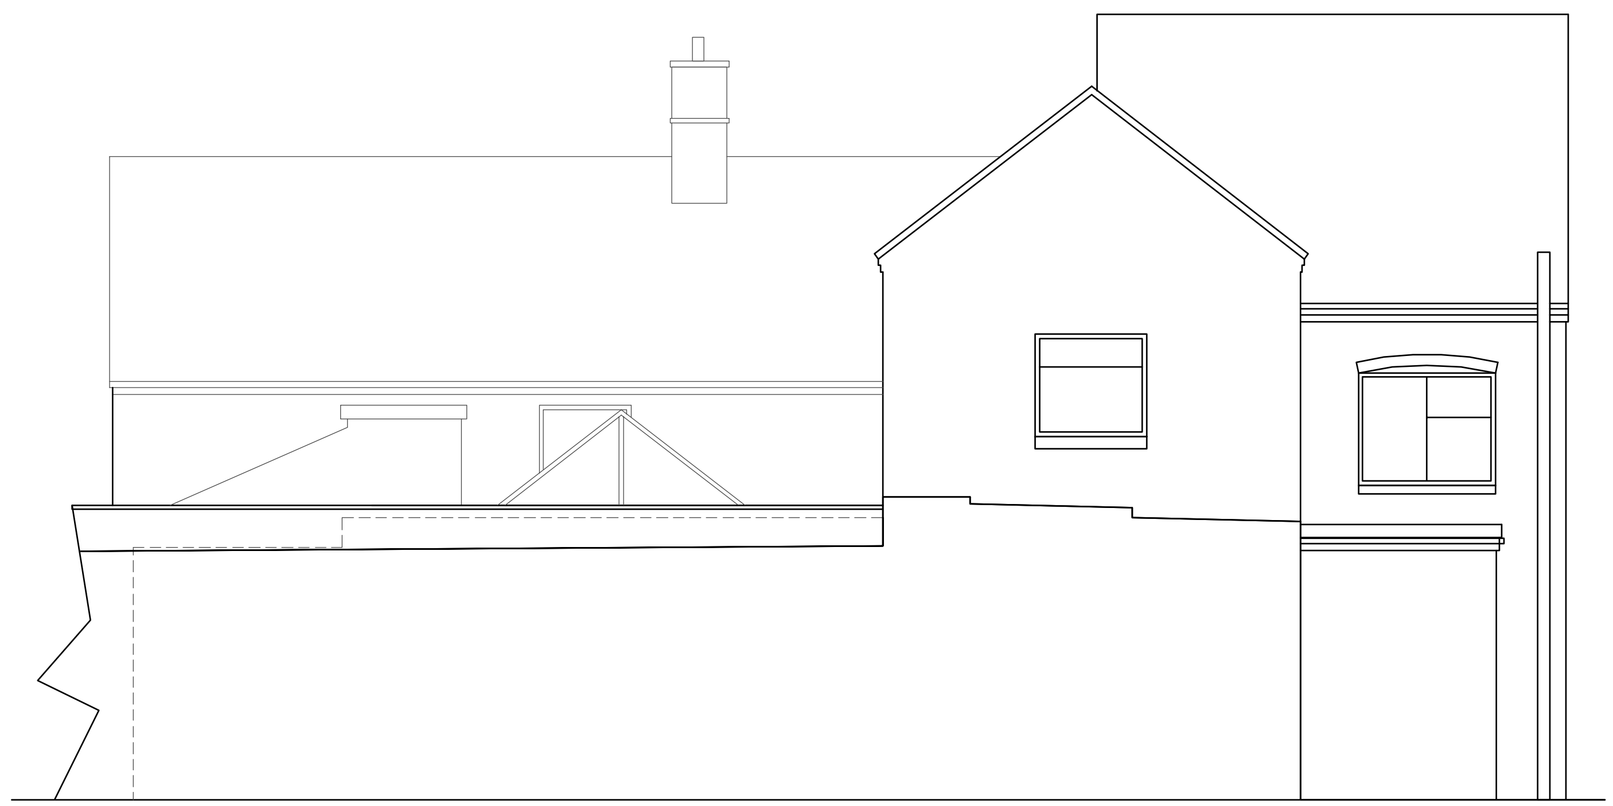

REAR ELEVATION 1:50

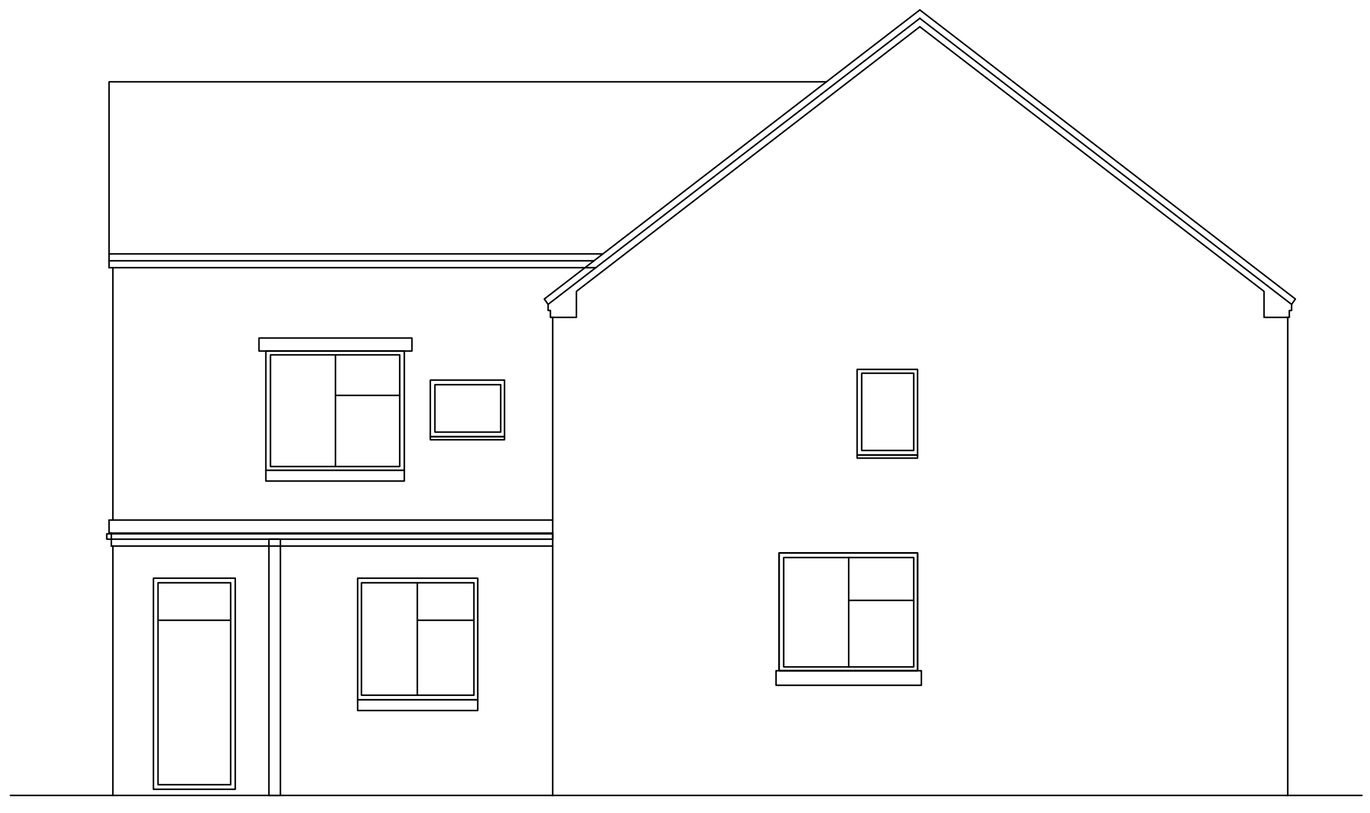

SIDE ELEVATION 1:50



SIDE ELEVATION 1:50

Hewitt&Carr Architects
A: DaisyBank House | 17-19 Leek Road | Cheadle | ST10 1JE
T: 01538 756888
E: enquiries@hcarchitects.co.uk
W: www.hcarchitects.co.uk

Client
The Tardis Surgery

Project
Proposed change of use of first floor flat into consulting rooms.

Title
Elevations as existing.

Status
PLANNING

Date Feb 2024 Drawn MJC

Scale @A1 1:50 Checked

Project No Drawing No.
01366 AL(0)01 Rev

File Ref. H'KEF