
Existing

Scale 1:50 @A3

5m 10m

Change of use planning ref: smd/2023/0154
Elevation drawings @ 1:50 scale a3
Client: The Tardis Surgery,
Queen Street,
Cheadle,
St10 1bq

Date19th April 2023

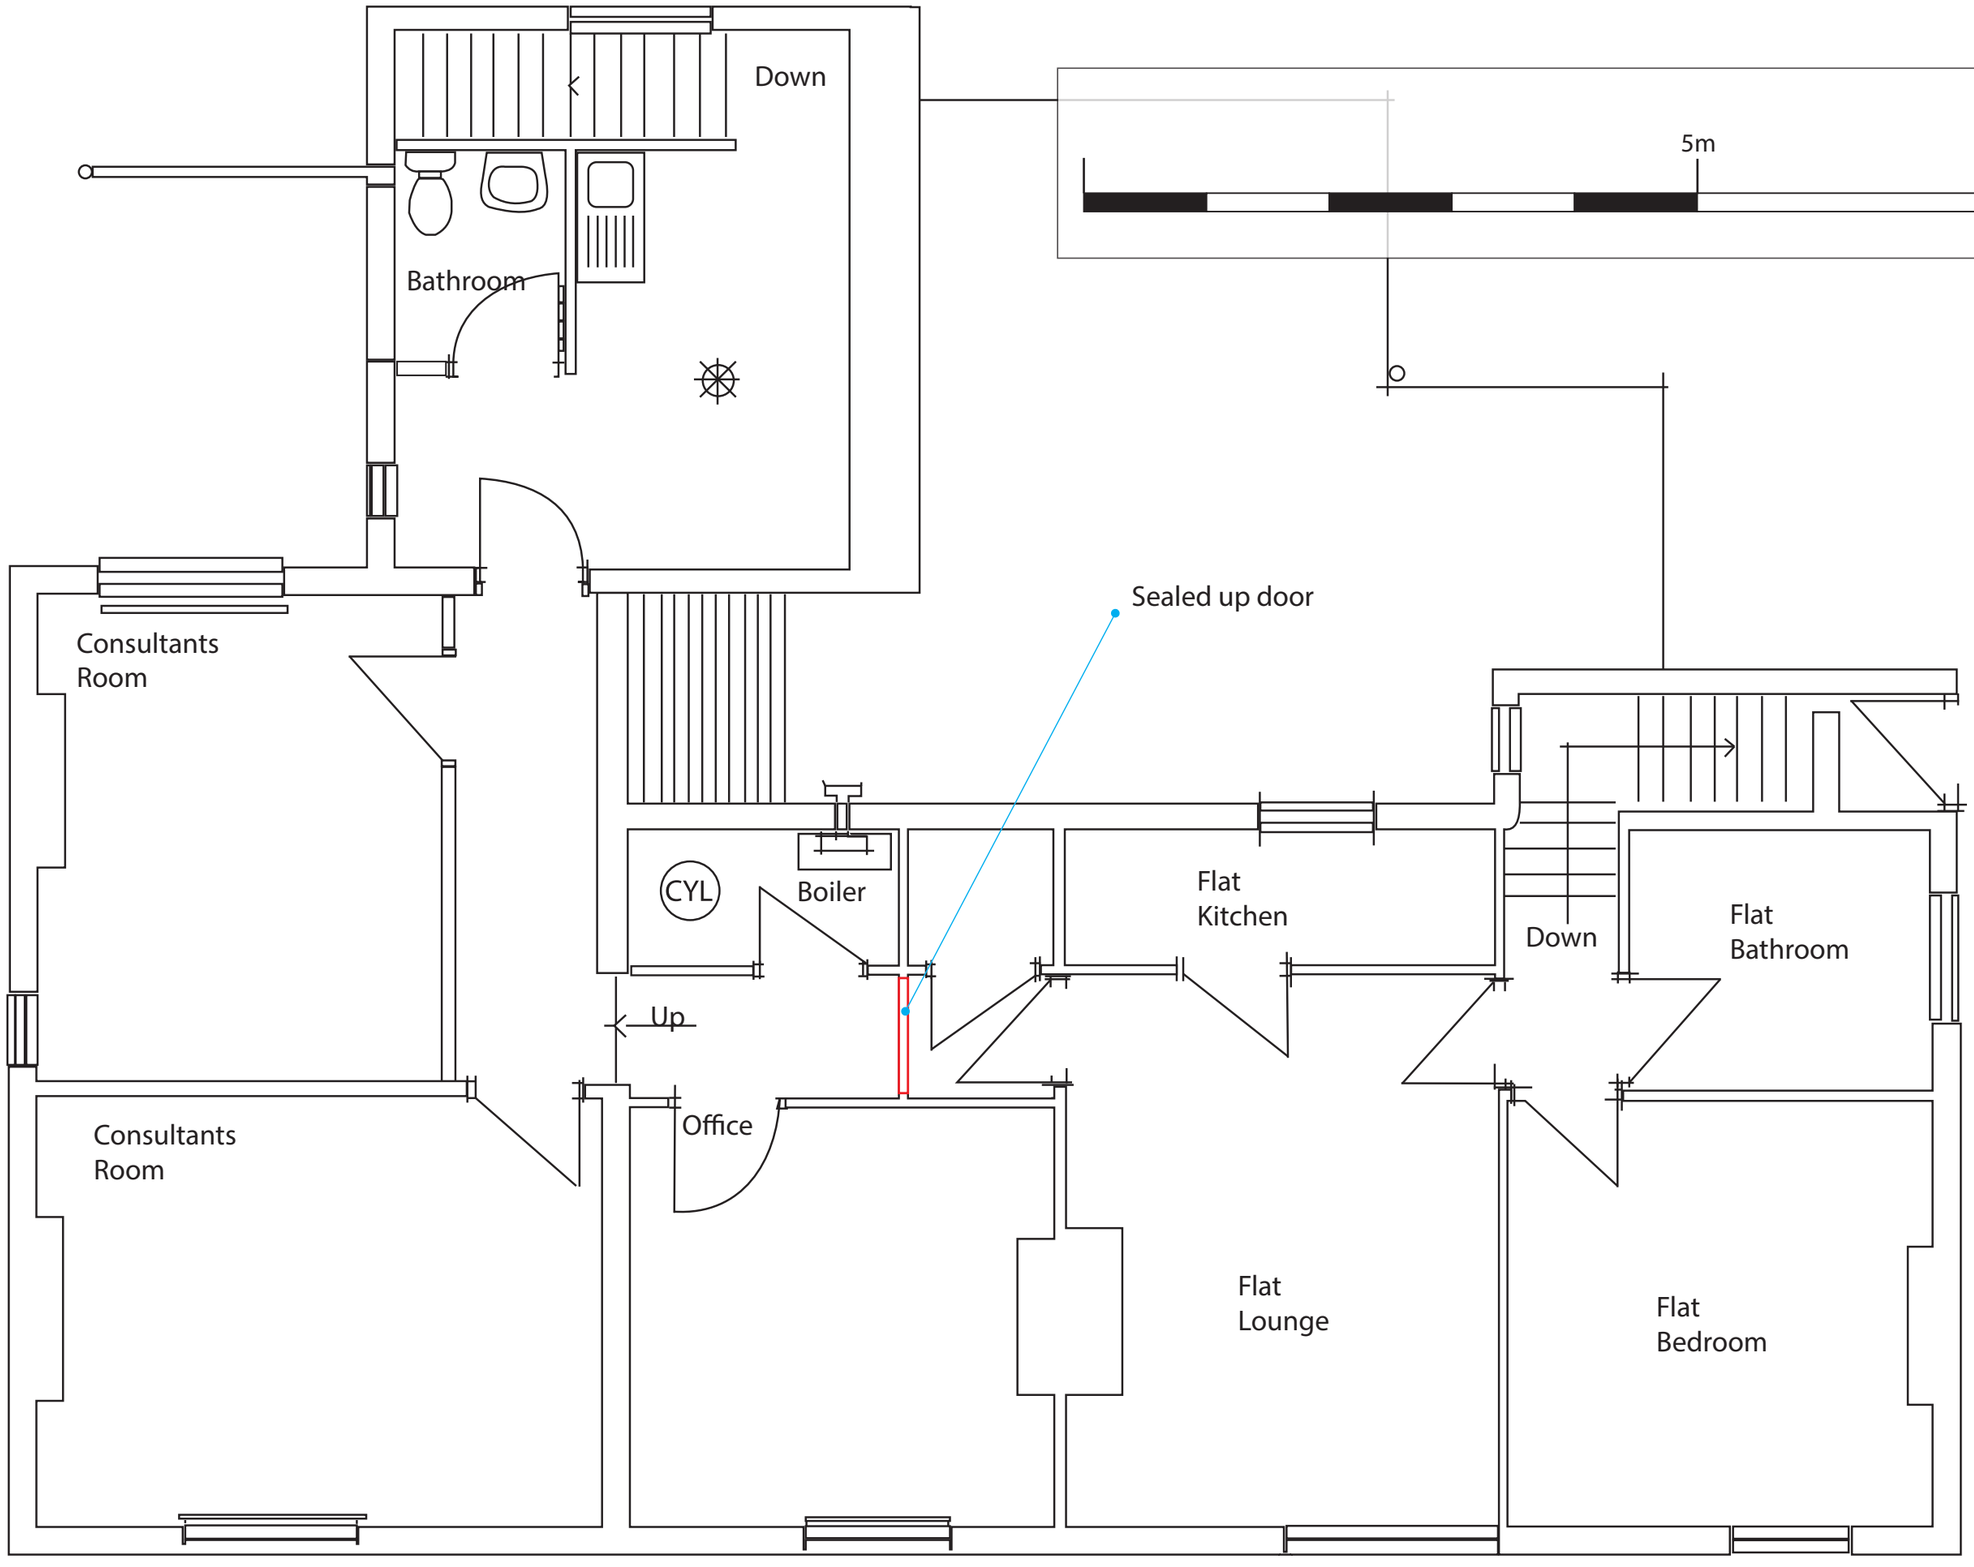

alpensigns

Alpen Signs Limited, 1 Central House
Marlow Road, Leicester - LE3 2BQ
Tel: 0116 2630550 | Email: info@alpensigns.co.uk
Fax: 0116 2630579 | Web: www.alpensigns.co.uk

The Tardis Surgery

29377 - Cheadle

Project Team			
Sales Contact	Martin Allen		
Drawing by	Ninja Akiyama		
Date	29.01.23	Revision No.	1.6

The designs and illustrations are intended for, and should be used by those to whom this is addressed to.The contents are confidential. No reproduction or copying without prior written consent by Alpen Signs Ltd