


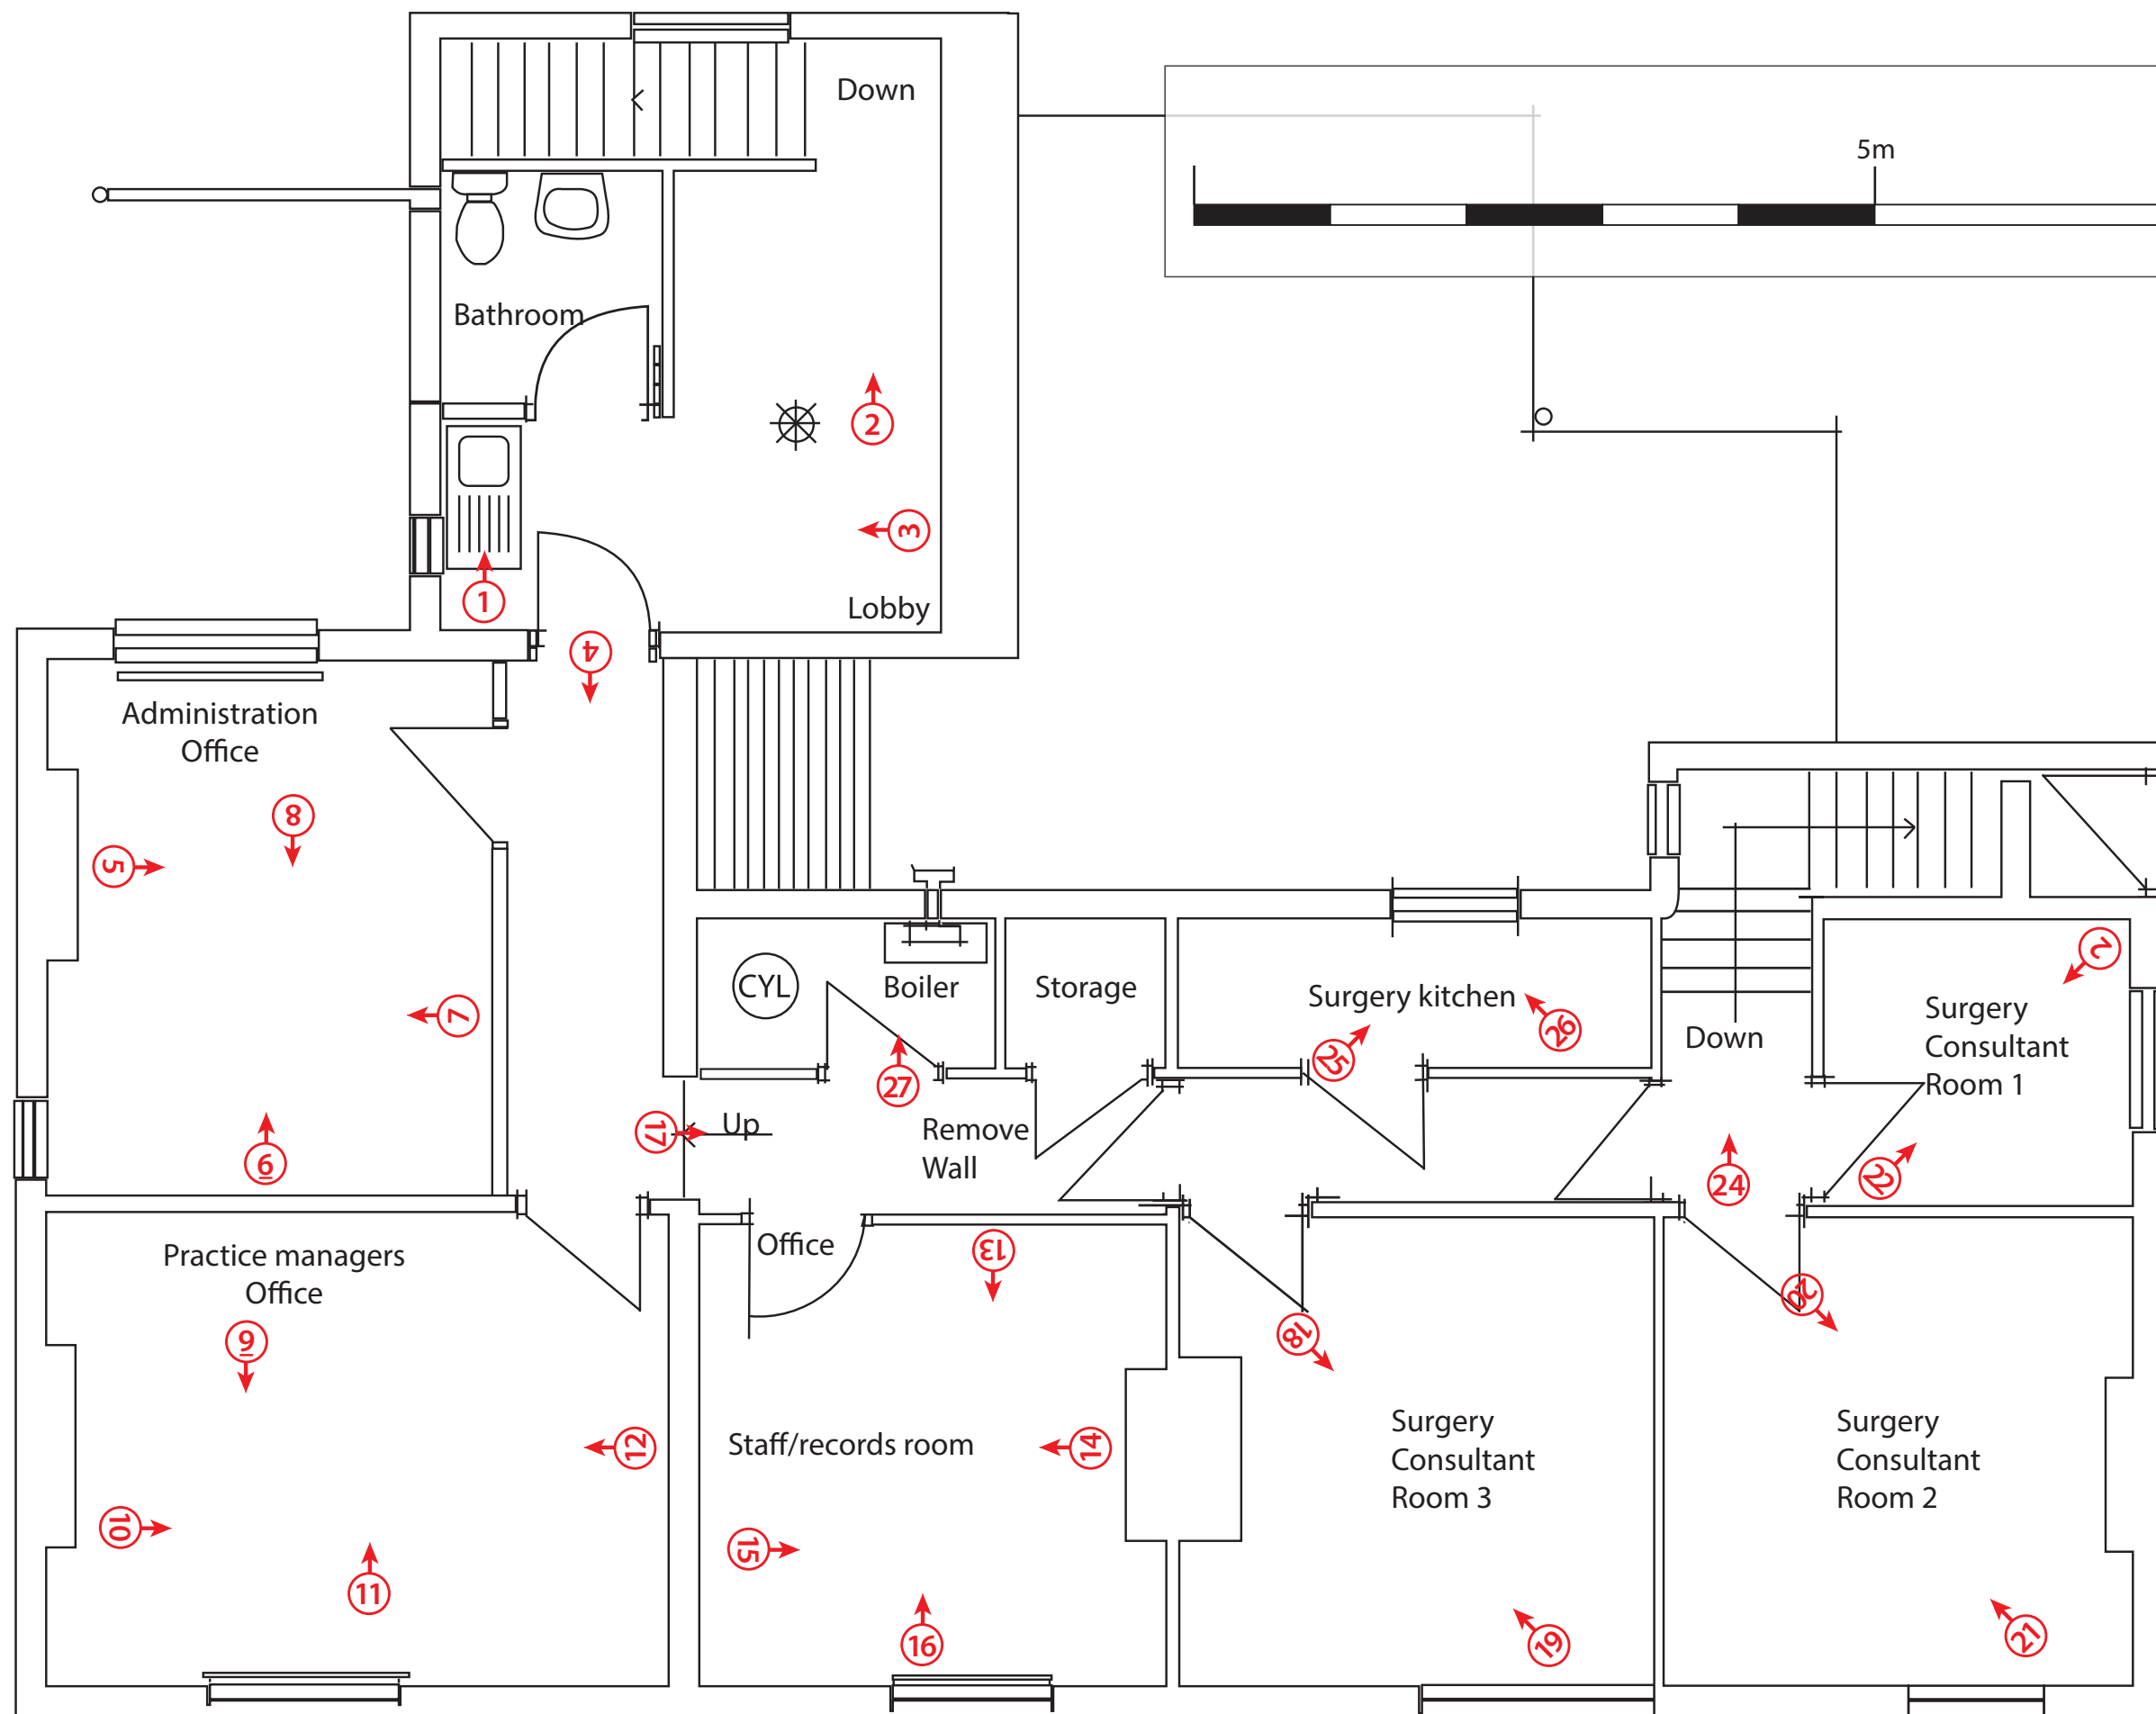

Scale 1:50 @A3

Change of use planning ref: smd/2023/0154
Elevation drawings @ 1:50 scale a3
Client: The Tardis Surgery,
Queen Street,
Cheadle,
St10 1bq

Date 19th April 2023

Project Team

Sales Contact	Martin Allen
Drawing by	Ninja Akiyama
Date	29.01.23
Revision No.	1.6

The designs and illustrations are intended for, and should be used by those to whom this is addressed to. The contents are confidential. No reproduction or copying without prior written consent by Alpen Signs Ltd