


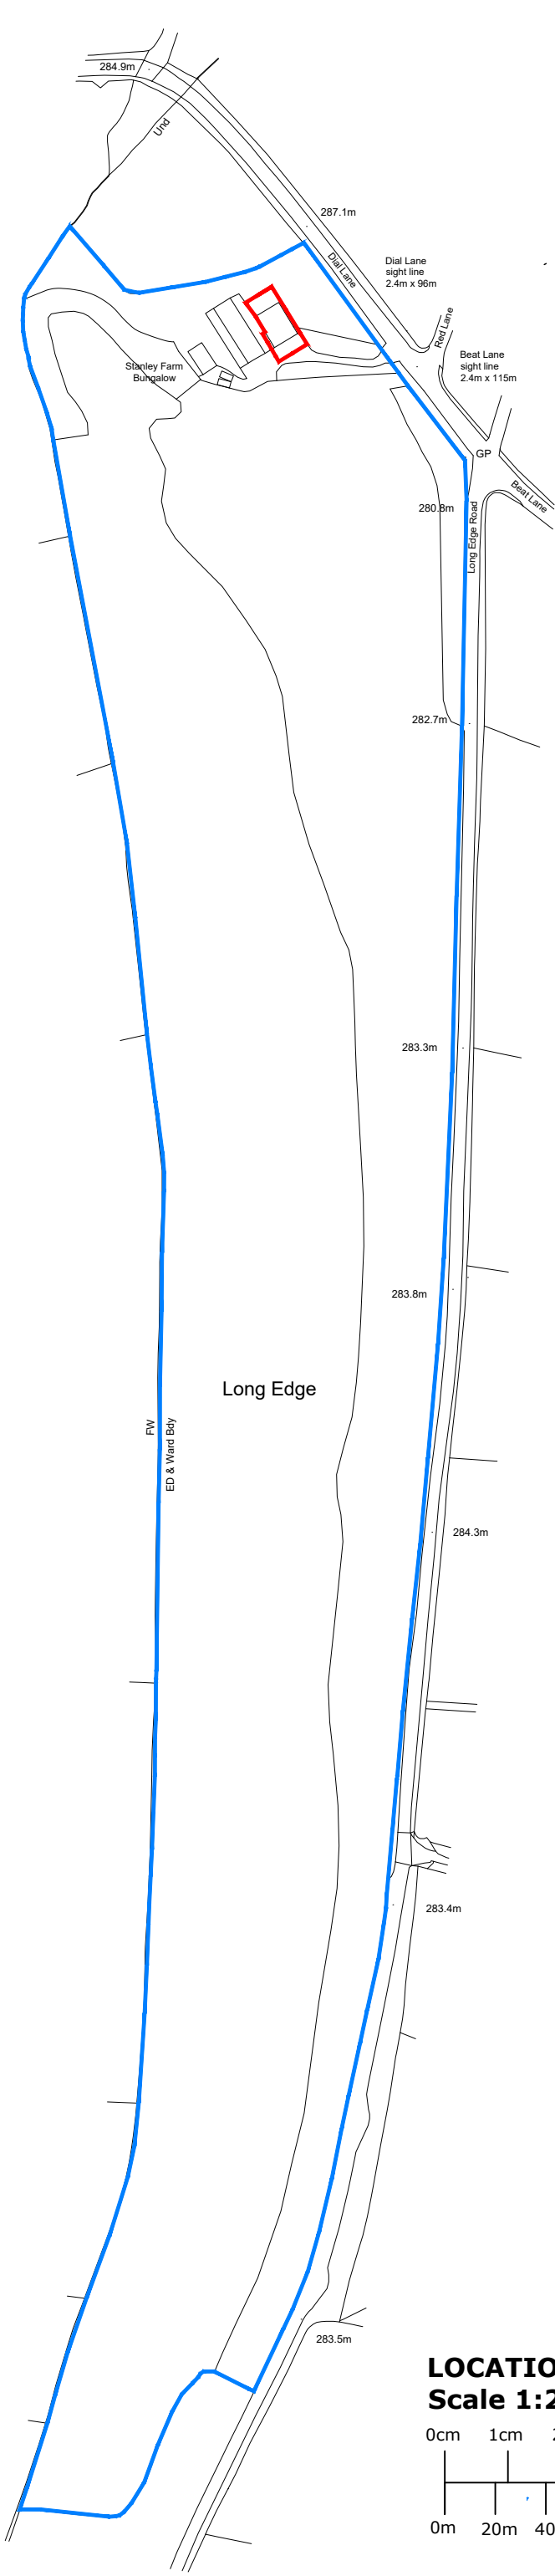


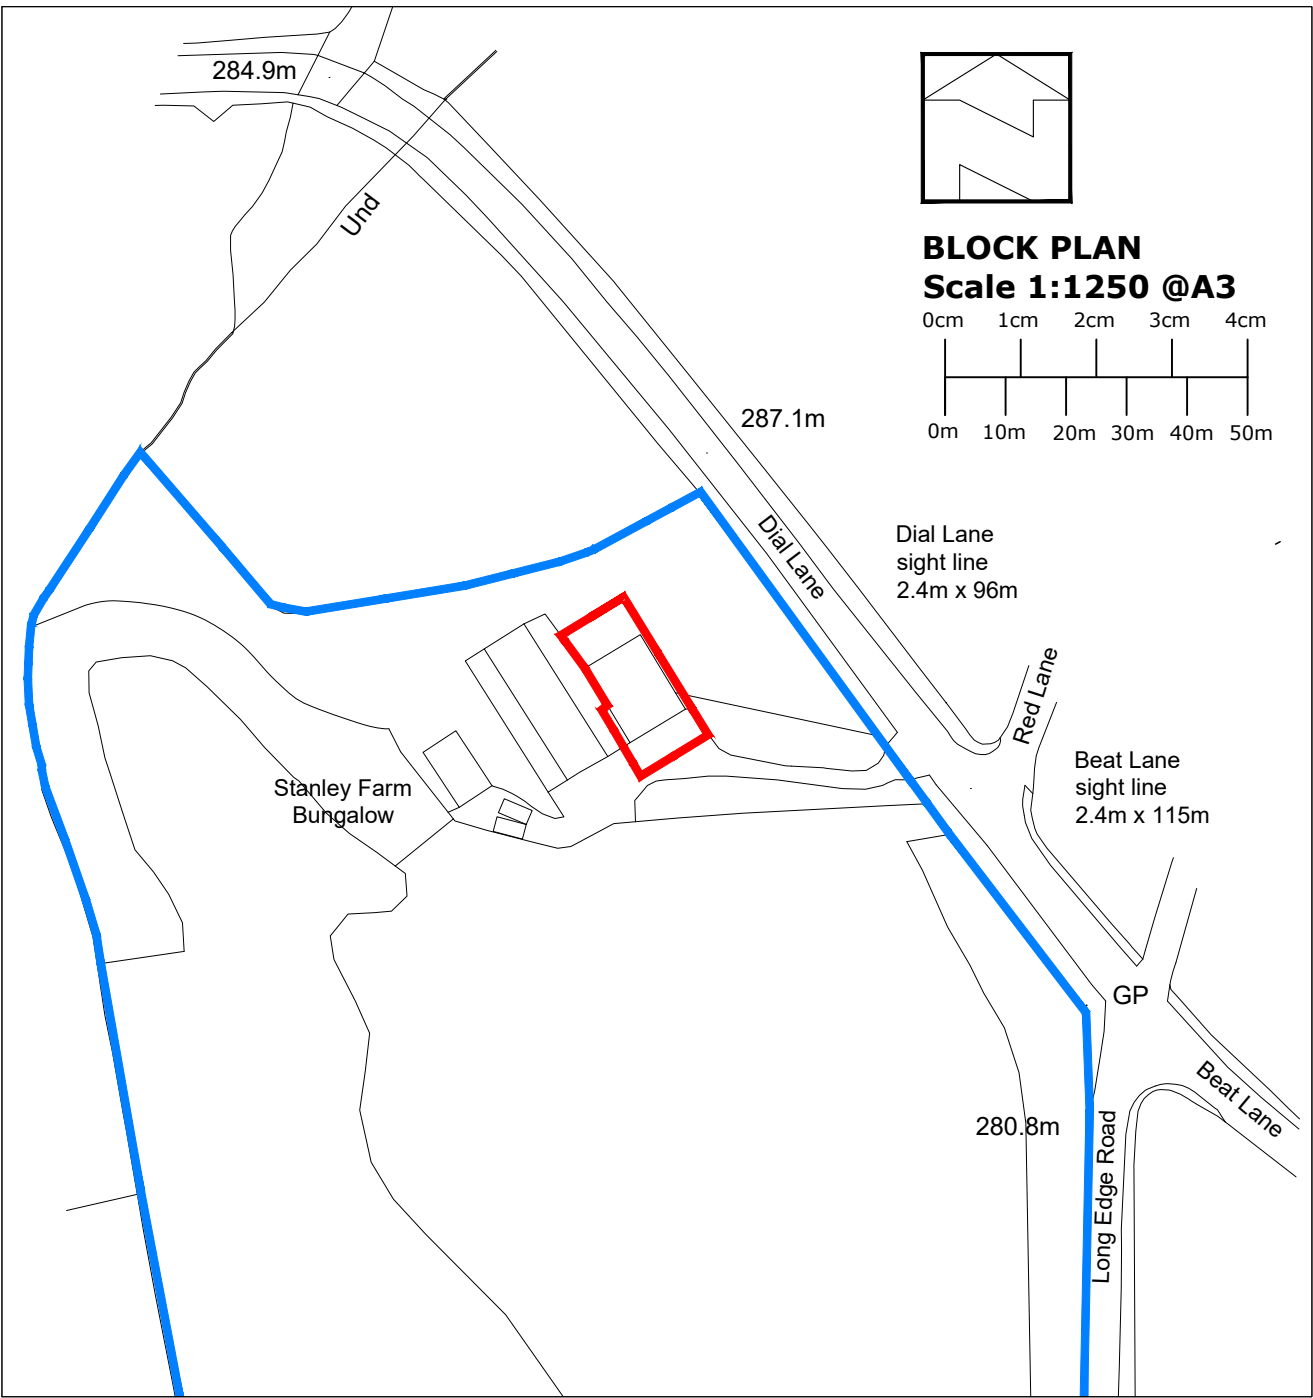

LOCATION PLAN
Scale 1:2500 @A3

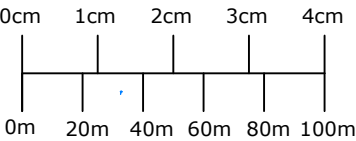

BLOCK PLAN
Scale 1:1250 @A3

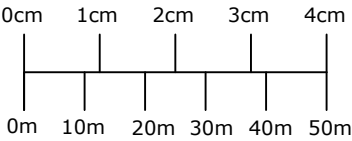

BESPOKE ARCHITECTURAL SERVICES

Bayon Architectural Technology Limited
Suite 140, Silk House, Park Green, Macclesfield, SK11 7QJ
t: 07875 718 808 || wynevans@bayon.at | www.bayon.at

Conversion of farm building into residential

LOCATION & BLOCK PLAN	
Site Address Stanley Farm Bungalow Dial Lane Congleton Cheshire SK11 0RU	Date 15 - 01 - 20234
	Scale 1:1250 & 2500@A3
	Drawing Ref. C545
	Drawing No. C545-24-1