

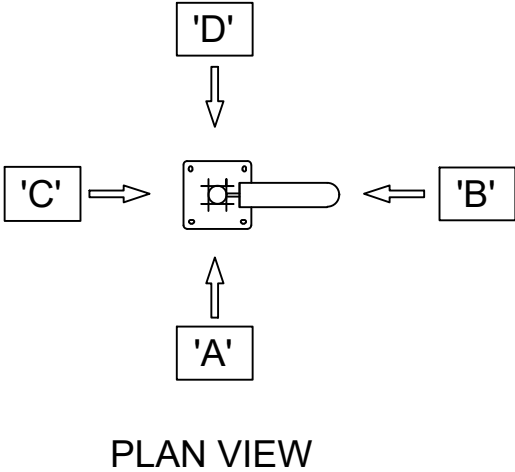
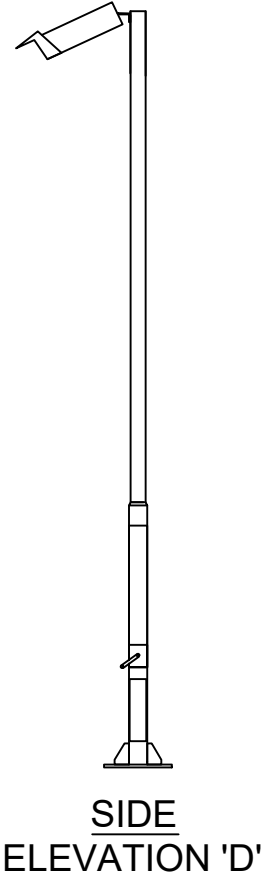
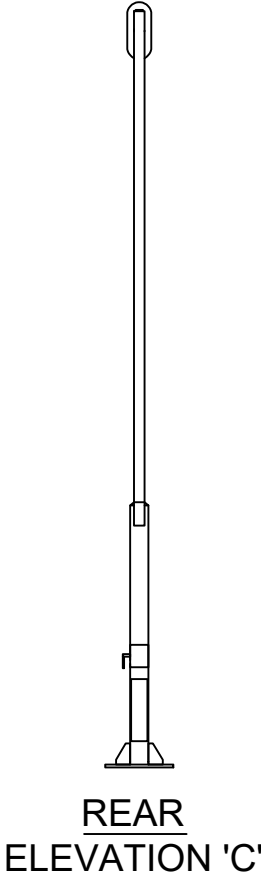
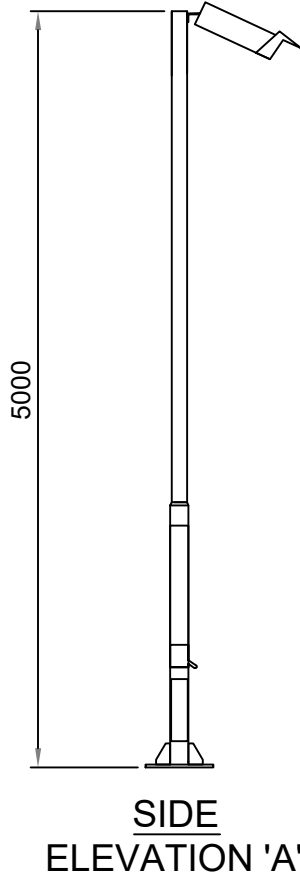


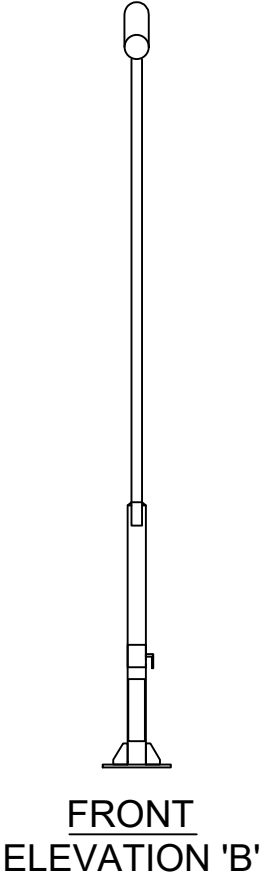

CCTV CAMERA
COLUMN

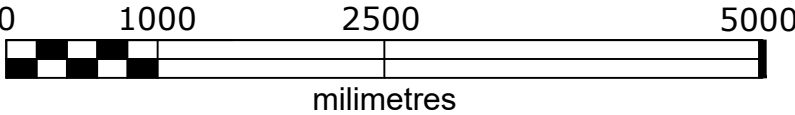

1. THIS DRAWING TO BE READ IN CONJUNCTION WITH ALL RELEVANT ENGINEERS AND SPECIALISTS DRAWINGS & SPECIFICATIONS.
2. ANY DISCREPANCIES BETWEEN THIS DRAWING AND ANY OTHER TO BE REPORTED TO THE ENGINEER IMMEDIATELY.
3. ALL WORKS TO COMPLY WITH THE MOST CURRENT BRITISH STANDARDS.
4. ALL DIMENSIONS IN MILLIMETERS UNLESS STATED OTHERWISE. USE FIGURED DIMENSIONS ONLY.
5. ALL DIMENSIONS TO BE $\pm 3\text{mm}$ UNLESS SPECIFIED OTHERWISE.
6. A RECESSIVE COLOUR SUCH AS GREY IS PROPOSED, BUT CAN BE AGREED WITH OFFICERS.

Project: Newfields Farm BESS

Drawing name: Plan and Elevations of CCTV Camera Column

ID: 88-10-05-P-PL-EQ-07

Drawn: REN

R.04	Dimensions Checked	02.04.2024
R.03	Text Related to Scaling Modified	19.01.2024
R.02	Elevations Modified	13.03.2023
R.01	Scale Bar Added	05.10.2022
R.00	First Issue	21.03.2022
Revision	Description	Date

Discipline: Electrical

Phase: FOR PLANNING

Format: A3

Scale: 1:50

Sheet No: 01 / 01

Client: RE Project Development Limited



RENERGY LTD

28 E Samokov str.

1113 Sofia, Bulgaria

info@renergy-bg.com

www.renergy-bg.com

This drawing may not be reproduced or be made available to third person or competing companies without Renergy permission. The reproduction, distribution and utilization of this document as well as the communication of its contents without explicit authorization is prohibited. Offenders will be held liable and can fines up to 50% of the project cost. variations in design can occur to site conditions.