




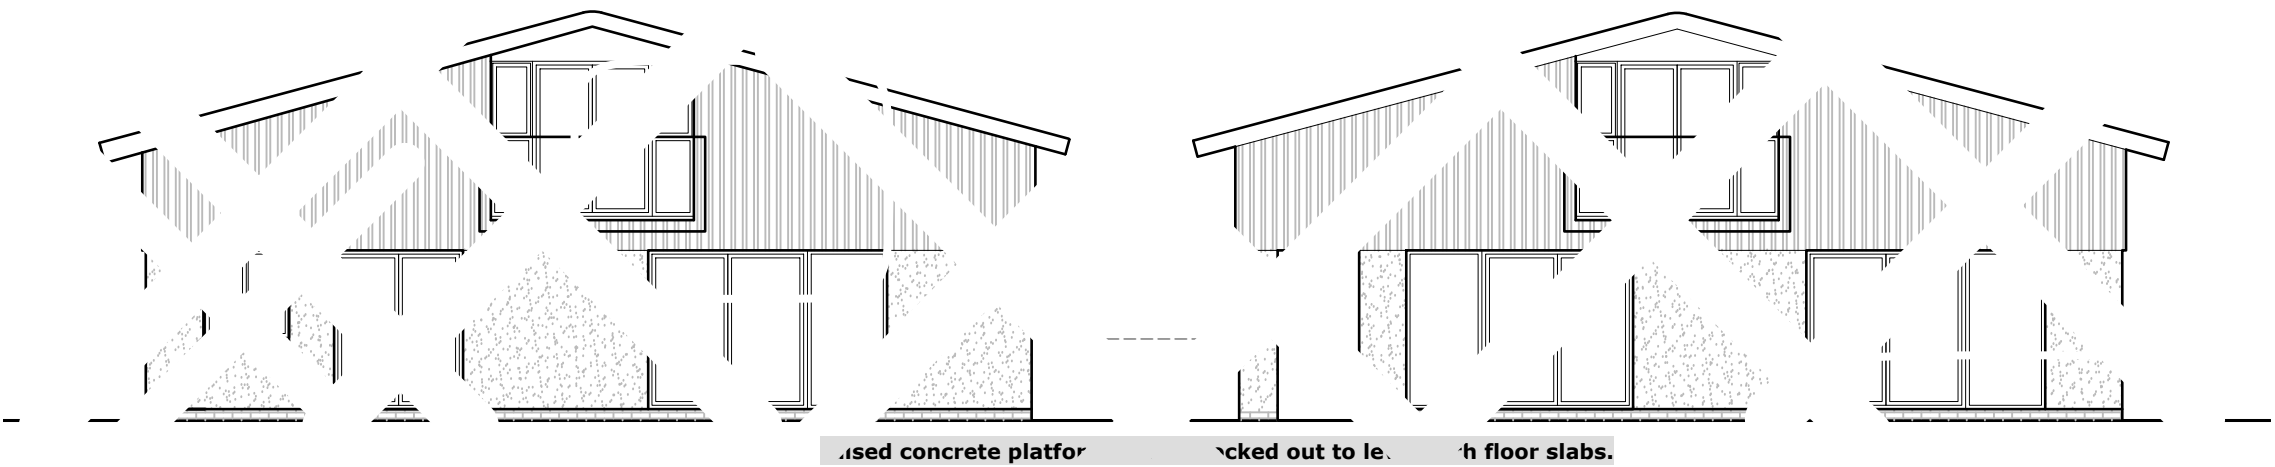

1. Proposed Elevations – 1:100

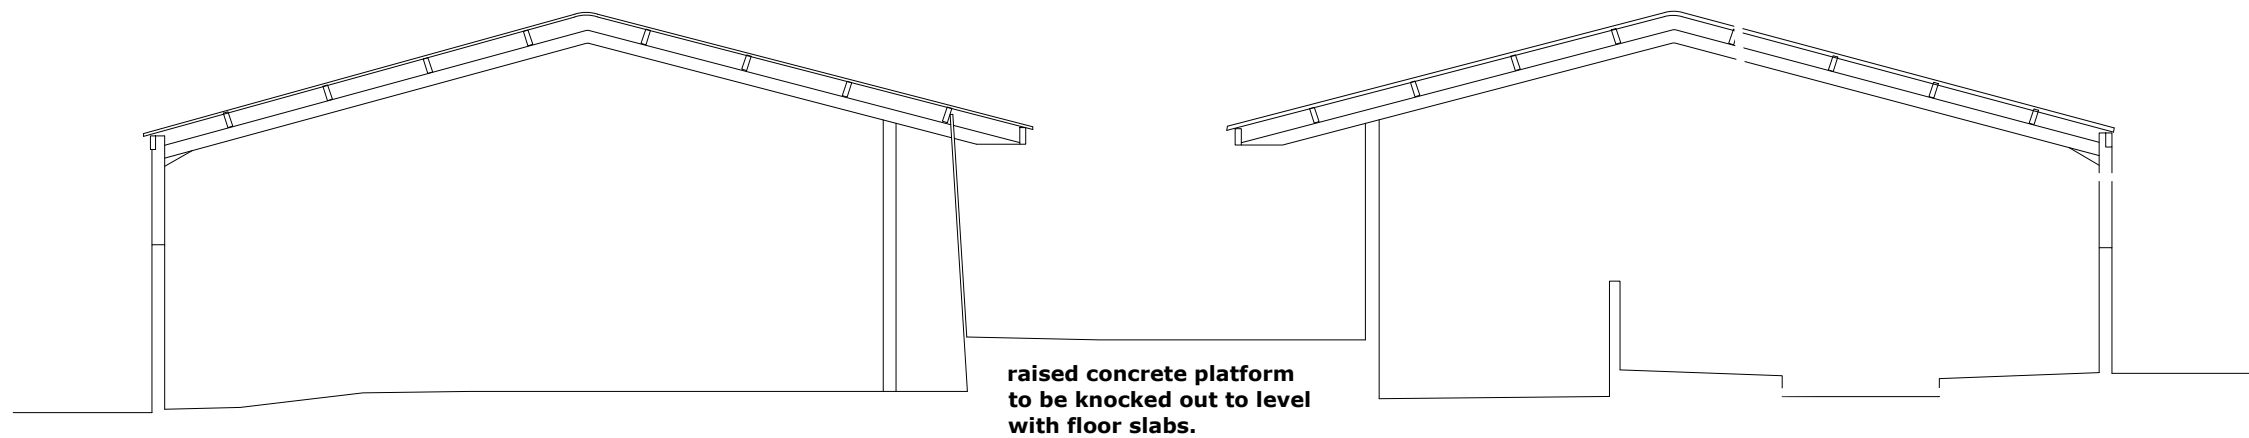

2. Existing Section - 1:100

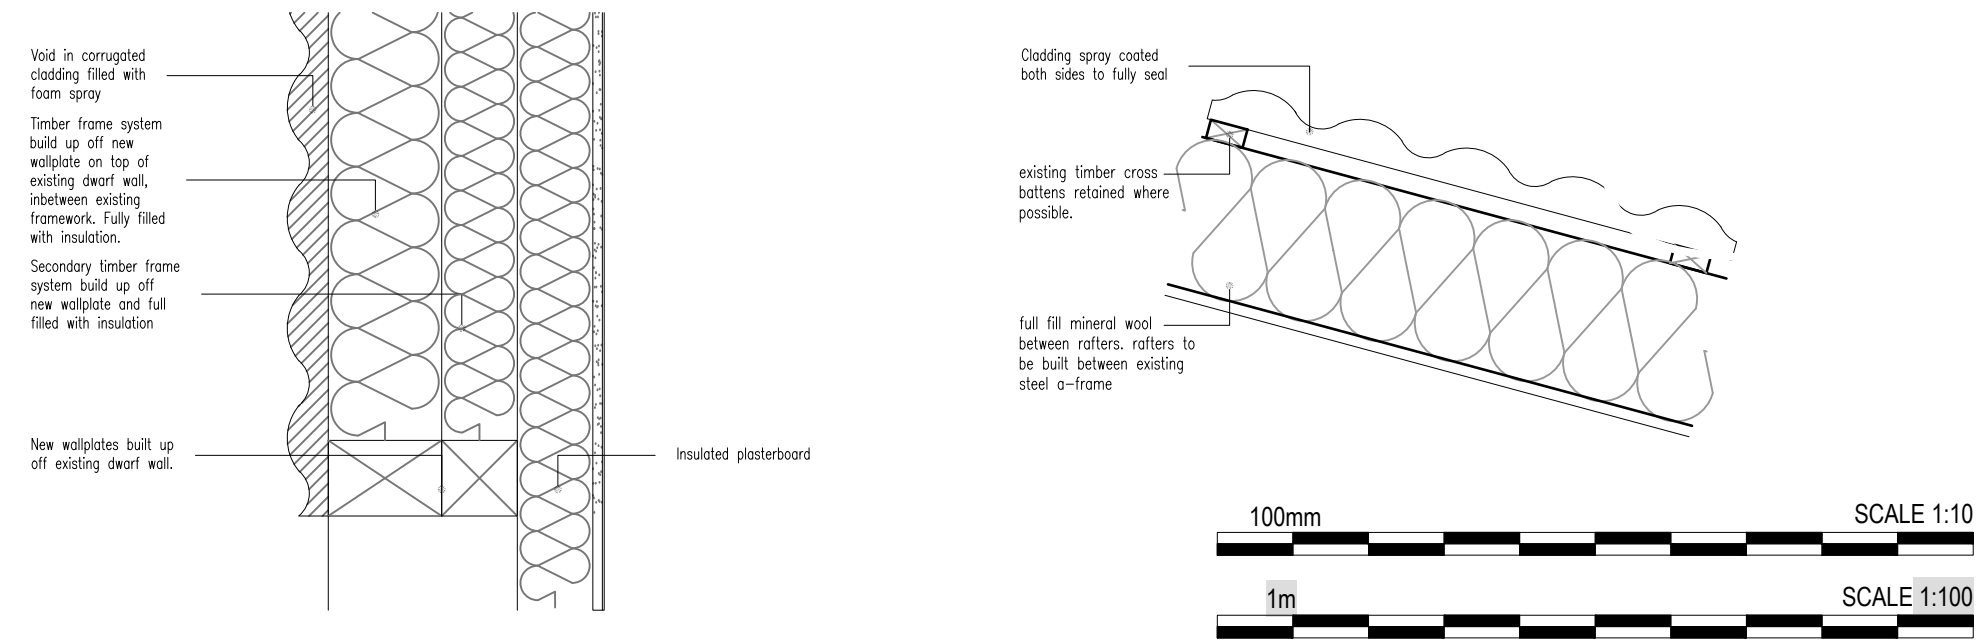

3. Proposed Wall & Roof Build Ups - Scale 1:10

PlanningDesign Second Floor, Suite 3 Woburn House Vernon Gate Derby DE1 1UL Tel: 01332 347 371 E-mail: info@planningdesign.co.uk www.planningdesign.co.uk	PROJECT DESCRIPTION: 2 no. Class Q Barn Conversions (full planning)	
	DRAWING TITLE: Proposed Construction Details	
CLIENT: Mr Brian Badger	DRAWN BY: JC	CHECKED BY: MB
	DRAWING NUMBER: 006	REVISION: 1
STATUS: PLANNING	SCALE: As Shown @ A3	DATE: 02/08/2023
	DRAWING REF: 3479 - 006	