




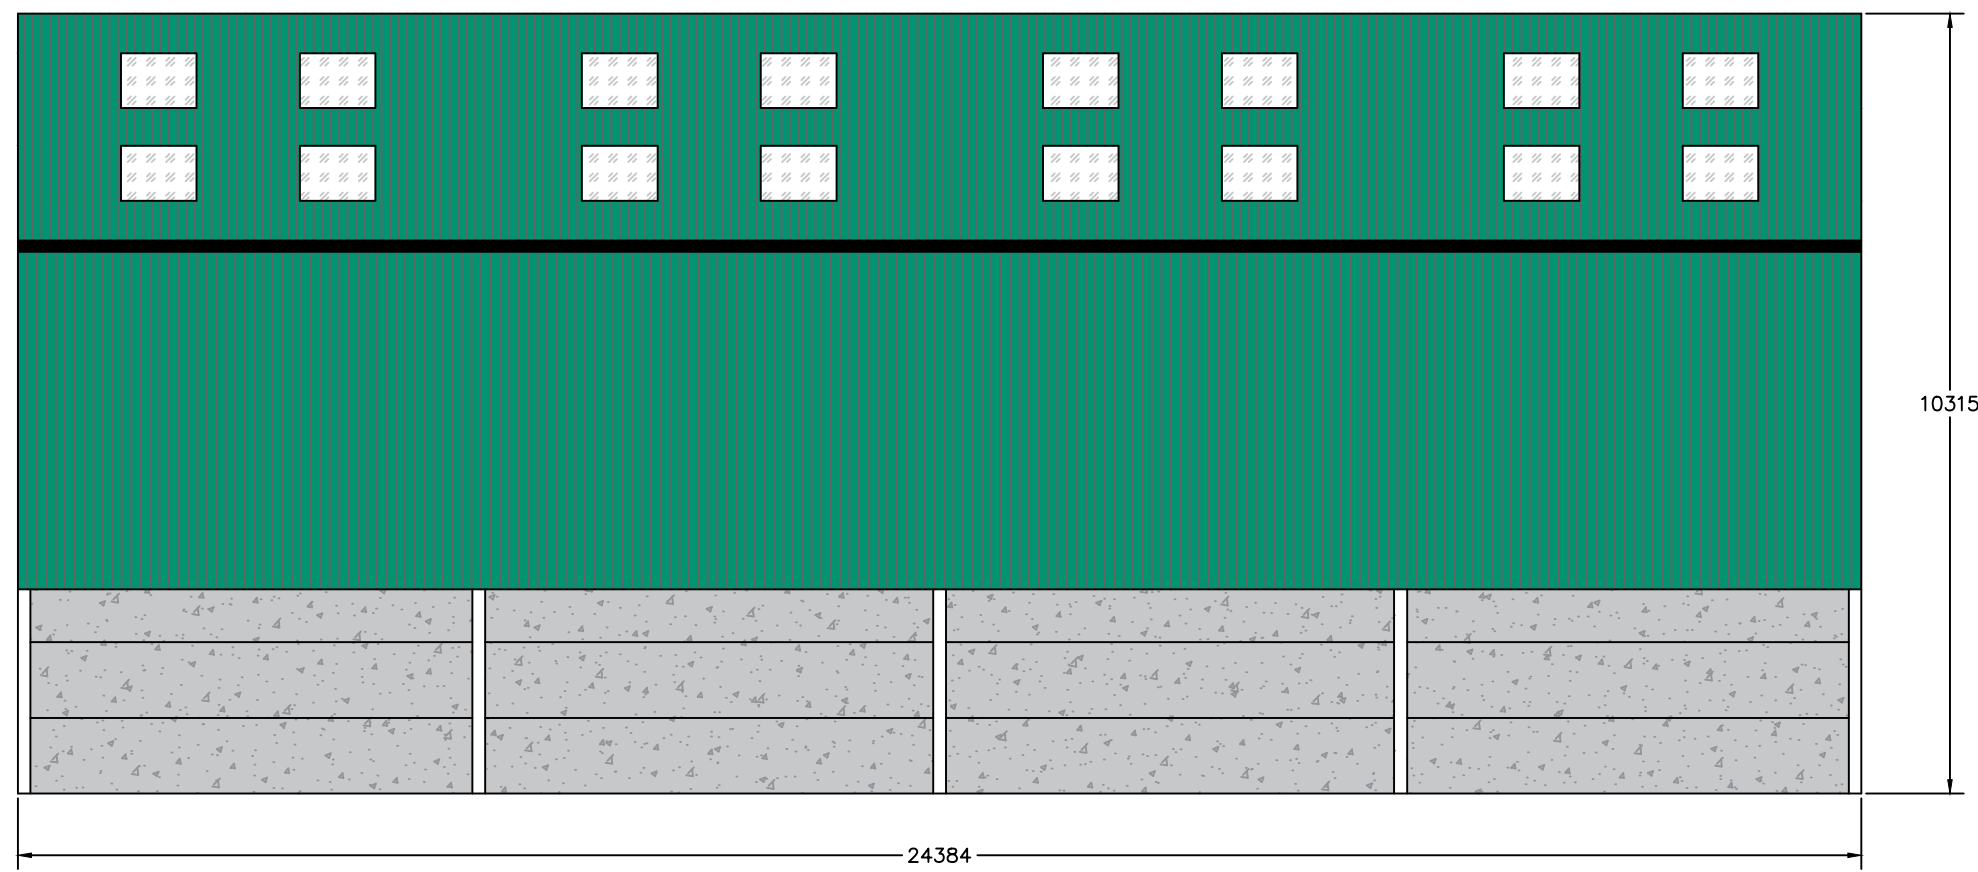

South West Side Elevation

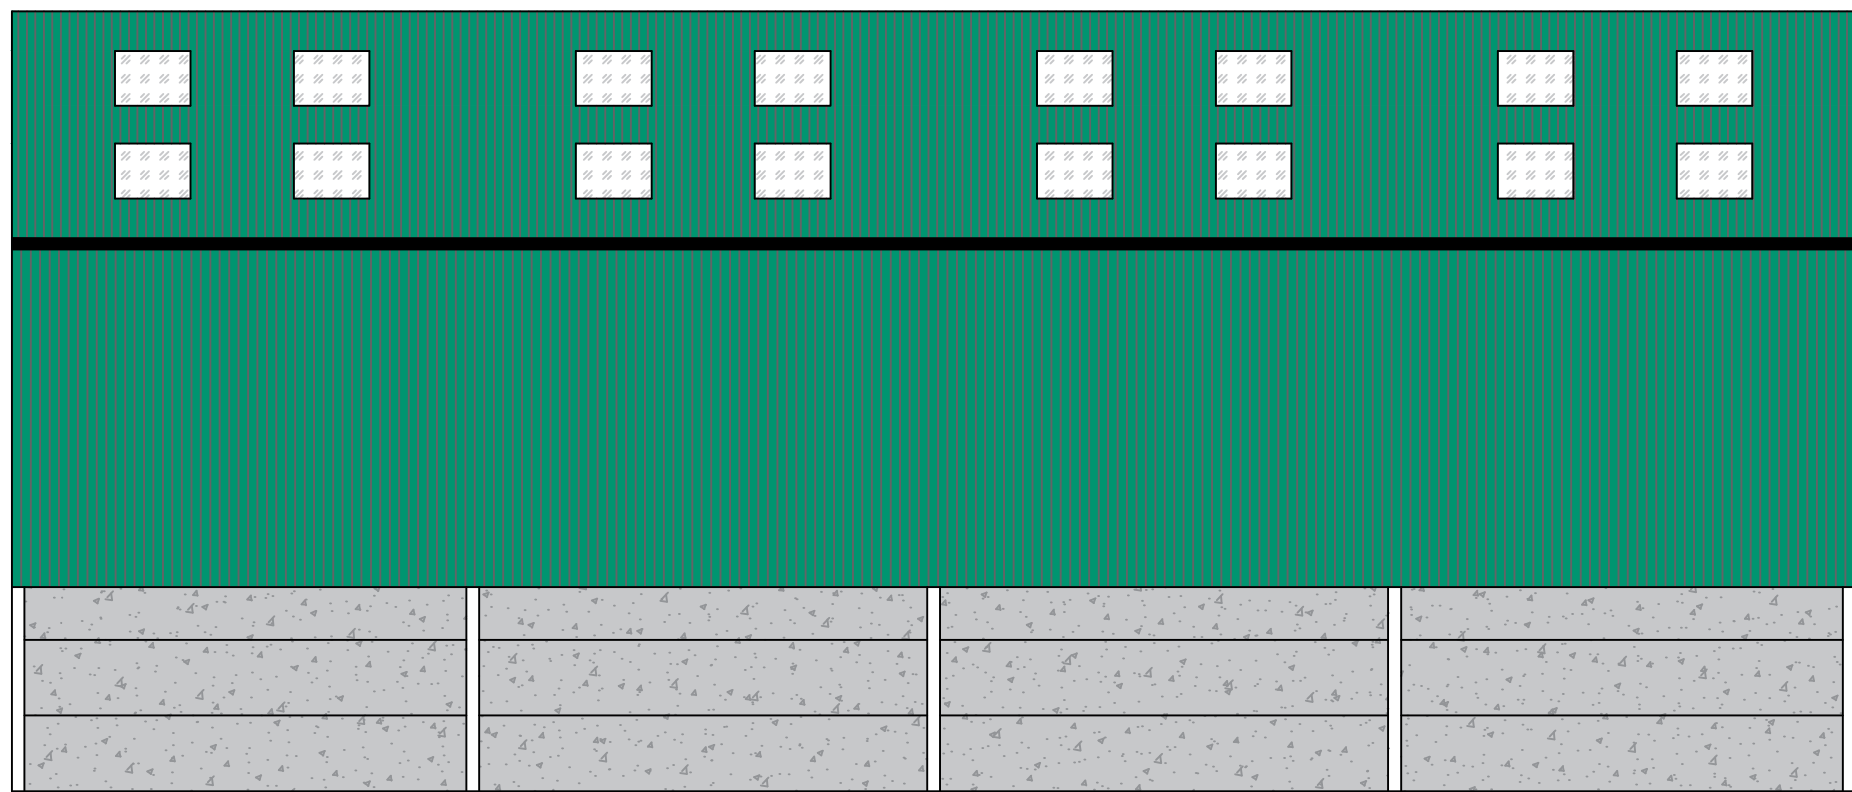


North East Side Elevation


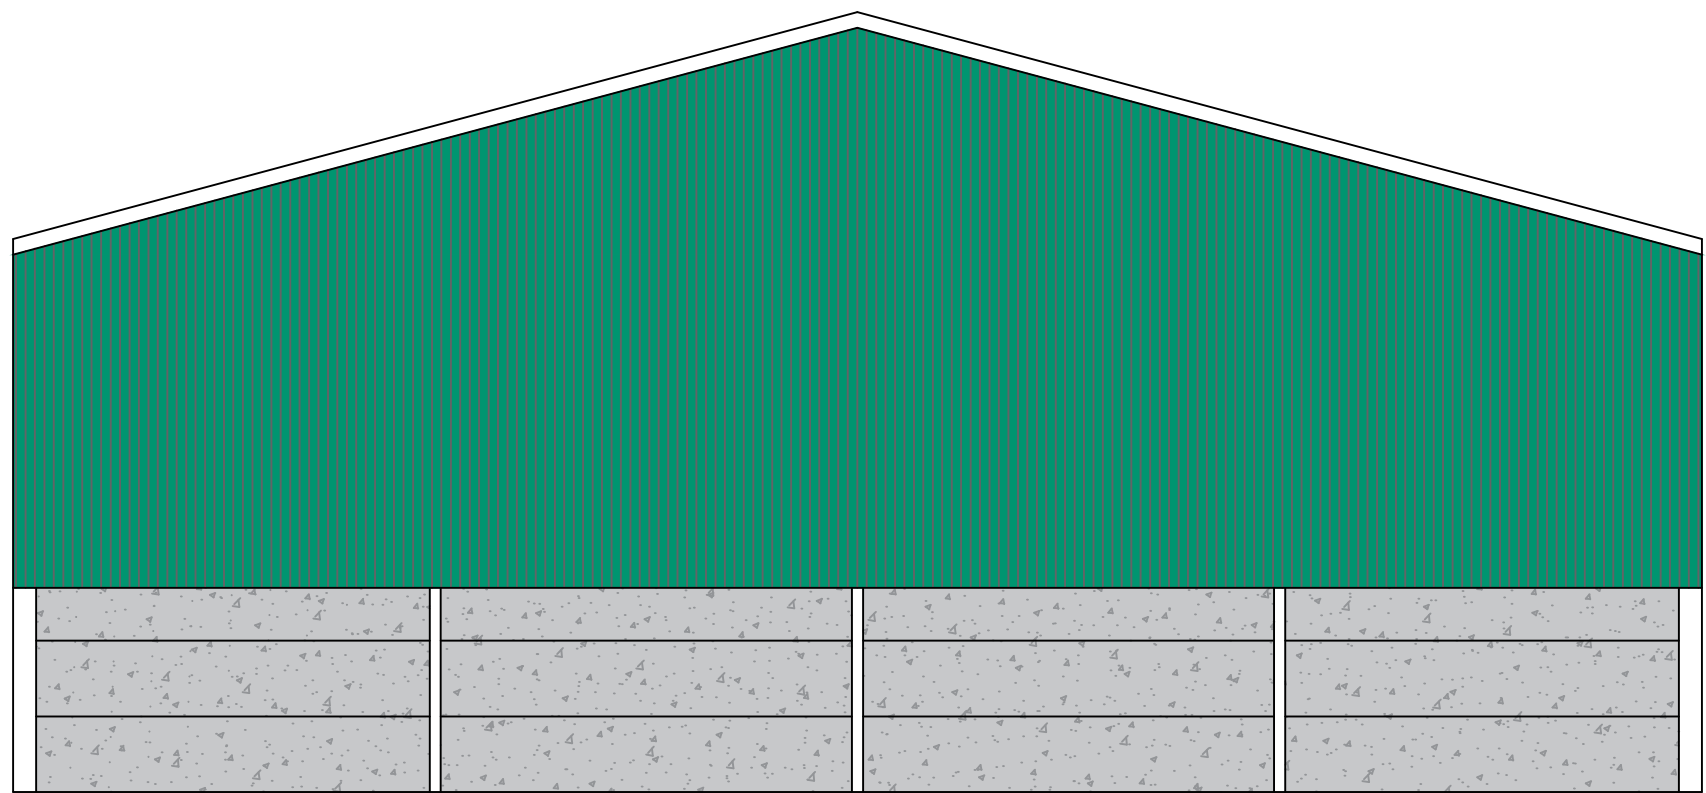


South East Gable Elevation


Existing Building

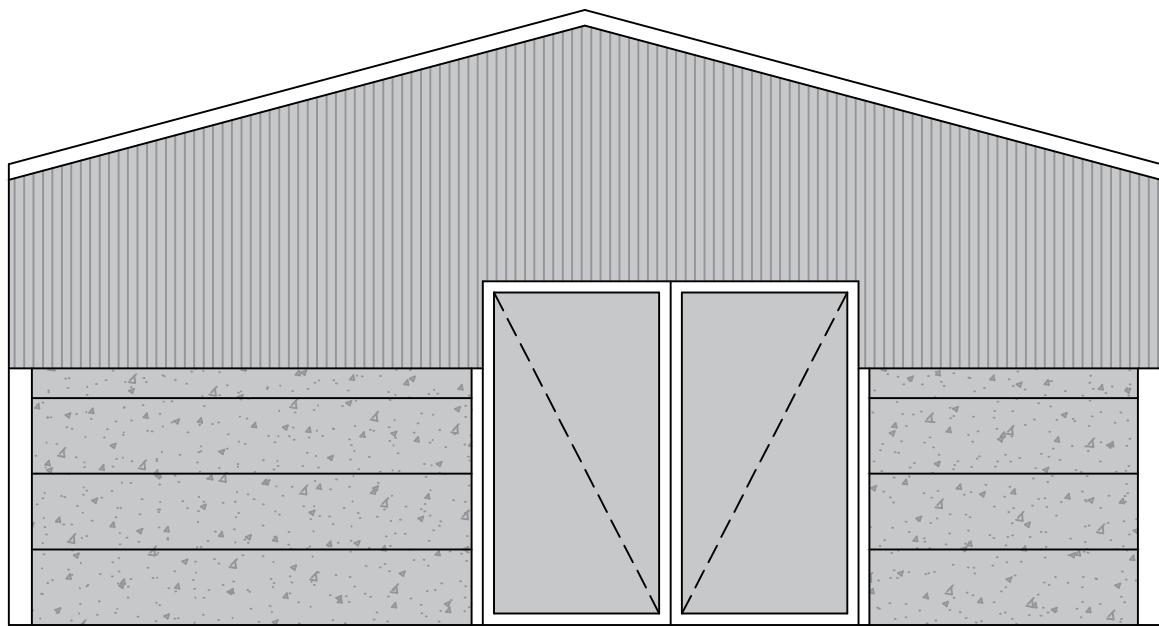

Existing Building

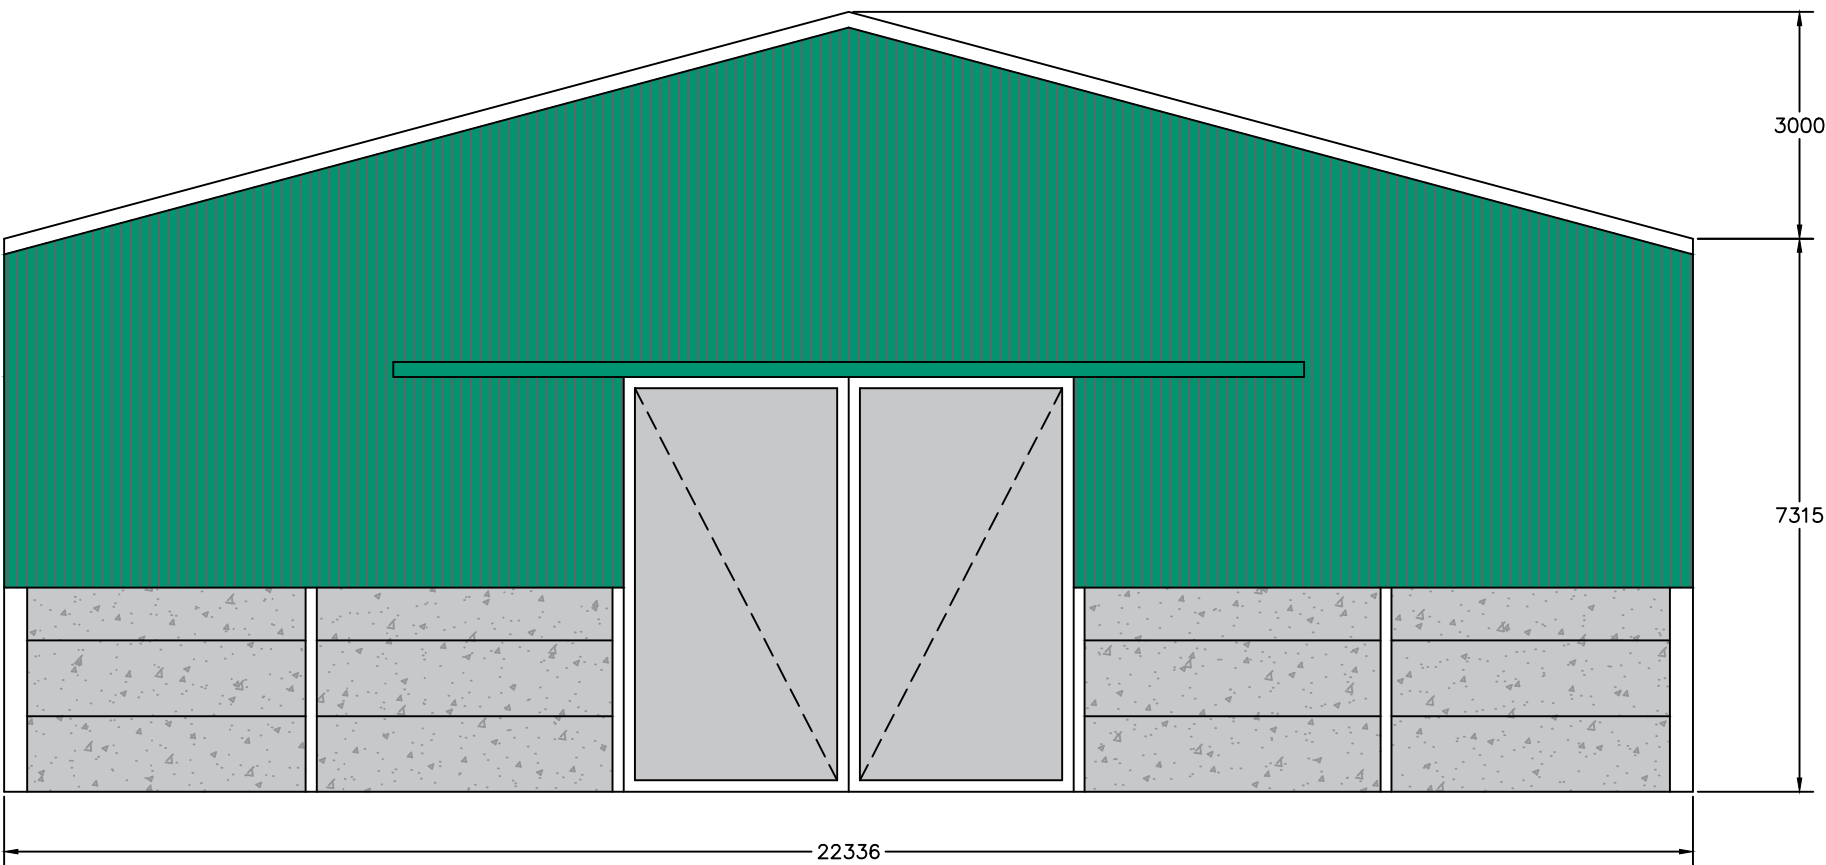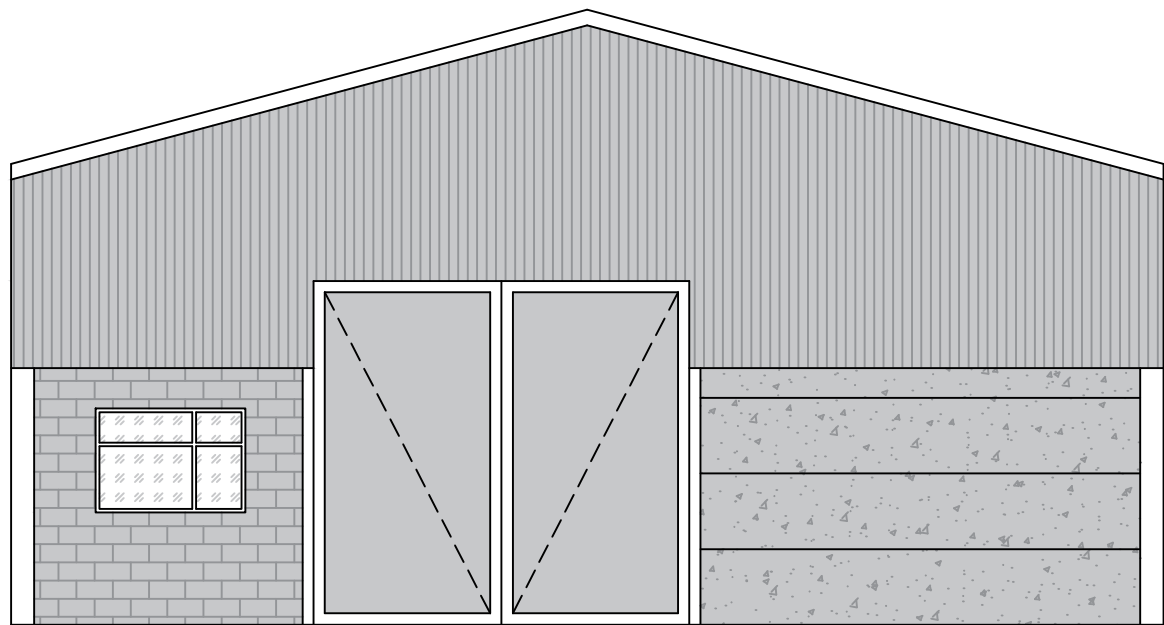

North West Gable Elevation

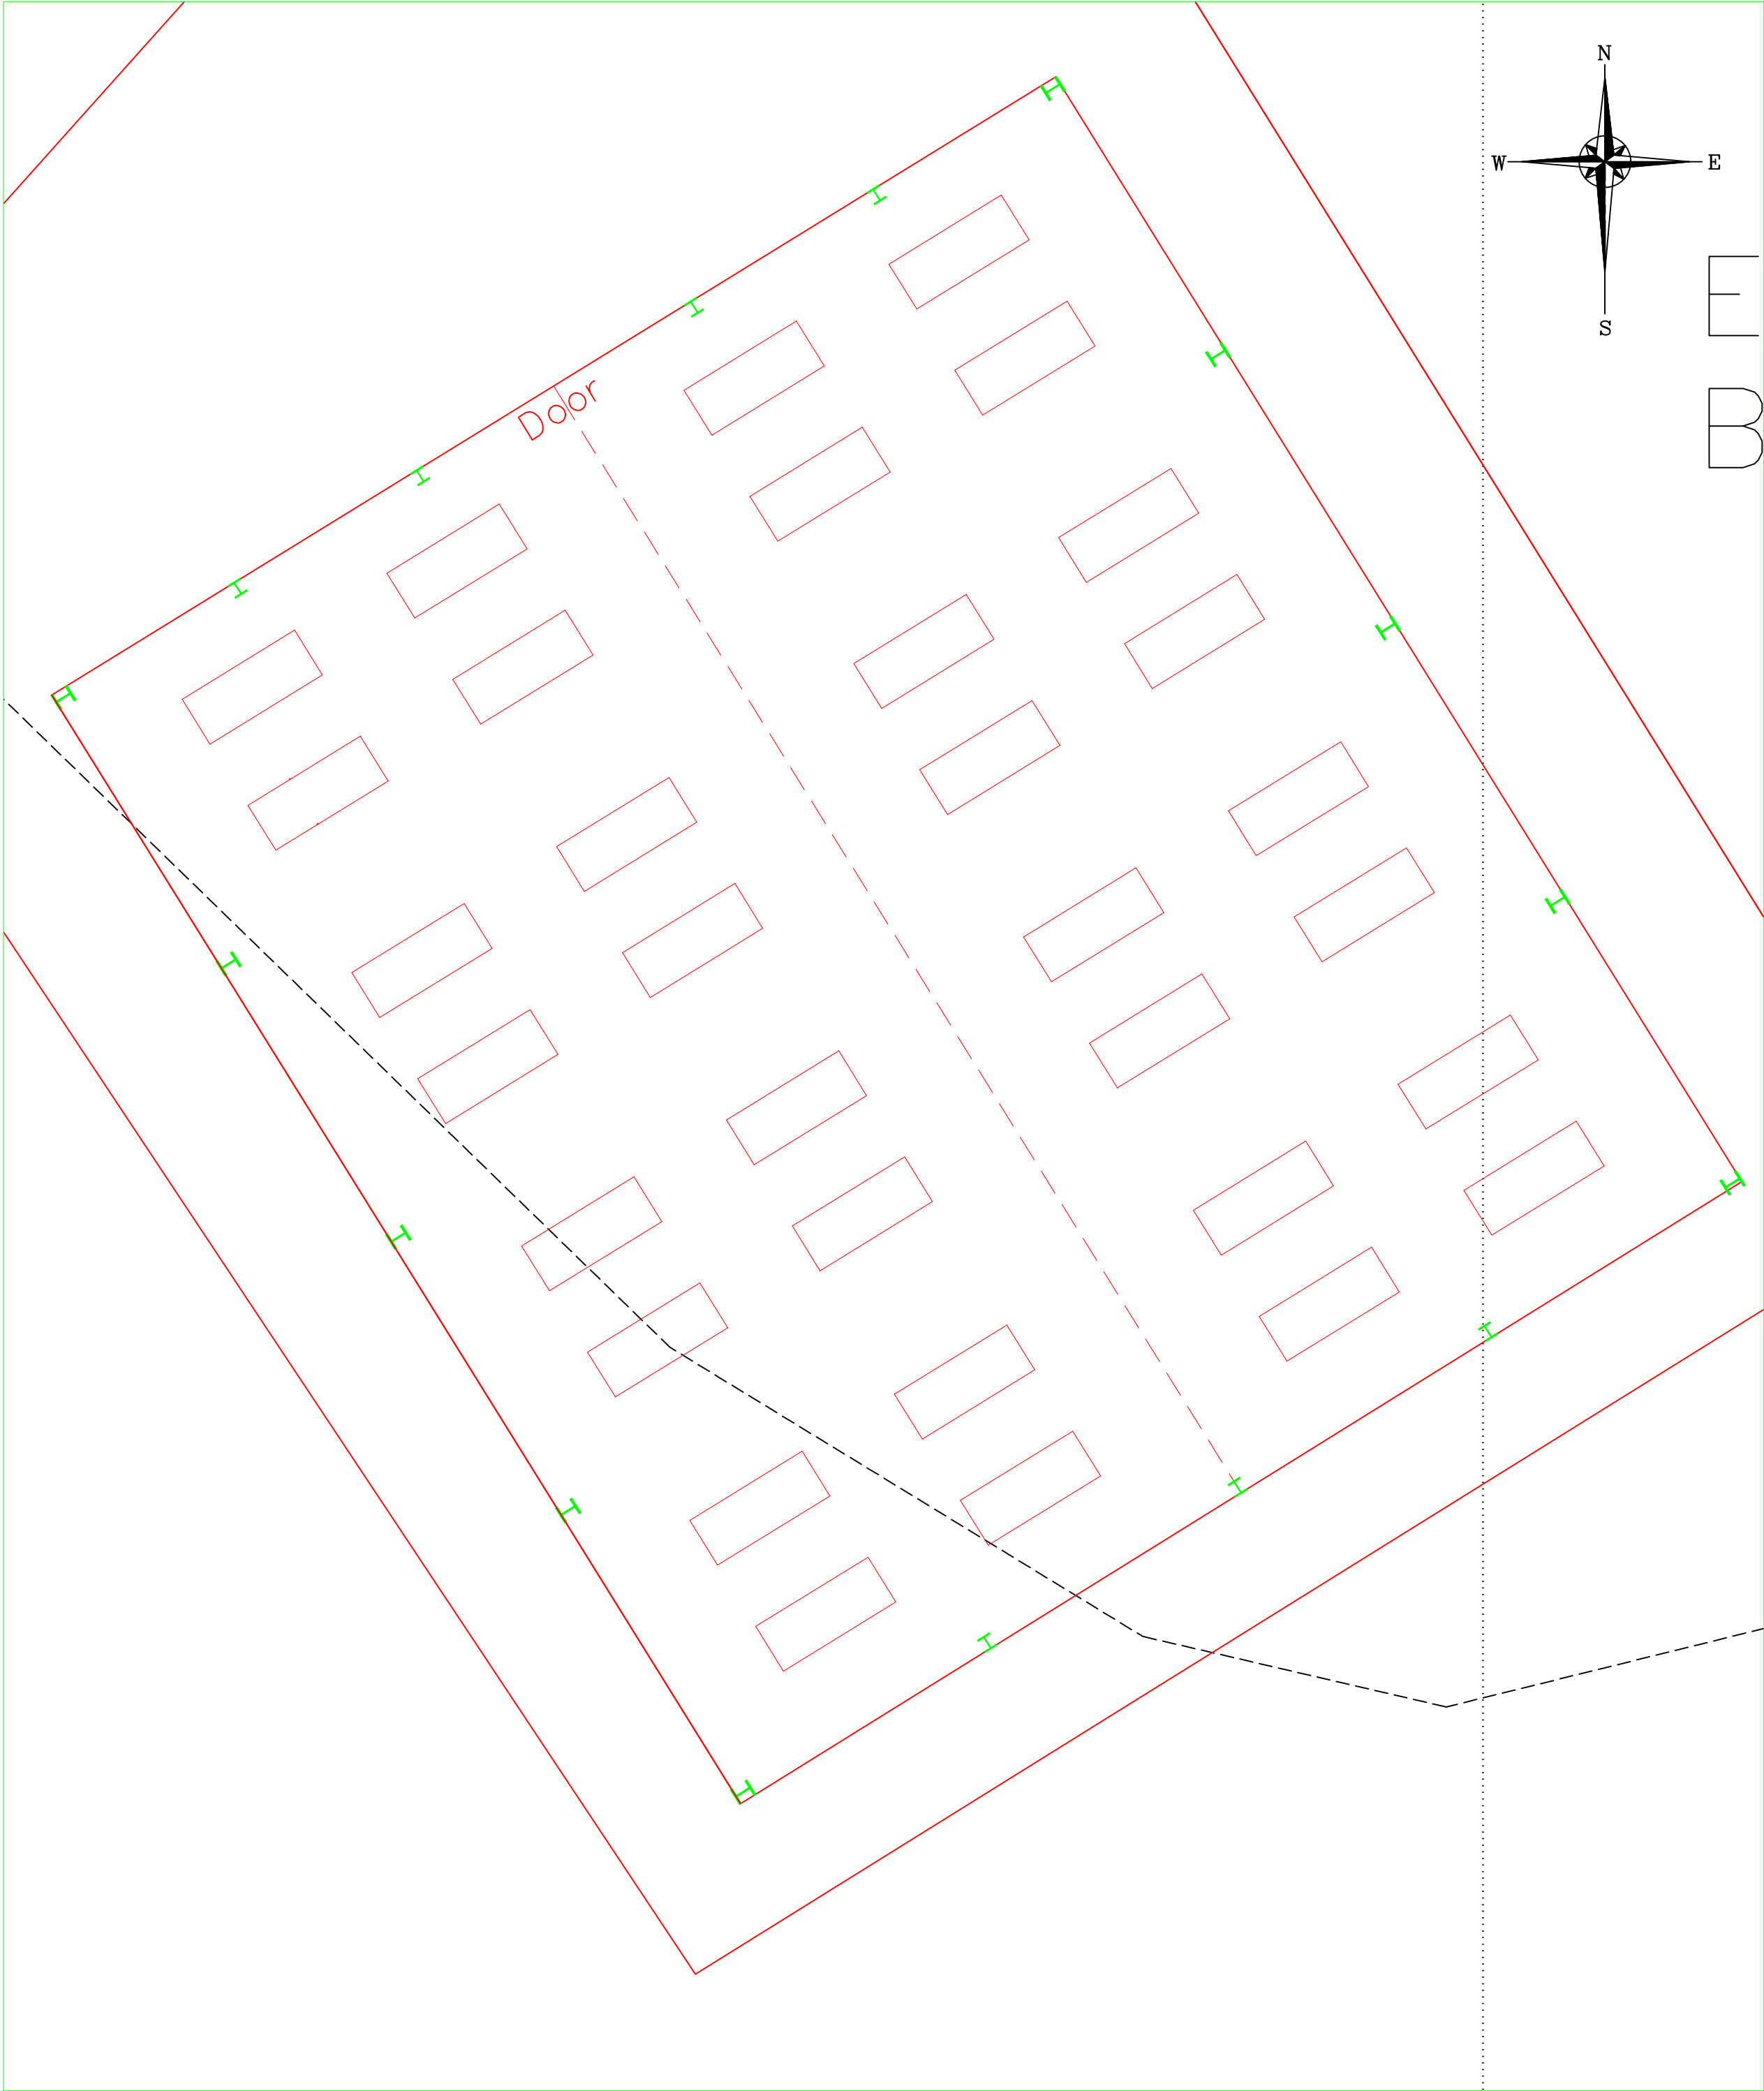

Roof sheeting to be box profile steel sheeting, with an anti-condensation backing, coloured Juniper Green (12B29), incorporating GRP roof lights

Vertical cladding to be box profile steel sheeting, coloured Juniper Green (12B29)

Below cladding to be pre-stressed concrete panels

The northwest gable elevation will incorporate a bi-parting sliding door

All dimensions shown in mm

© Copyright J C Harrison Planning & Admin Services jo@jcharrison.co.uk 07792 144155	
Client: Mr S Tidewell Springfield Farm, Alton	
Project: Proposed Agricultural Building	
Title: Elevations	
Drawn: J Harrison	Date: 11.04.2024
Scales: 1:100 @ A1	
Drg. No.: 1153-003	Rev.: