



ELEVATION A

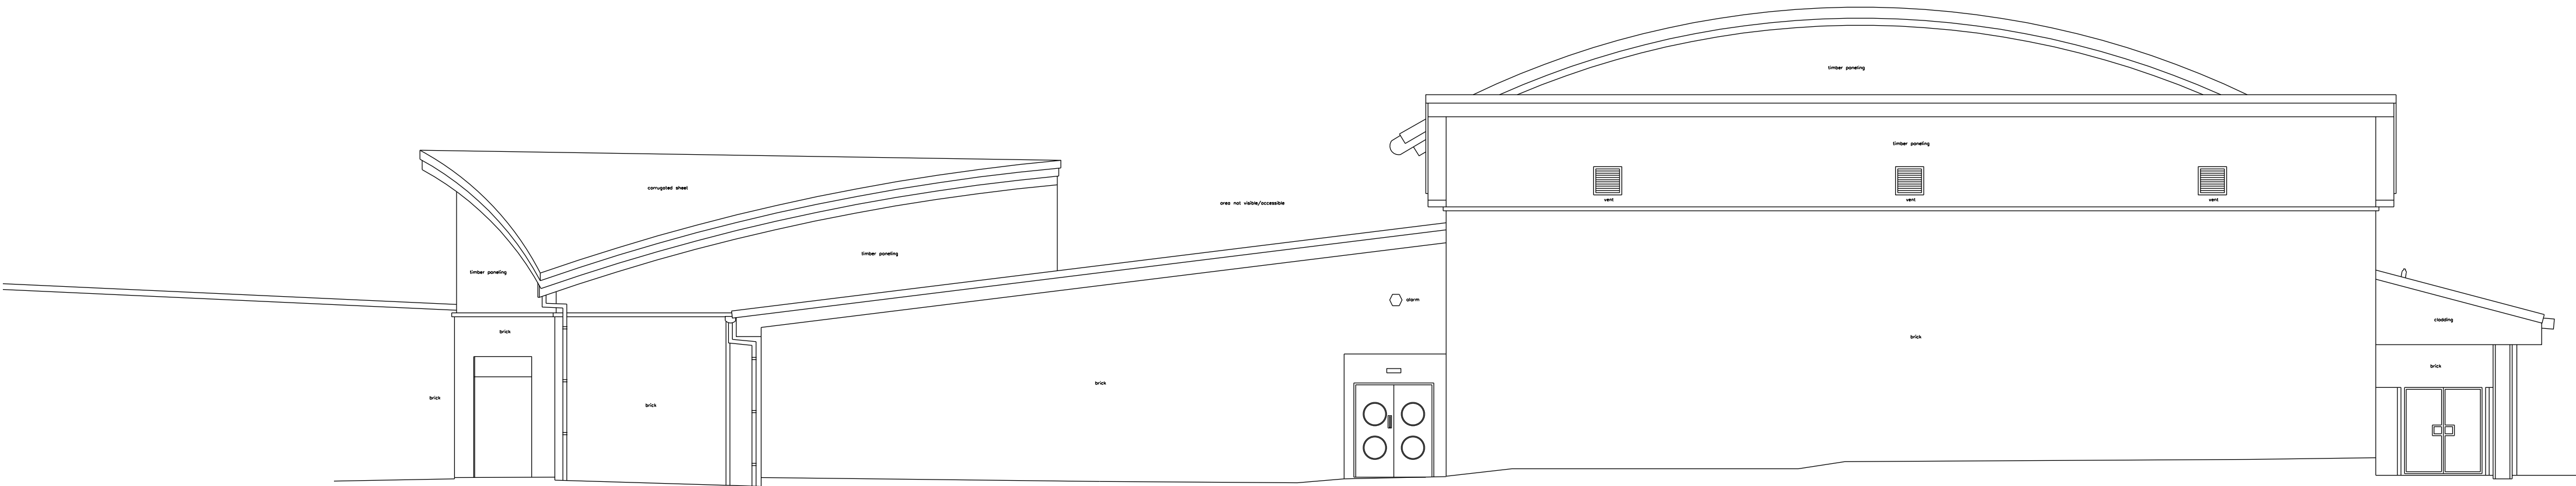


ELEVATION B

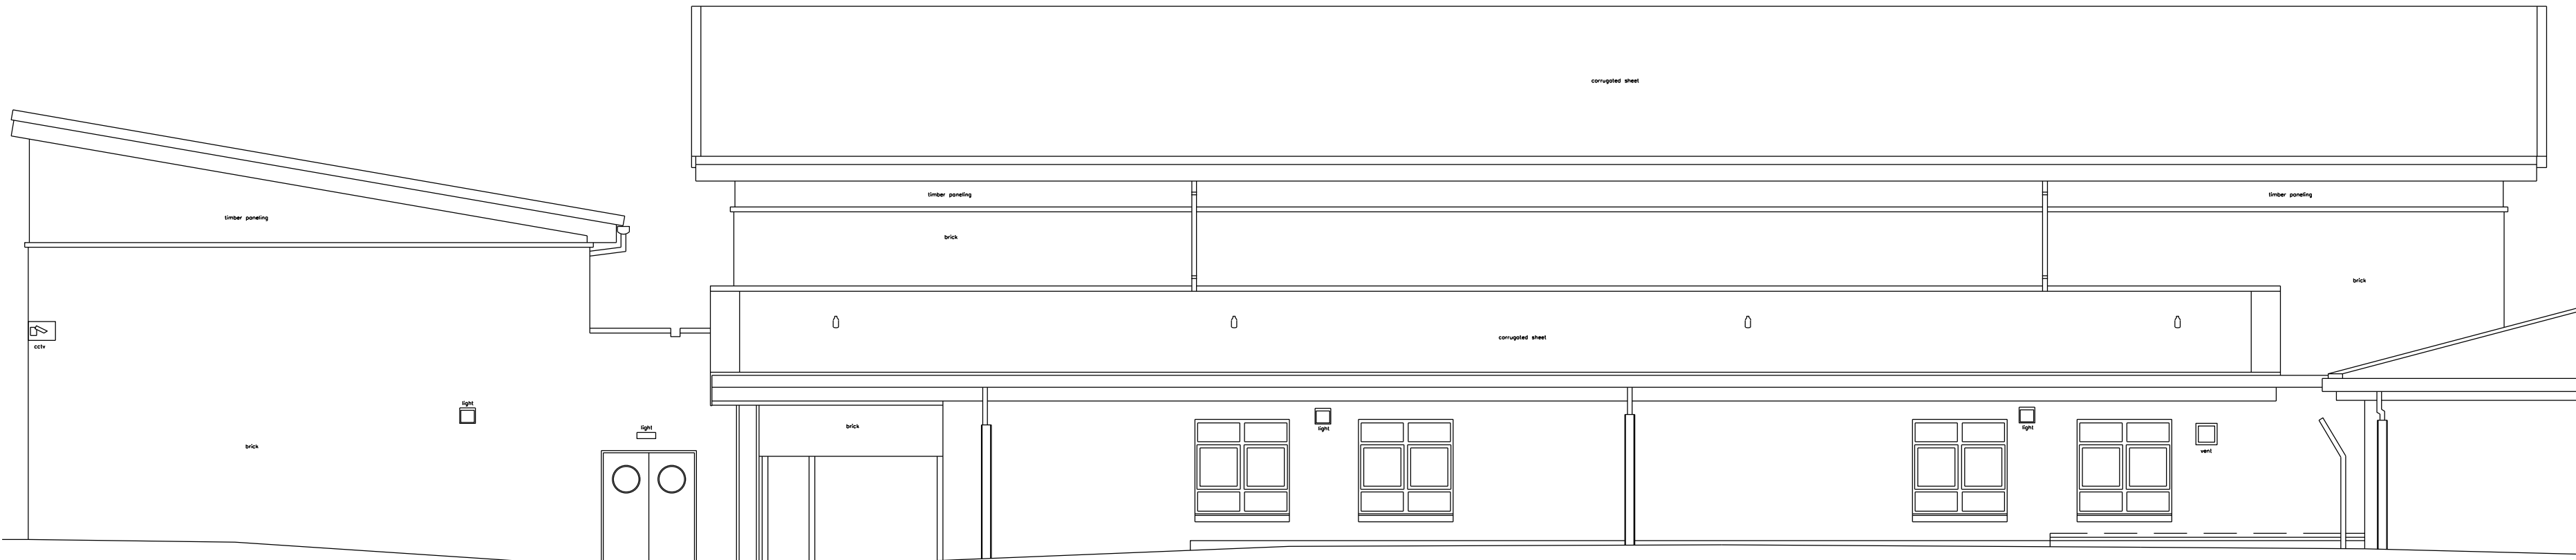

ELEVATION C

SCALE 1:100

0 5m

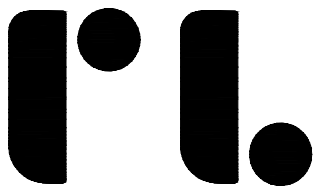

Roberts Limbrick

03333 405 500
mail@robertslimbrick.com
robertslimbrick.com

Registered Office: England No. 06656029

Project Name

Brough Park
Leisure Centre
-

Client Name

Alliance Leisure
-
-

Drawing Title

Existing Elevations
Sheet 1 of 2
-

Scale

1/100 • A1

Project No.

10683

Status

A3

Purpose Of Issue

Issued for Planning

Project	Org	Vol	Level	Form	Role
10683	RL	XX	00	DR	A

Number

L(0)013

Revision

P03