This line should measure 70mm when printed correctly

This drawing is the copyright of Roberts Limbrick Ltd and should not be reproduced in whole or in part or used in any manner whatsoever without their written permission.

Responsibility is not accepted for errors made by others in scaling from this drawing. Use only figured dimensions and report any discrepancies or omissions to the Architect immediately.

Rev	Date	By	Chk	Description
P01	01.06.2023	AM		WIP
P02	19.12.2023	AM		Issued for stage 3 approval
P03	28.03.2024	HK		Issued for Planning

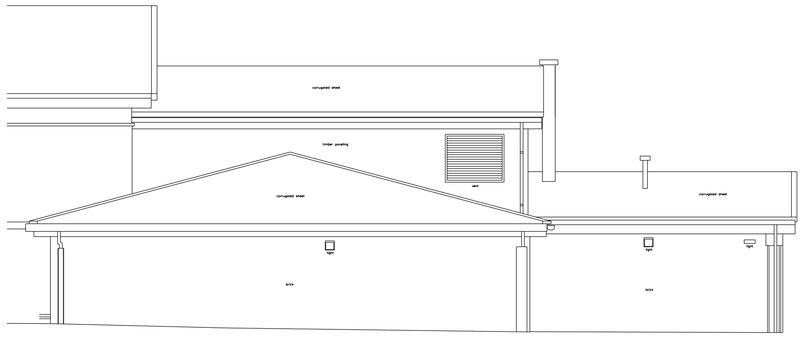

NORTH ELEVATION

ELEVATION D

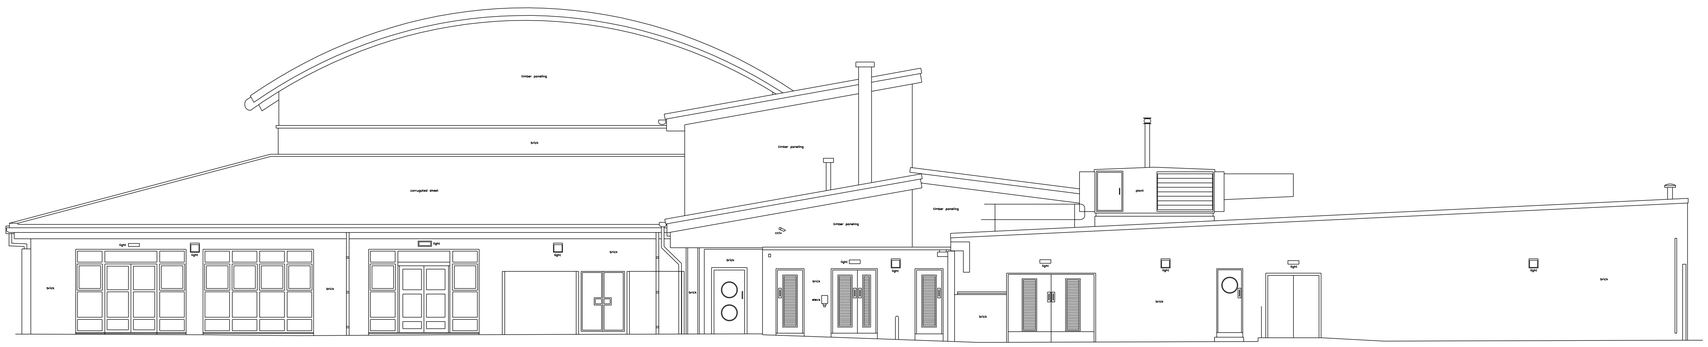

Datum 188.00m

WEST ELEVATION

ELEVATION E

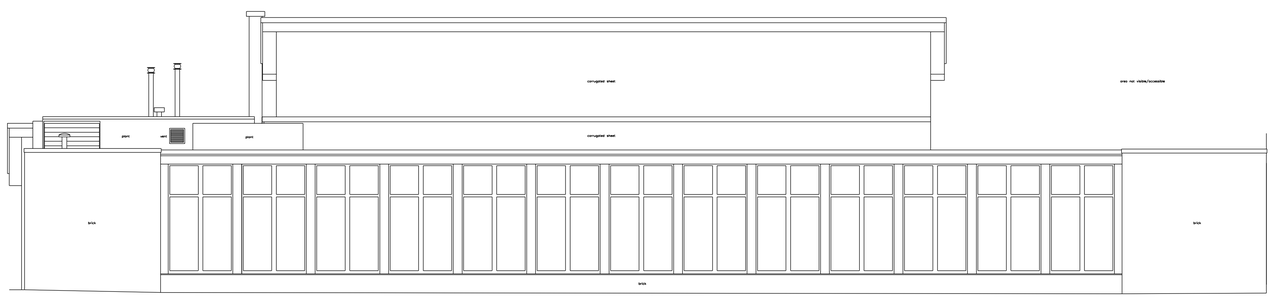

Datum 188.00m

SOUTH ELEVATION

ELEVATION F

WEST ELEVATION

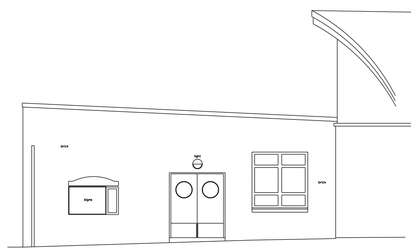

Datum 188.00m

EAST ELEVATION

ELEVATION G

SCALE 1:100

0 5m

Roberts Limbrick
03333 405 500
mail@robertslimbrick.com
robertslimbrick.com
Registered Office: England No. 06658029

Project Name
Brough Park
Leisure Centre
-

Client Name
Alliance Leisure
-
-

Drawing Title
Existing Elevations
Sheet 2 of 2
-

Scale	Project No.
1/100 • A1	10683

Status	Purpose Of Issue
A3	Issued for Planning

Project	Org	Vol	Level	Form	Role
10683	RL	XX	00	DR	A

Number	Revision
L(0)014	P03