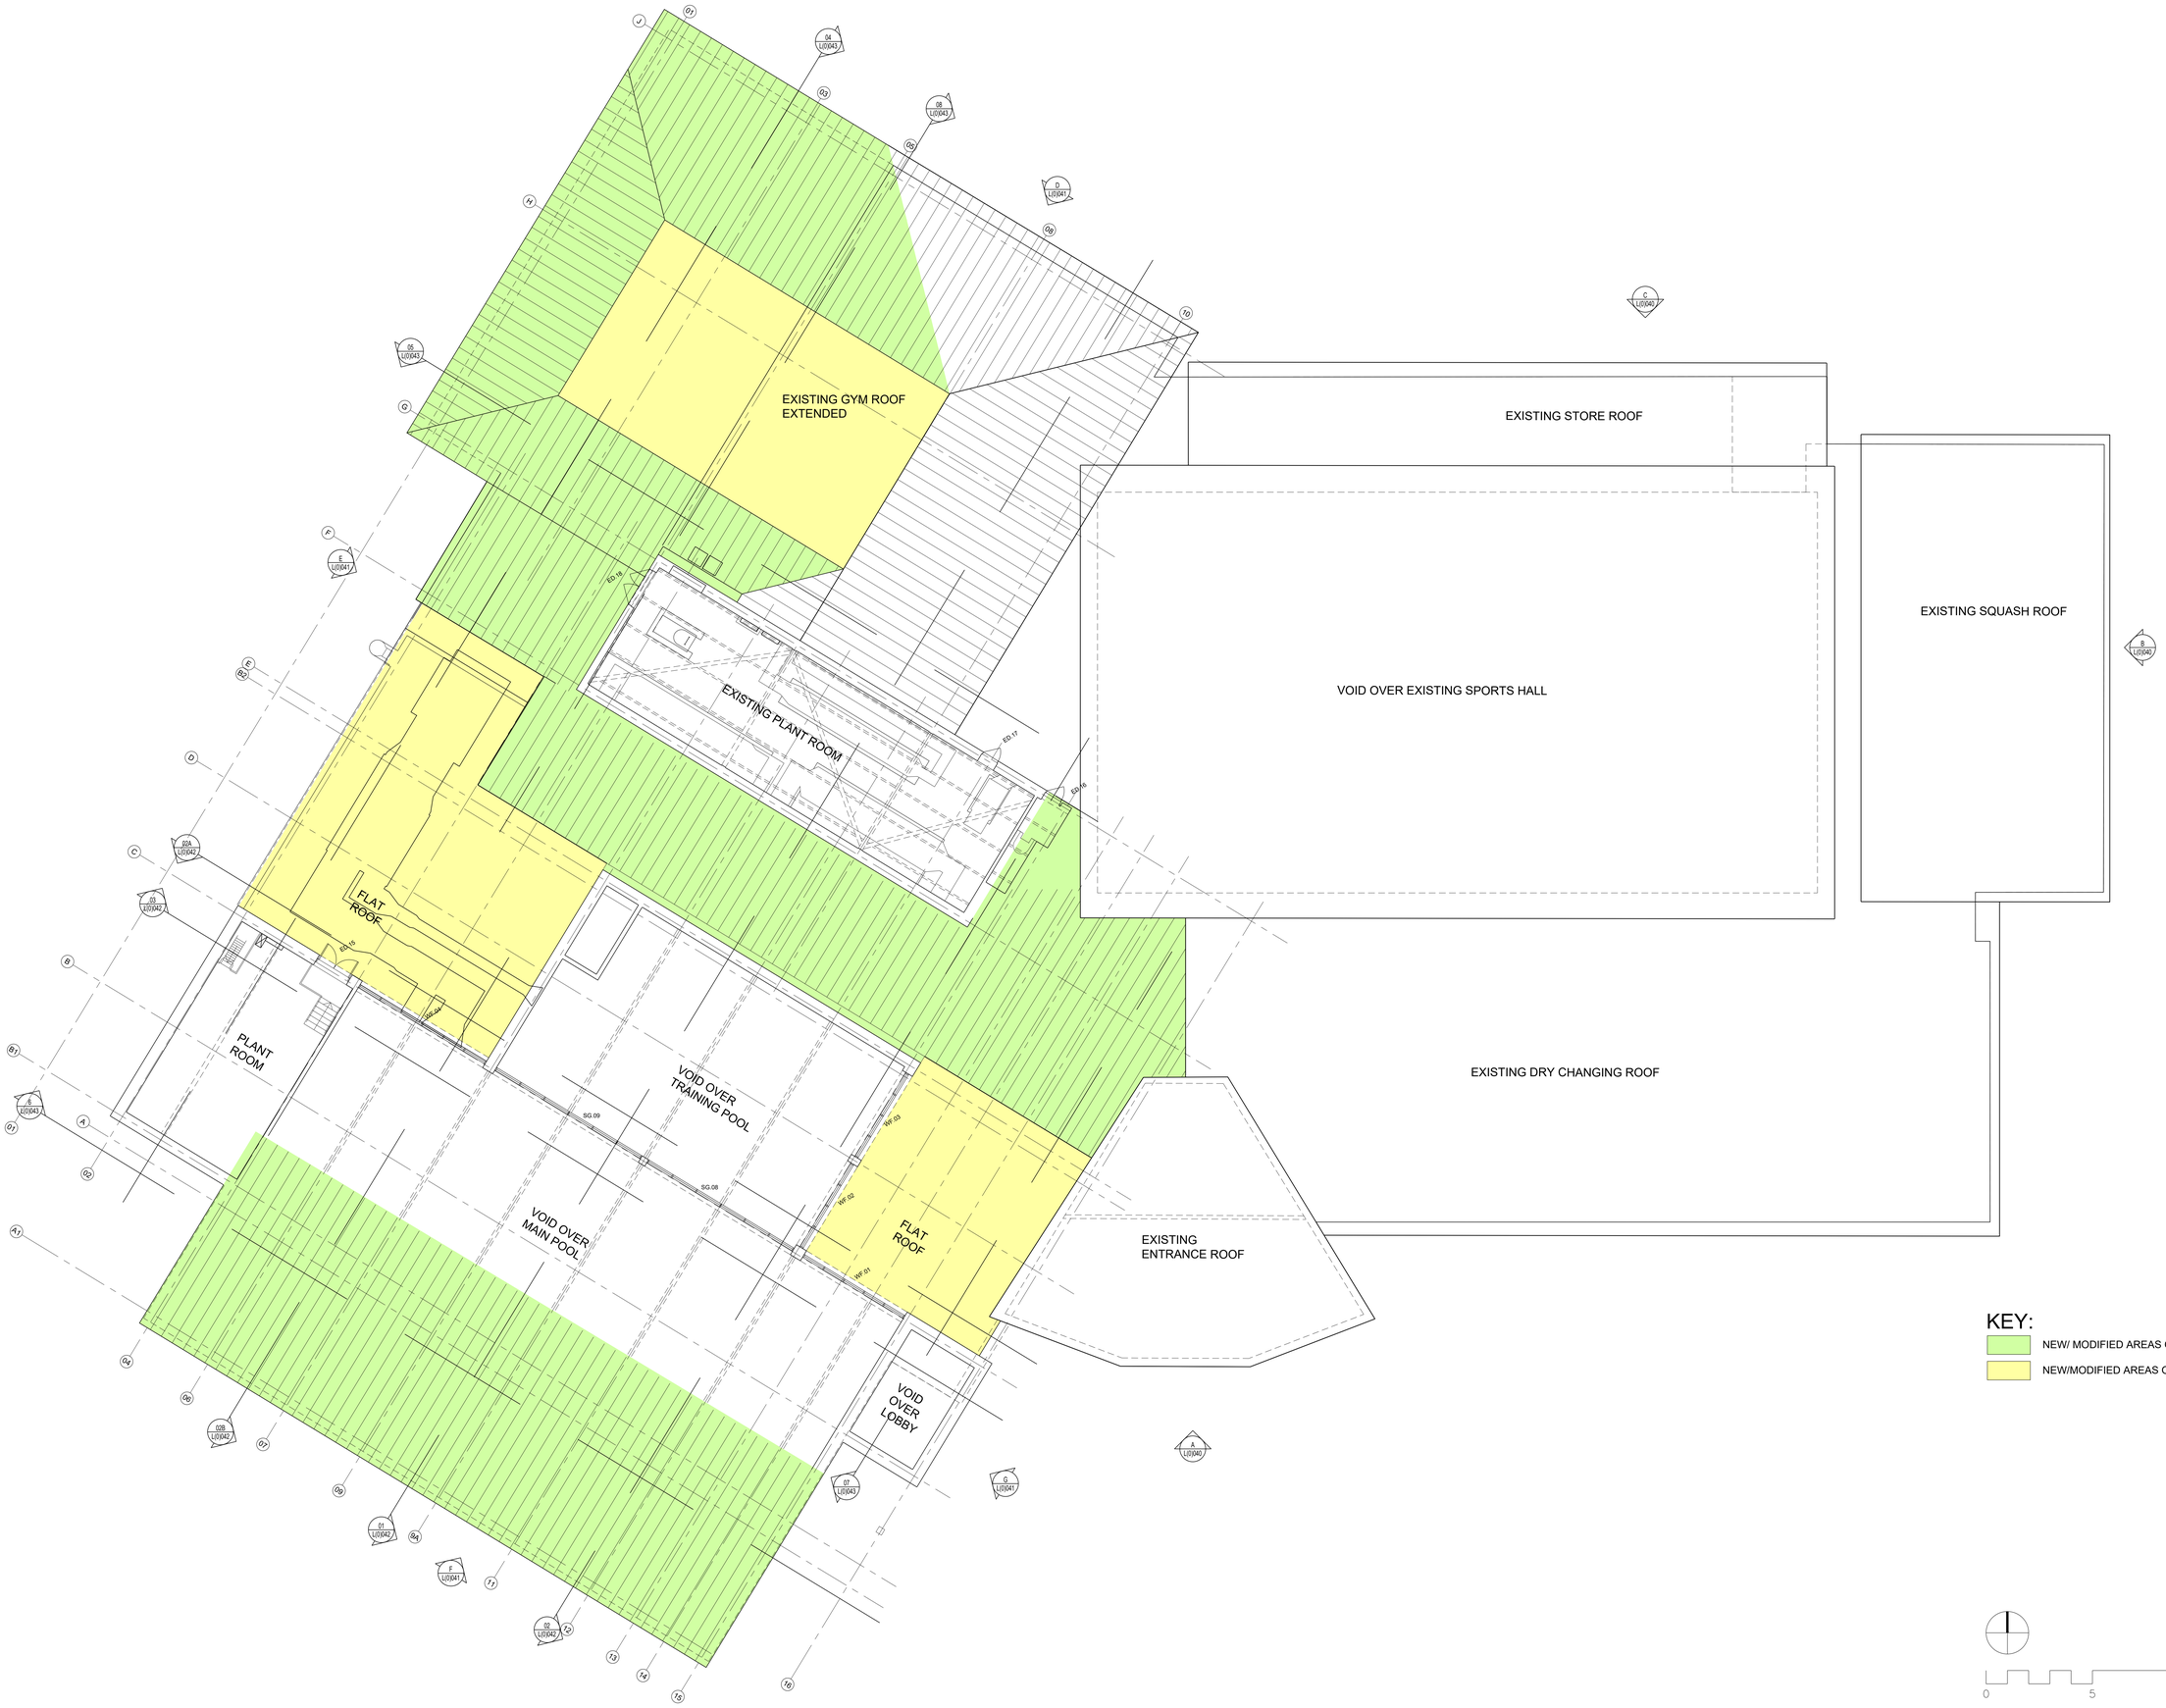

KEY:

- NEW/ MODIFIED AREAS OF METAL ROOF
- NEW/MODIFIED AREAS OF FLAT ROOF

0 5 10m

This line should measure 80mm when printed correctly

This drawing is the copyright of Roberts Limbrick Ltd and should not be reproduced in whole or in part or used in any manner whatsoever without their written permission.

Responsibility is not accepted for errors made by others in scaling from this drawing. Use only figured dimensions and report any discrepancies or omissions to the Architect immediately.

P01	01.06.2023	AM	WIP
P02	13.06.2023	AM	WIP
P03	22.06.2023	AM	WIP
P04	19.12.2023	AM	Issued for stage 3 approval
P05	04.11.2024	AM	Revised as clouded
P06	10.11.2024	AM	Revised as clouded
P07	15.02.2024	AM	Revised as clouded
P08	28.03.2024	HK	Issued for Planning

Roberts Limbrick
03333 405 500
mail@robertslimbrick.com
robertslimbrick.com
Registered Office: England No. 06958229

Project Name
Brough Park
Leisure Centre
-

Client Name
Alliance Leisure
-
-

Drawing Title
Proposed First Floor Plan
-
-

Scale 1/100 • A0
Project No. 10683

Status A3
Purpose Of Issue Issued for Planning

Project	Org	Vol	Level	Form	Role
10683	RL	XX	01	DR	A

Number L(0)021
Revision P08