




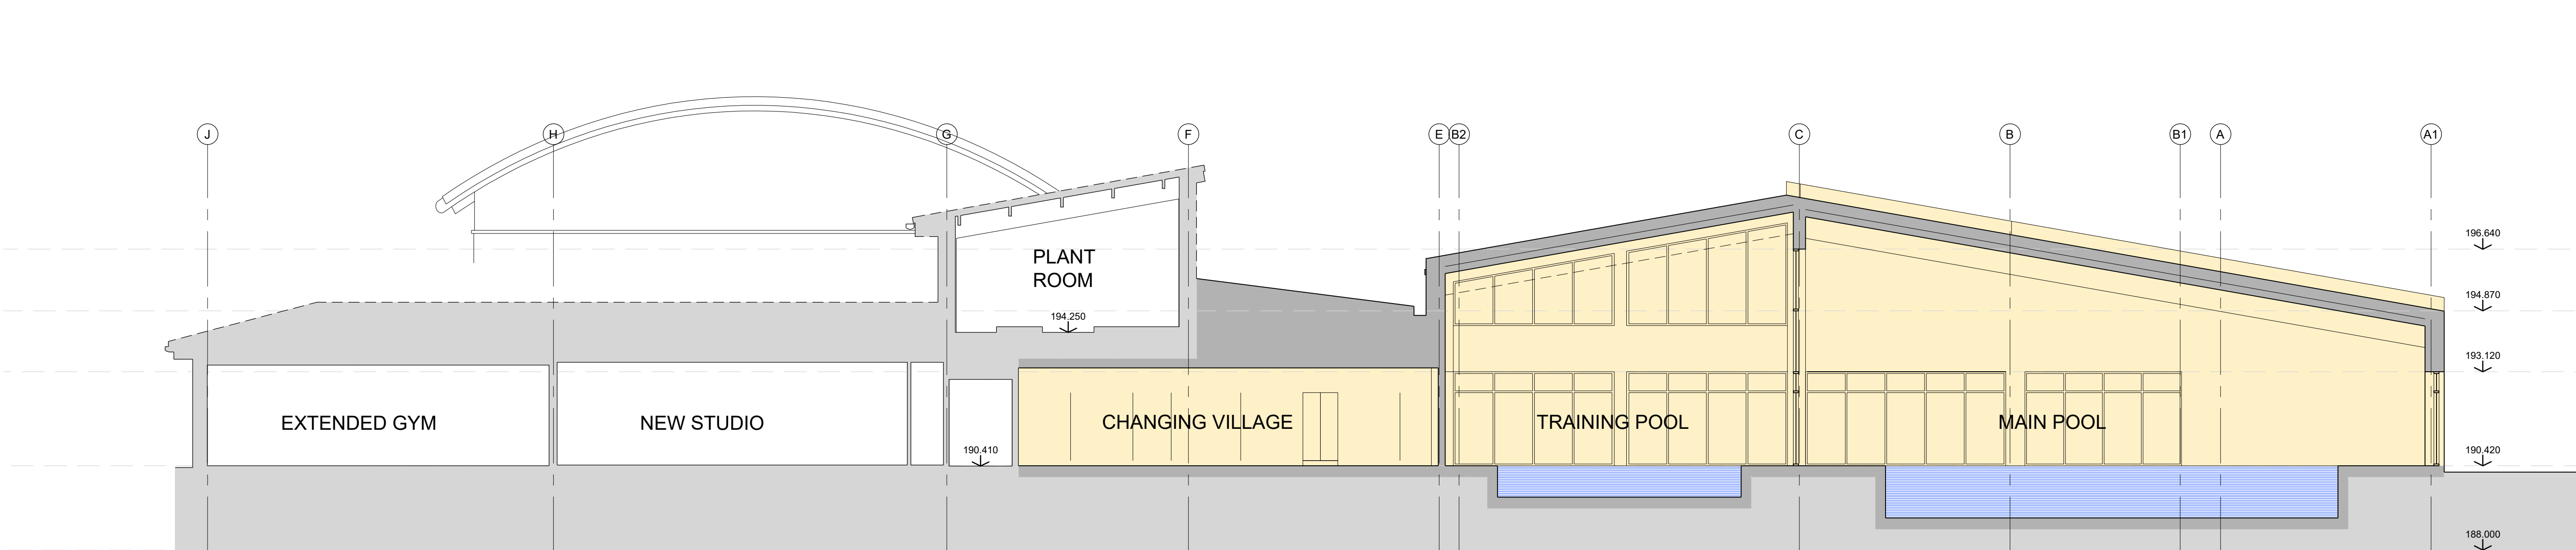


01 SECTION

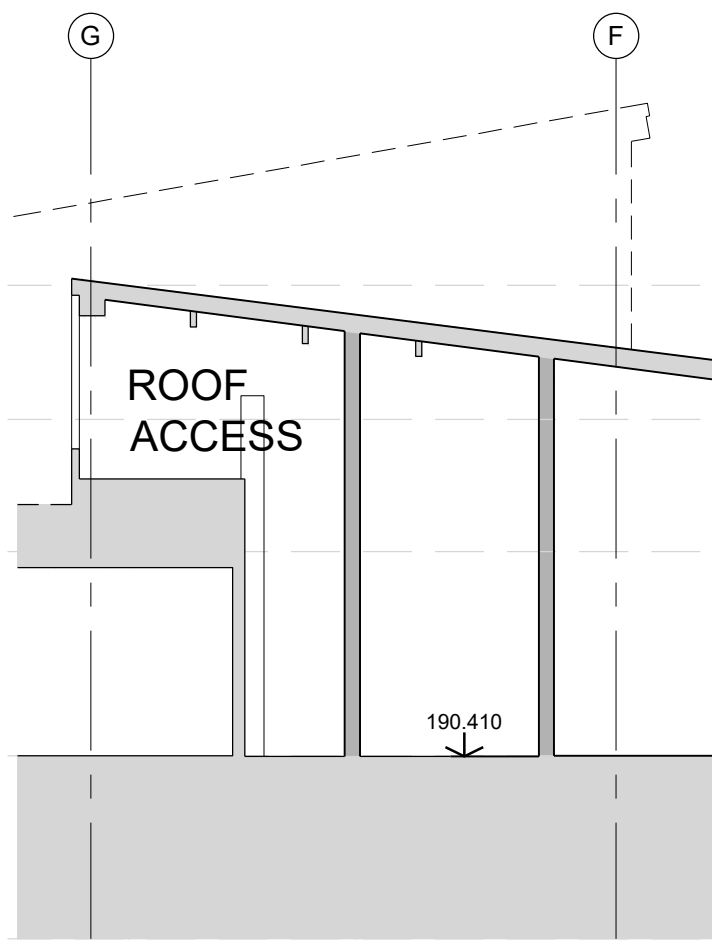


02 SECTION

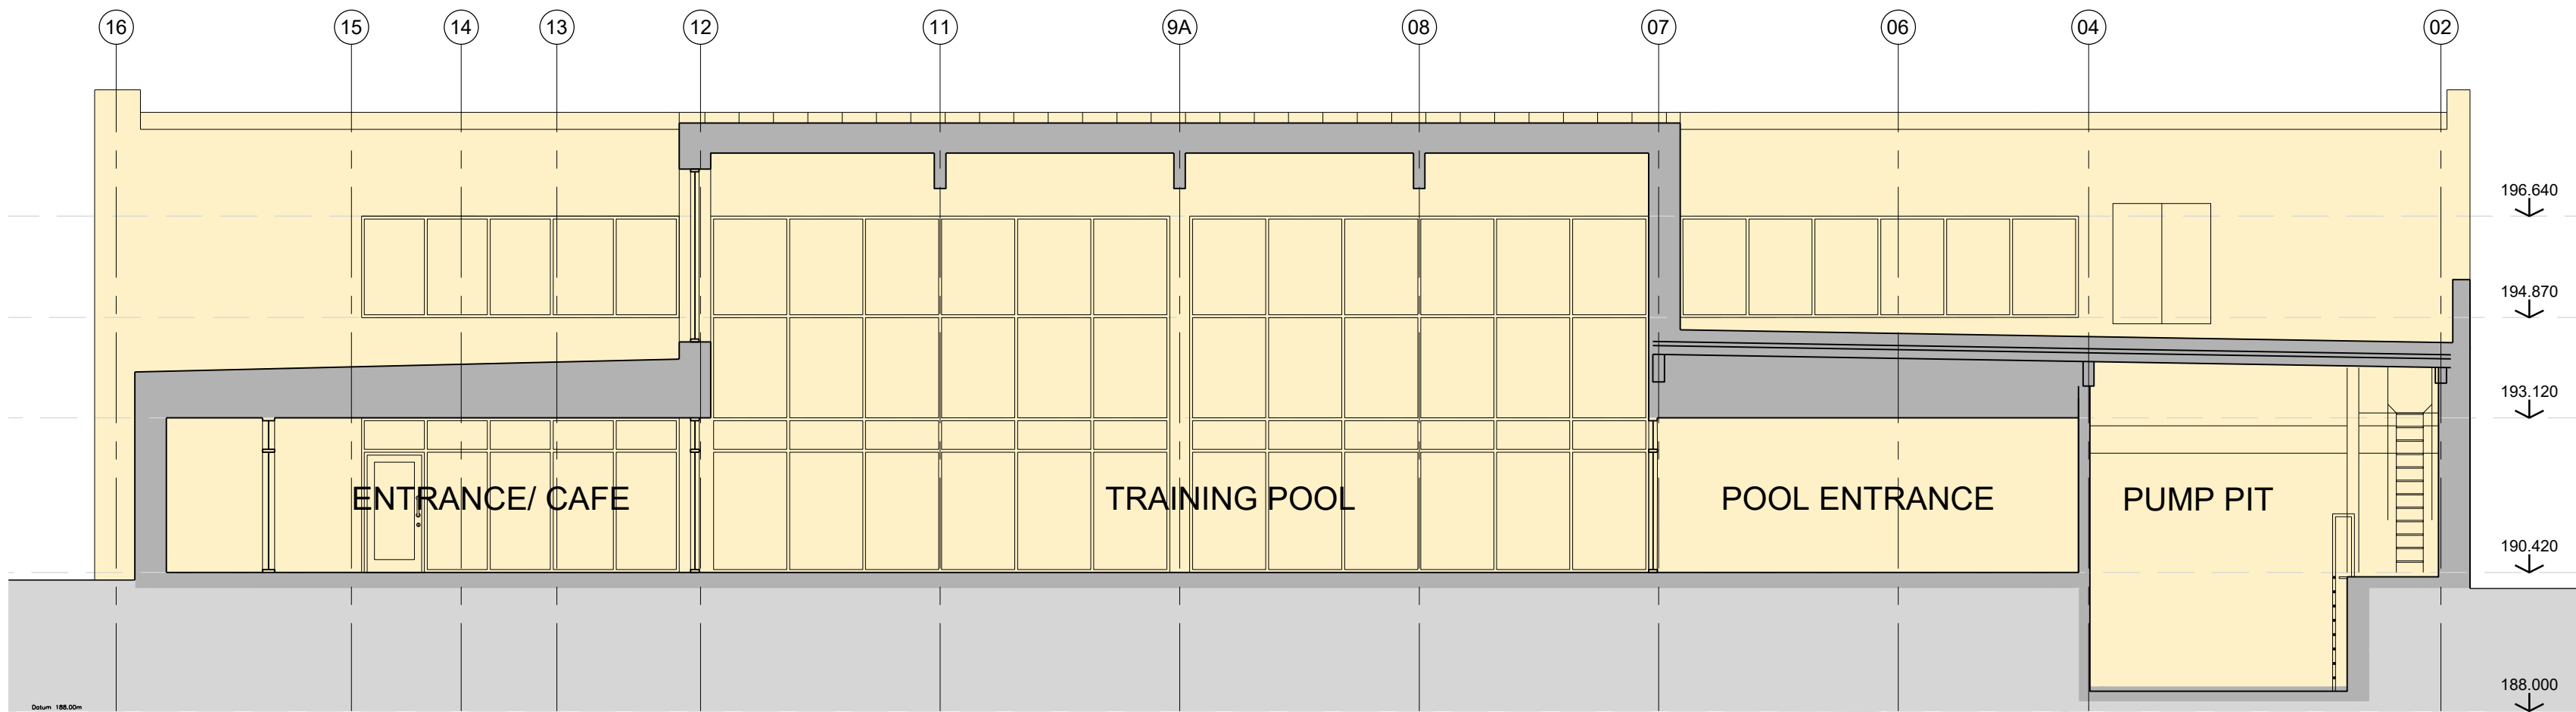

02A SECTION

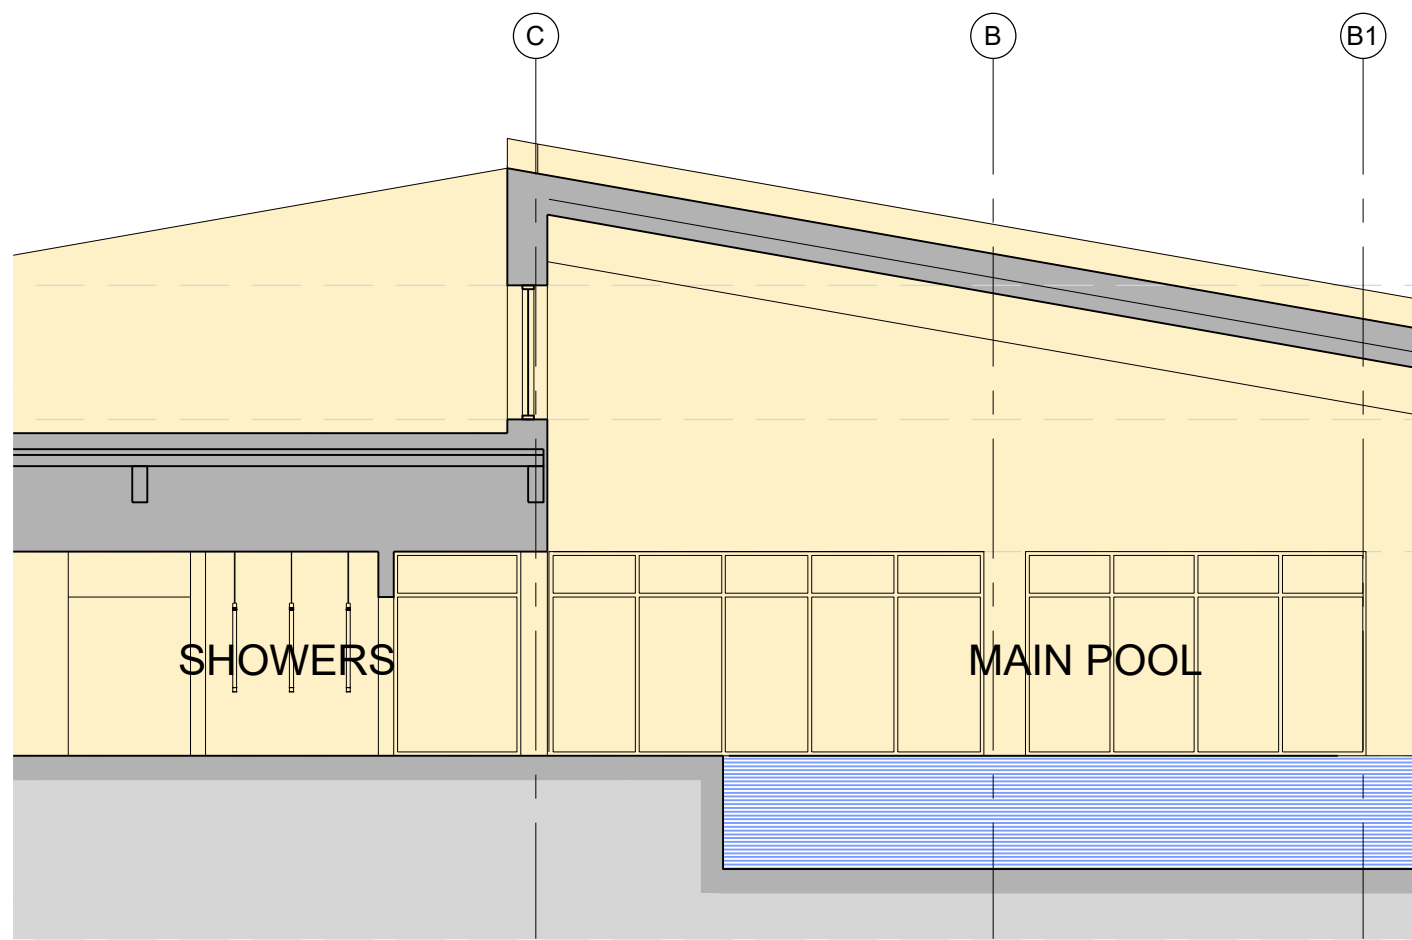


02B SECTION

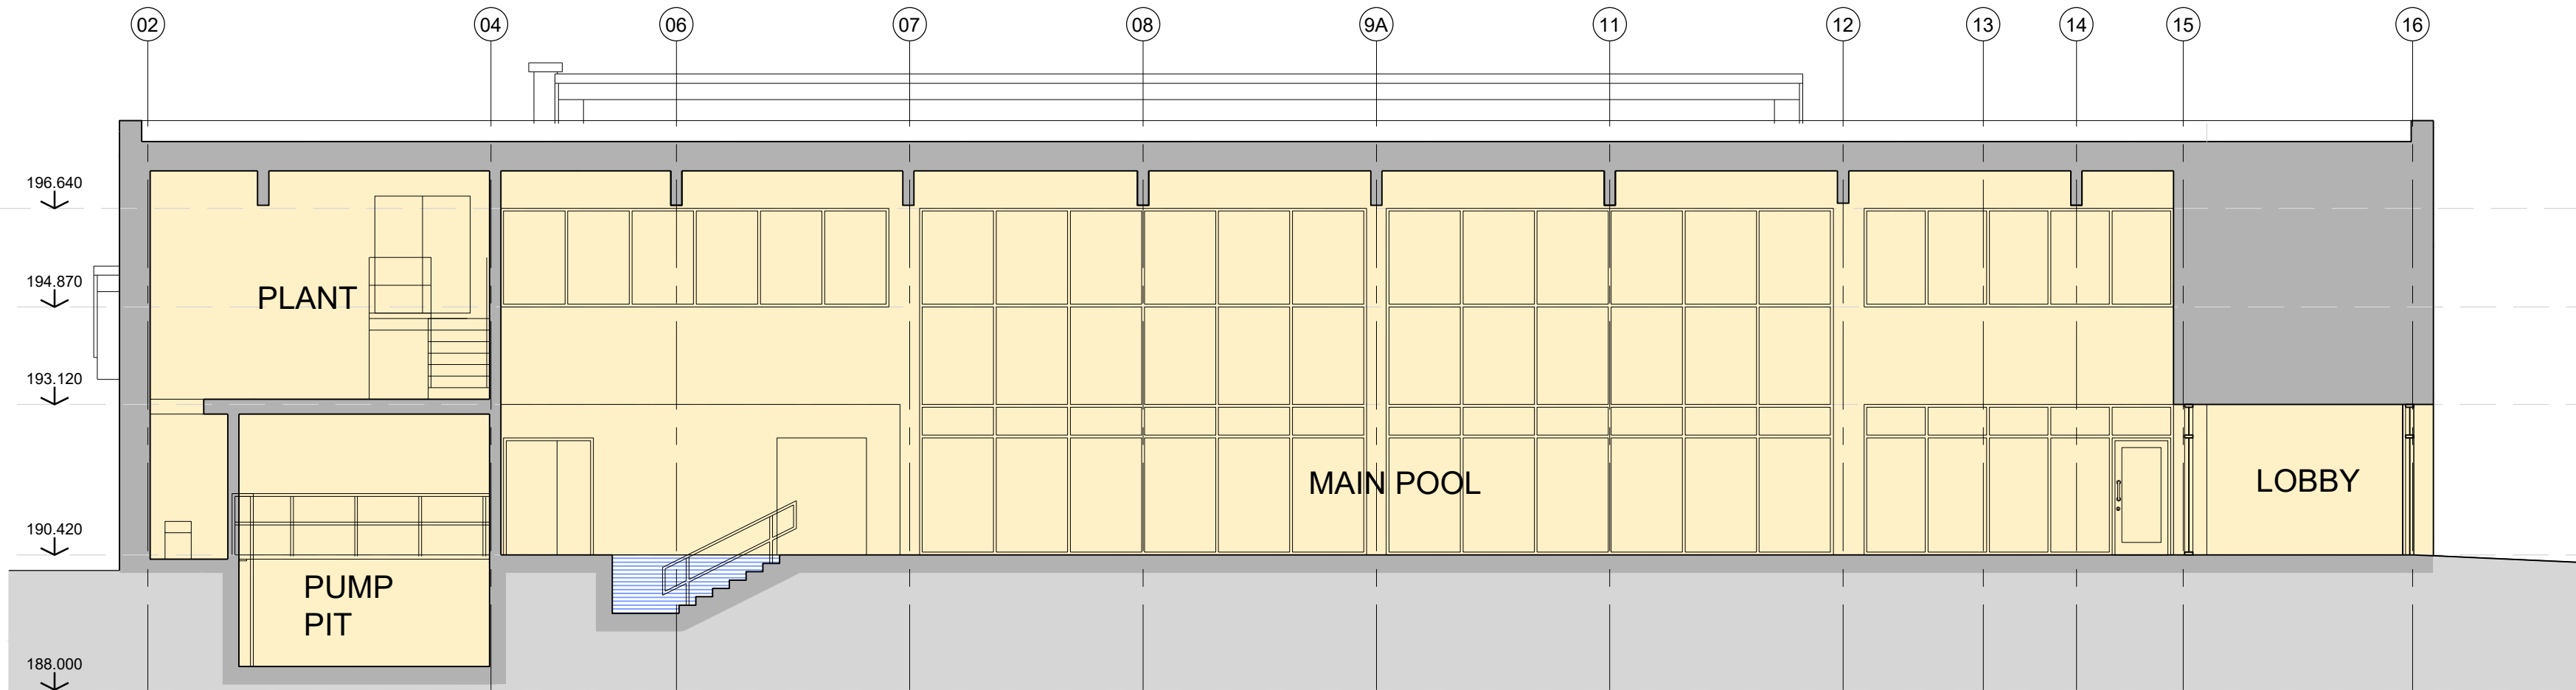

03 SECTION

This line should measure 70mm when printed correctly			
This drawing is the copyright of Roberts Limbrick Ltd and should not be reproduced in whole or in part or used in any manner whatsoever without their written permission.			
Responsibility is not accepted for errors made by others in scaling from this drawing. Use only figured dimensions and report any discrepancies or omissions to the Architect immediately.			
Rev	Date	By	Chk Description
P01	14.06.2023	AM	WIP
P02	22.06.2023	AM	WIP
P03	05.01.2024	AM	Issued for stage 3 approval
P04	15.02.2024	AM	Revisions as clouded
P05	28.03.2024	AM	Proposed levels added

LEGEND:	
	New wall in elevation beyond
	Existing construction in section. Detail to be established from site survey
	New construction in section. Detail to be confirmed
	New pool in section. Detail to be confirmed

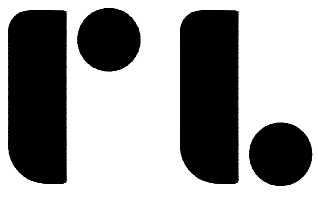

Roberts Limbrick
03333 405 500
mail@robertslimbrick.com
robertslimbrick.com
Registered Office: England No. 06656029

Project Name
Brough Park
Leisure Centre
-

Client Name
Alliance Leisure
-
-

Drawing Title
Proposed Sections
Sheet 1 of 2
-

Scale
1/100 • A1

Project No.
10683

Status
A3

Purpose Of Issue
Issued for Planning

Project	Org	Vol	Level	Form	Role
10683	RL	XX	XX	DR	A

Number
L(0)042

Revision
P05