This line should measure 70mm when printed correctly

This drawing is the copyright of Roberts Limbrick Ltd and should not be reproduced in whole or in part or used in any manner whatsoever without their written permission.

Responsibility is not accepted for errors made by others in scaling from this drawing. Use only figured dimensions and report any discrepancies or omissions to the Architect immediately.

Rev	Date	By	Chk	Description
P01	14.06.2023	AM		WIP
P02	22.06.2023	AM		WIP
P03	05.01.2024	AM		Issued for stage 3 approval
P04	15.02.2024	AM		Revisions as clouded
P05	28.03.2024	AM		Proposed levels addd

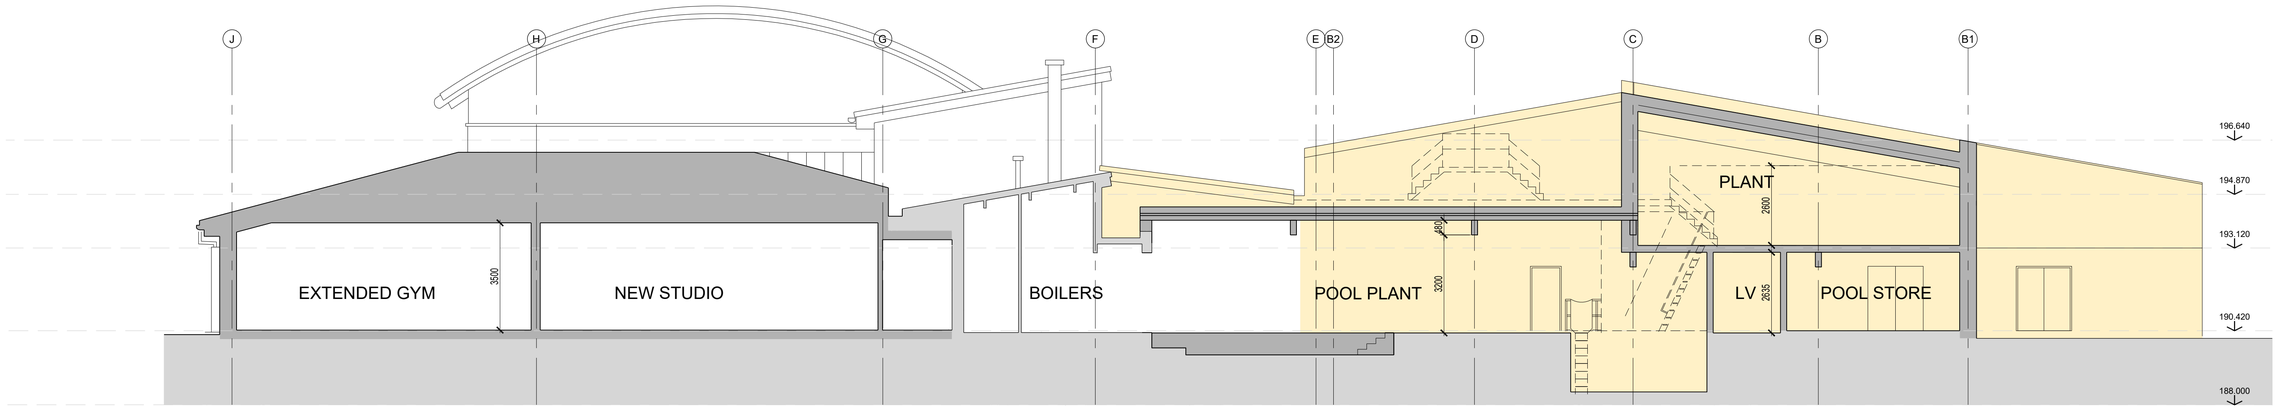

04 SECTION

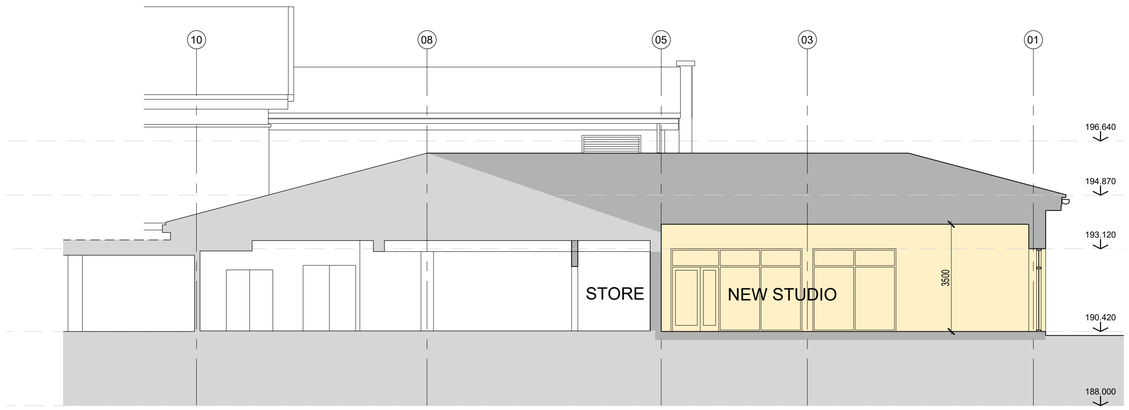

05 SECTION

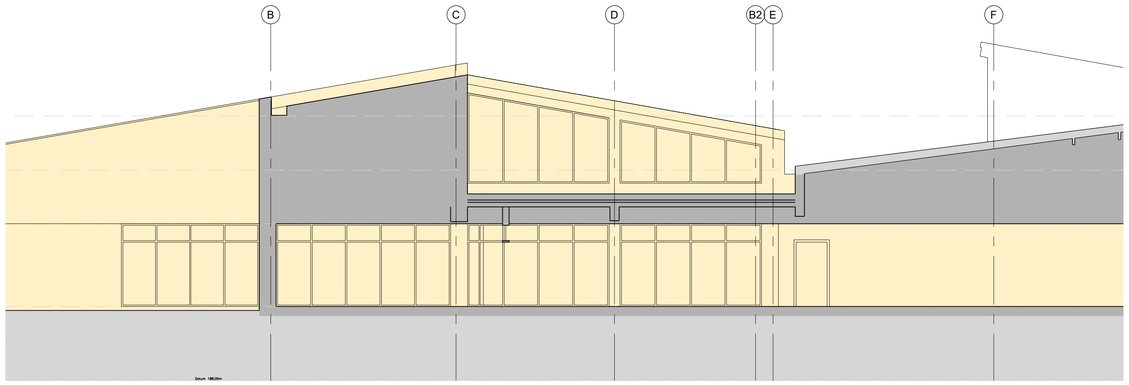

07 SECTION

LEGEND:

- New wall in elevation beyond
- Existing construction in section. Detail to be established from site survey
- New construction in section. Detail to be confirmed
- New pool in section. Detail to be confirmed

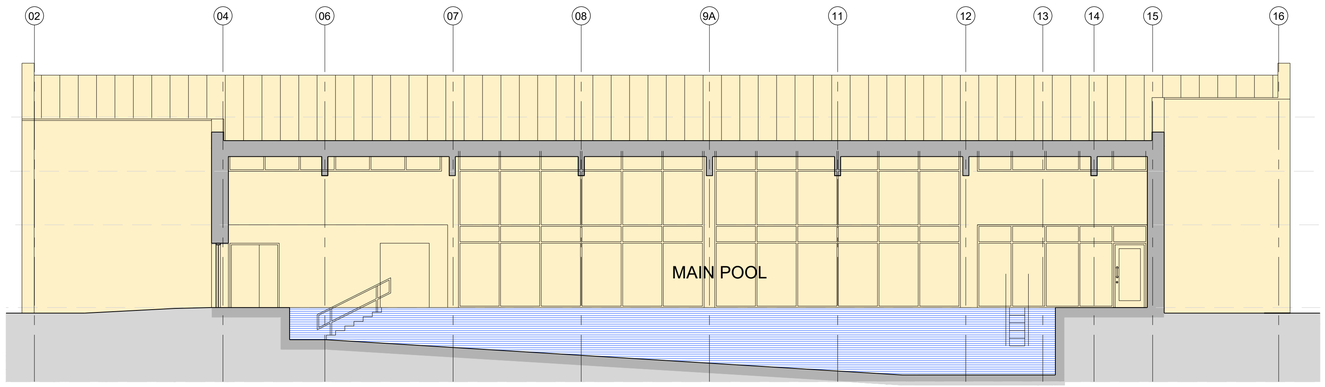

06 SECTION

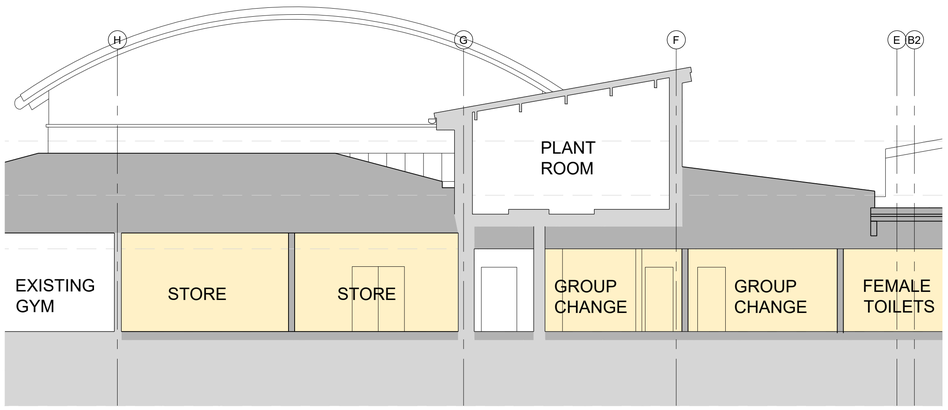

08 SECTION

Roberts Limbrick
03333 405 500
mail@robertslimbrick.com
robertslimbrick.com
Registered Office: England No. 08658029

Project Name
Brough Park
Leisure Centre
-

Client Name
Alliance Leisure
-
-

Drawing Title
Proposed Sections
Sheet 2 of 2
-

Scale	Project No.
1/100 • A1	10683

Status	Purpose Of Issue
A3	Issued for Planning

Project	Org	Vol	Level	Form	Role
10683 •	RL •	XX •	XX •	DR •	A

Number	Revision
L(0)043	P05