



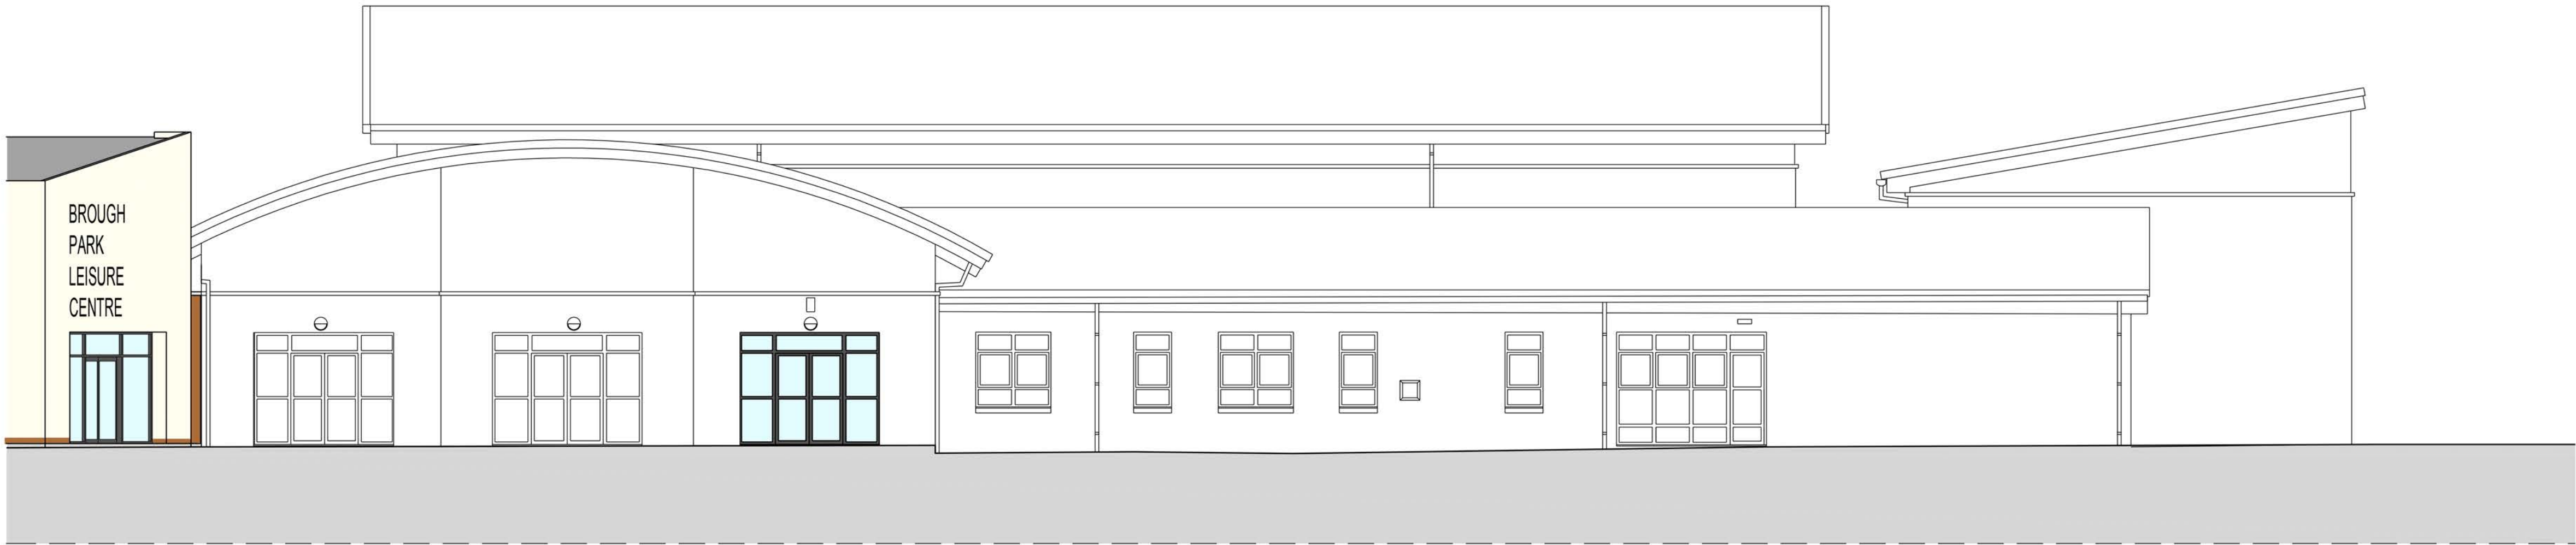

ELEVATION A

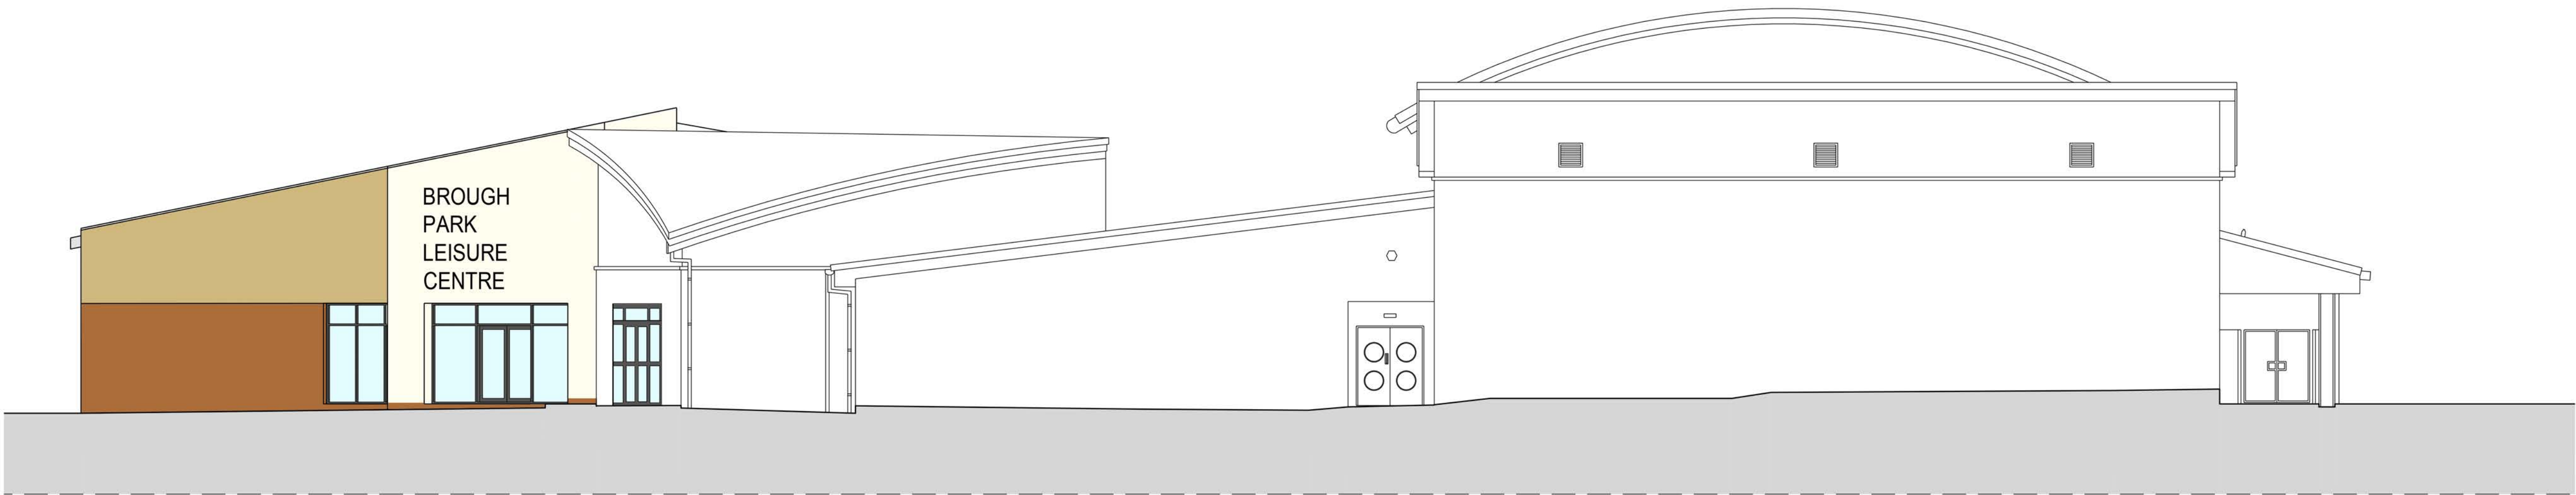

ELEVATION B




ELEVATION C

LEGEND:

- New external wall with rendered finish
- New external wall with facing brickwork finish
- New external wall with timber cladding finish
- New roof construction with standing seam finish

SCALE 1:100

0 5m

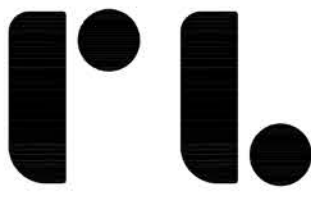

Roberts Limbrick

03333 405 500
mail@robertslimbrick.com
robertslimbrick.com

Registered Office: England No. 06658029

Project Name

Brough Park
Leisure Centre
-

Client Name

Alliance Leisure
-
-

Drawing Title

Proposed Elevations (Coloured)
Sheet 1 of 2
-

Scale

1/100 • A1

Project No.

10683

Status

A3

Purpose Of Issue

Issued for Planning

Project	Org	Vol	Level	Form	Role
10683	RL	XX	XX	DR	A

Number

L(0)045

Revision

P01