


ASHBOURNE ROAD


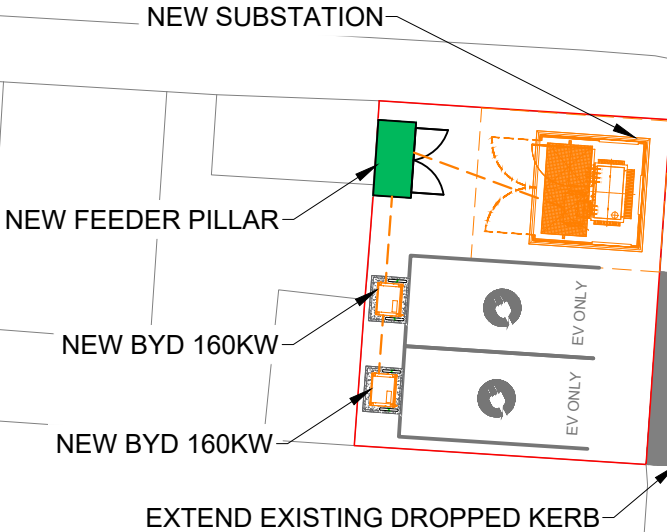


LEGEND

- BYD 120KW EV CHARGING UNIT
- BYD 160KW EV CHARGING UNIT
- POST WITH ANPR CAMERA
- LAMP POST WITH LUMINARY
- HOOPED BARRIER PROTECTION
- EVCP SIGN POST
- FEEDER PILLAR
- POST LOCKER
- EV CHARGING WALK WAY
- EV CHARGING BAY
- SUBSTATION

- Notes:
- No Site Survey Undertaken
 - Drawings Prepared via desktop exercise - Existing Service Locations are Approximations

SITE LOCATION PLAN - 1:1250

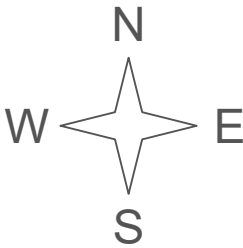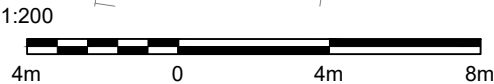

REV	DATE	BY	DESCRIPTION	CHK	APD
B	21/03/24	MM	Changed scale to 1:200 and 1:50		
A	15/03/24	MM	Issued For Approval		

ZEST

Zest Eco Ltd, Bond House, The Bourse,
Boar Lane, Leeds, LS1 5EN
web-Zest.uk.com email-operations@zest.uk.com

CLIENT
—

DESIGN
ZEST

SCALE 1: 200	DATE MAR'24	DRAWN MM	CHECKED	APPROVED	SHT A3
-----------------	----------------	-------------	---------	----------	-----------

DRAWING No.
ZST-0000-03

PROJECT
WOOD STREET, LEEK
ST13 5AT

TITLE
PROPOSED LAYOUT