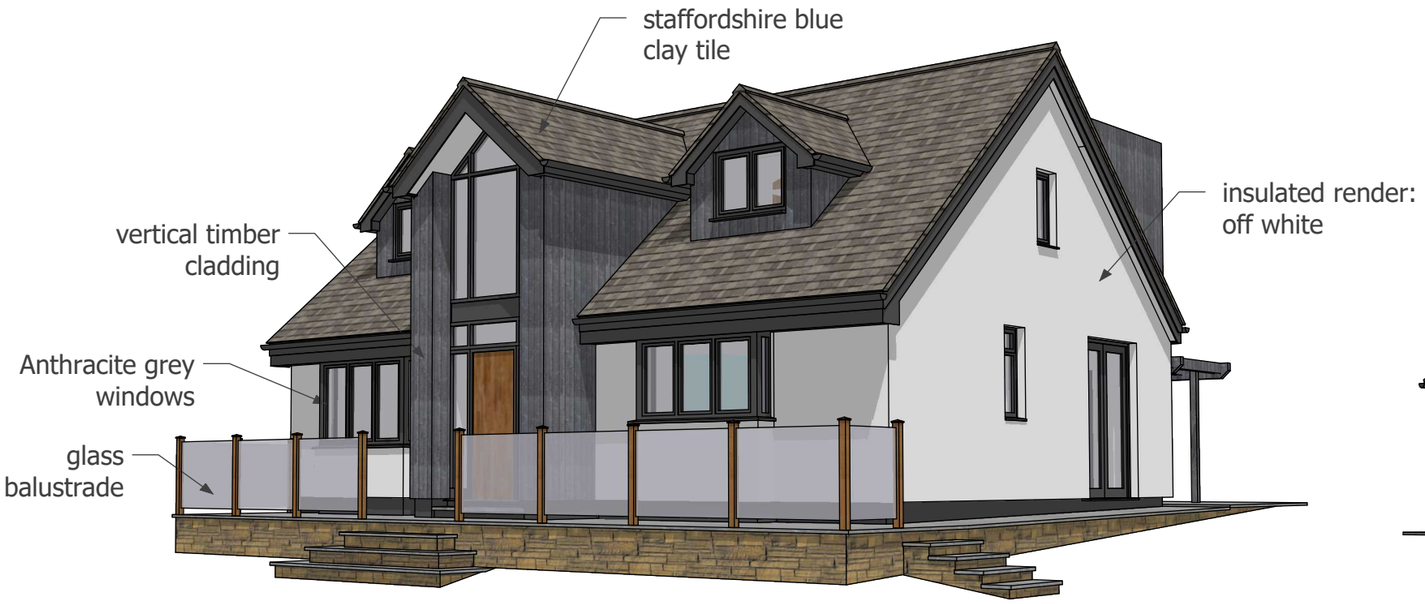

Front Elevation from SW

Front Elevation from NW

Rear Elevation from NE

Rear Elevation from SW

job	Billy's Croft, Rushton Spencer Extensions and Alterations			
title	External Images as Proposed			
date	scale	drawn by	dwg. no.	rev.
01.03.24	NTS	RA	BC-3D-01	.

Ian Ankers architecture
Building and Design Consultants
Ryecroft Farm, Rushton Spencer, Macclesfield, SK11 0RP
t 01260 546944
e ross@ianankers.co.uk
w www.ianankers.co.uk