


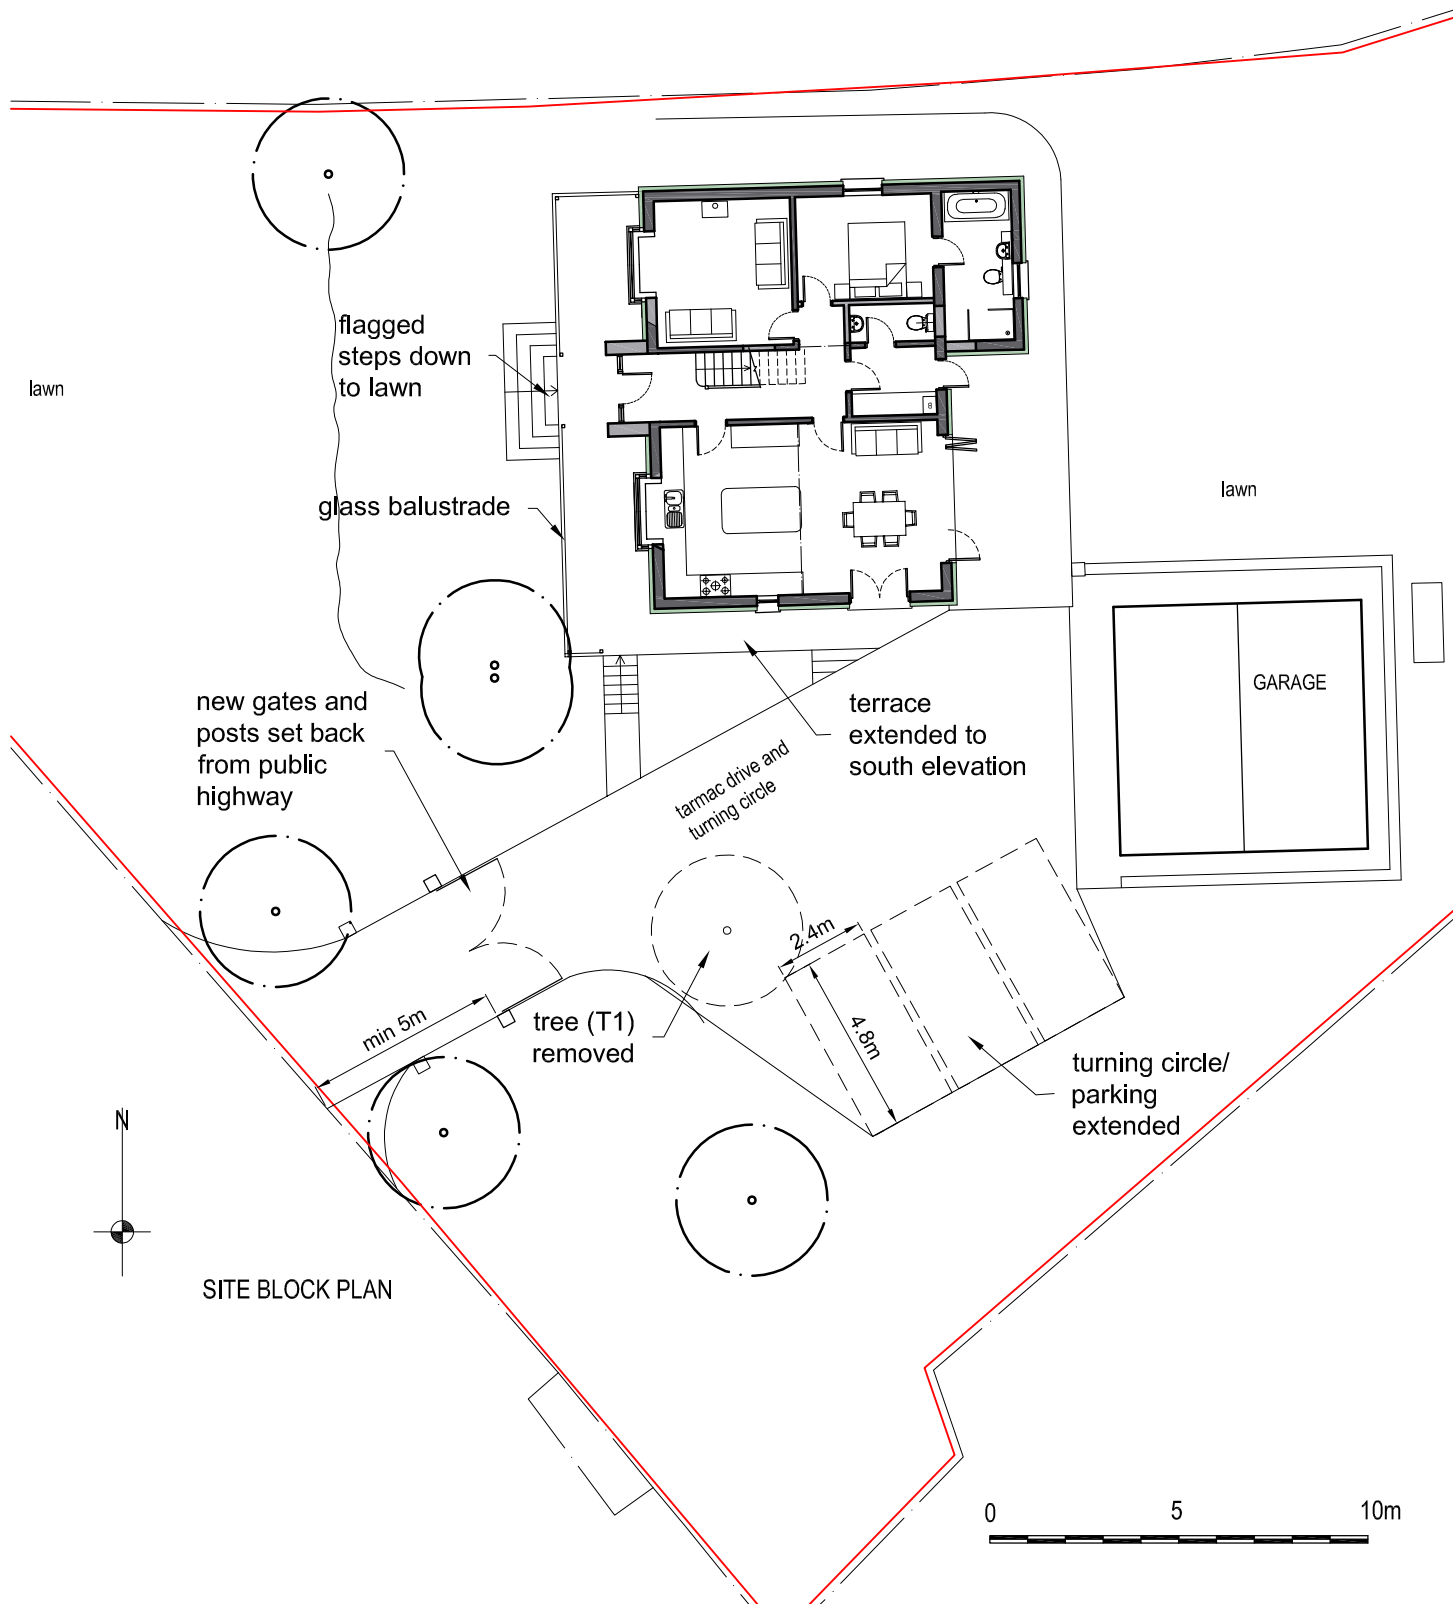

job **Billy's Croft, Rushton Spencer
Extensions and Alterations**

title **Sketch Scheme (Site)**


date 11.03.24 scale 1/200 @ A4

drawn by RA

dwg. no. BC-09

rev. .

Revisions

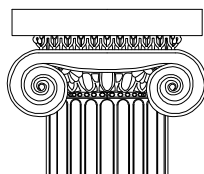

Ian Ankers architecture

Building and Design Consultants

Ryecroft Farm, Rushton Spencer, Macclesfield, SK11 0RP

t 01260 546944

e ross@ianankers.co.uk

w www.ianankers.co.uk