



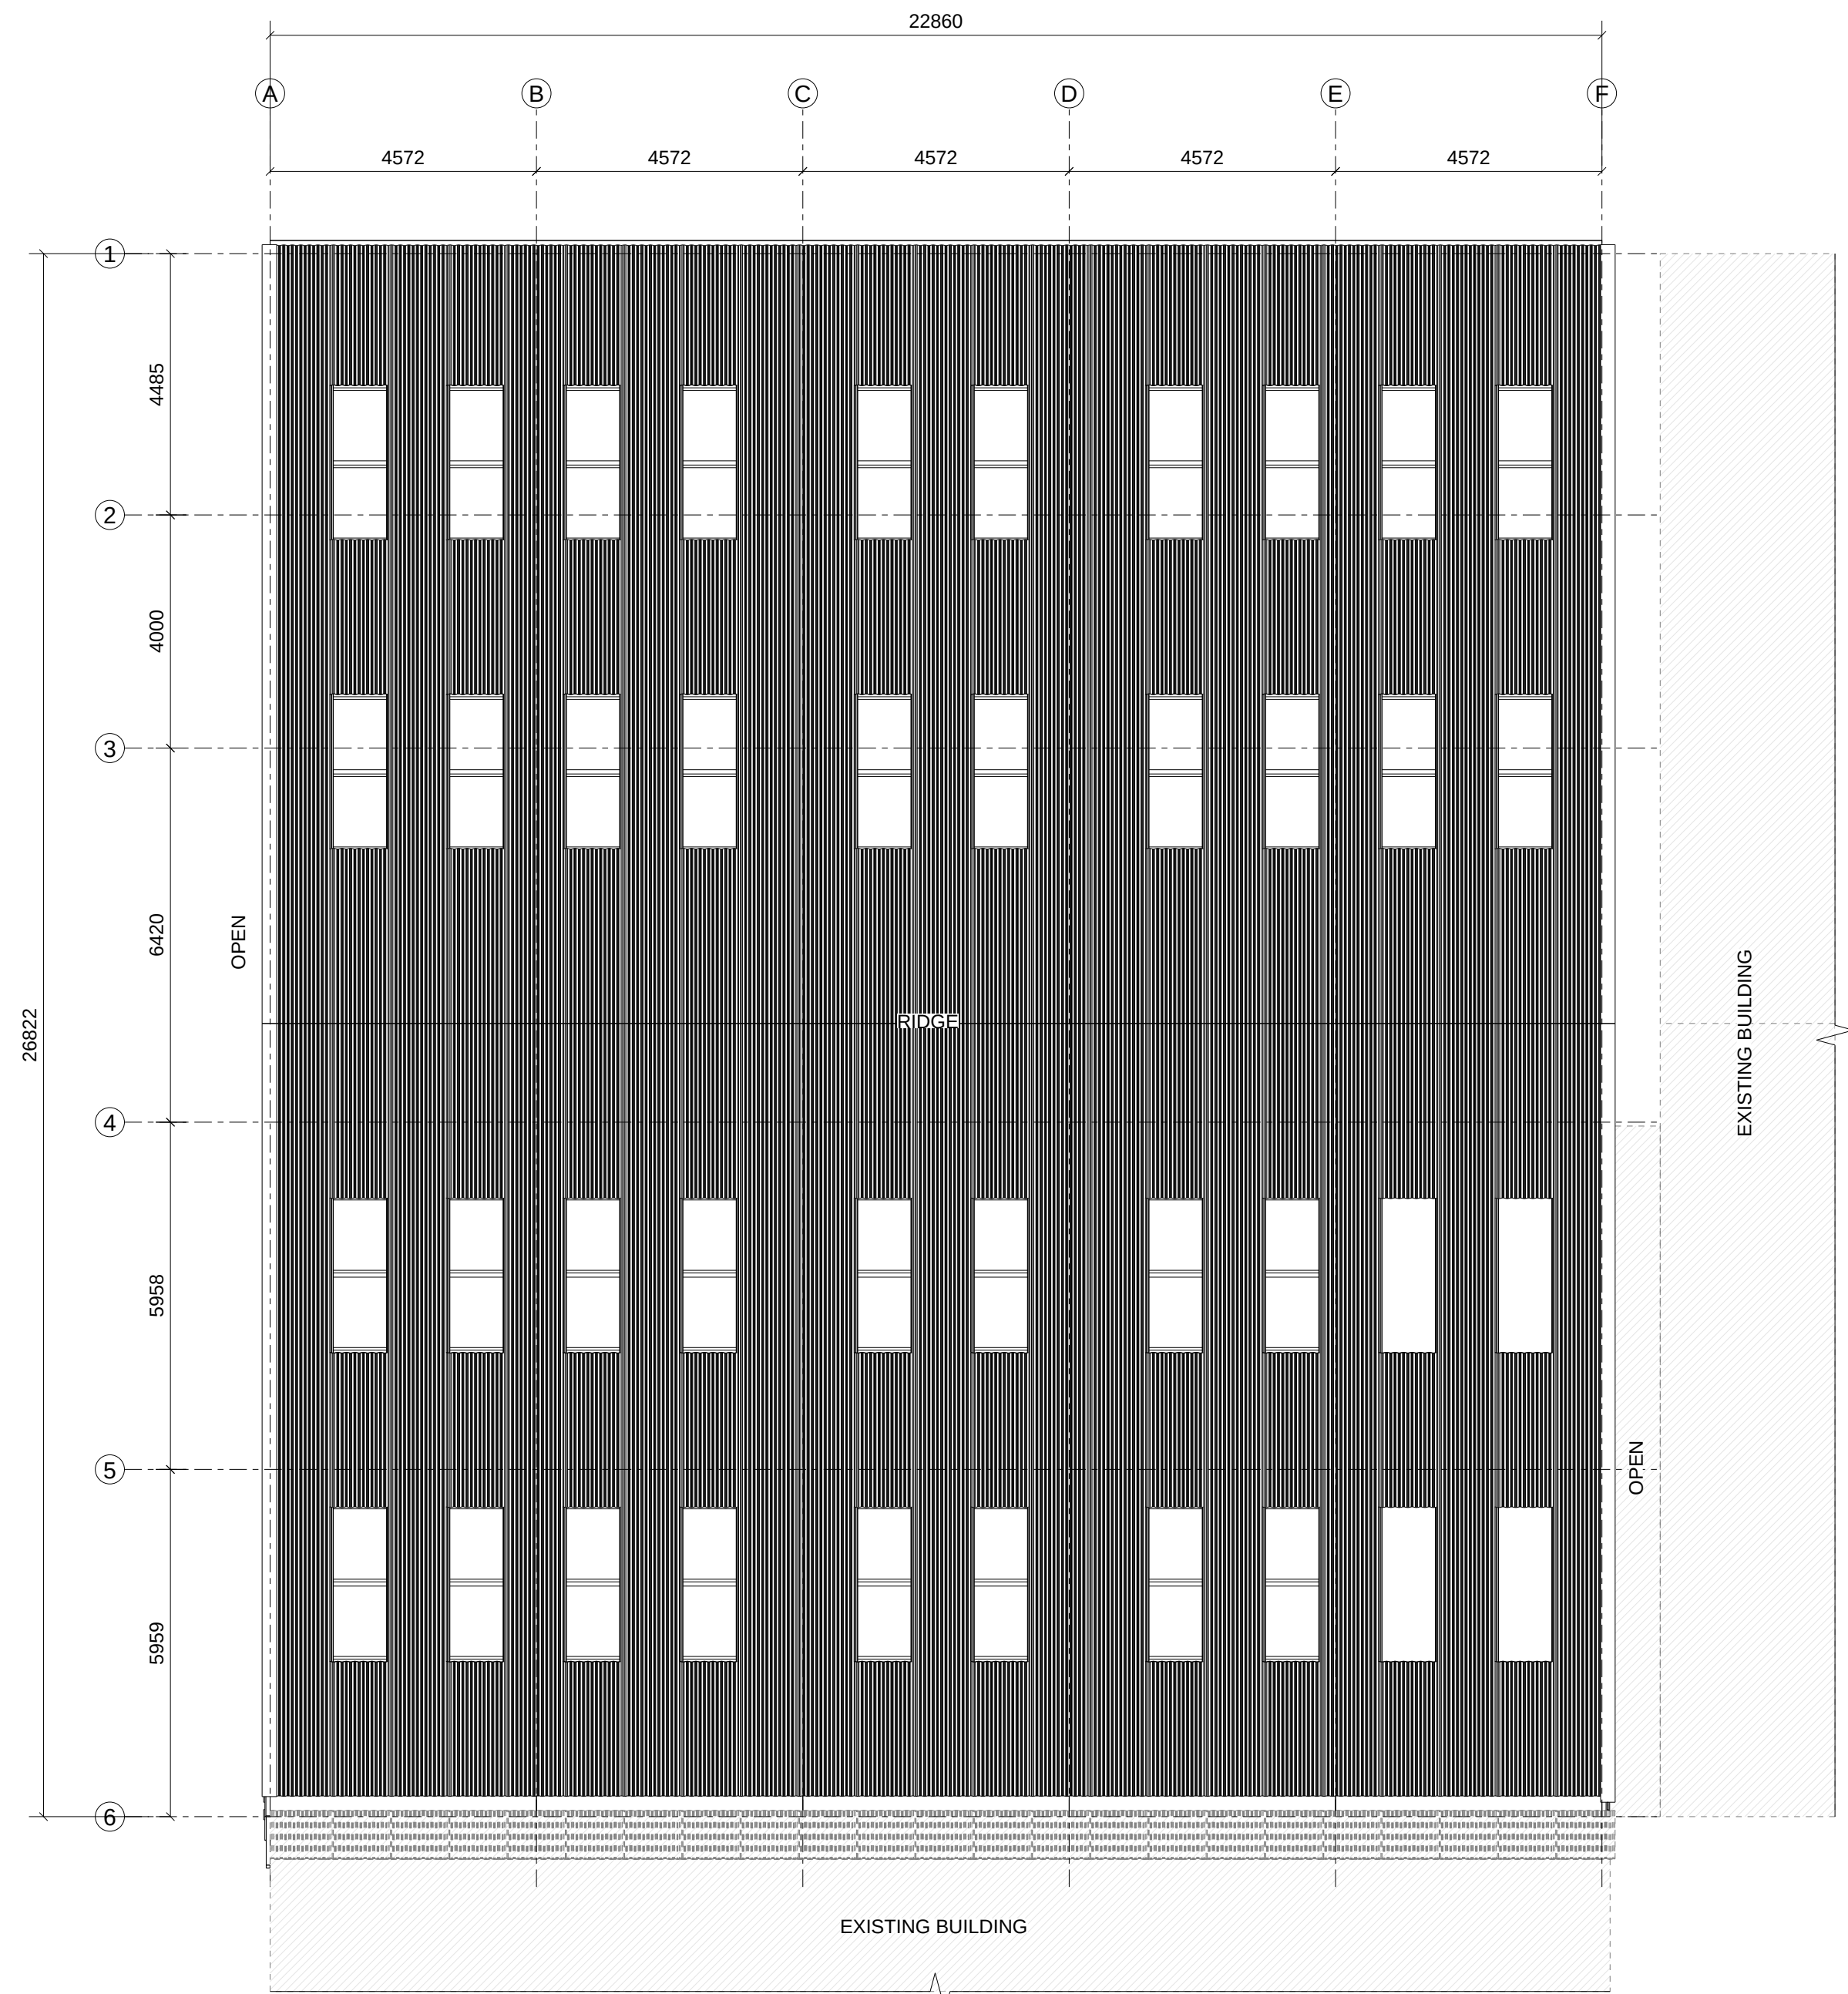


PLAN NTS

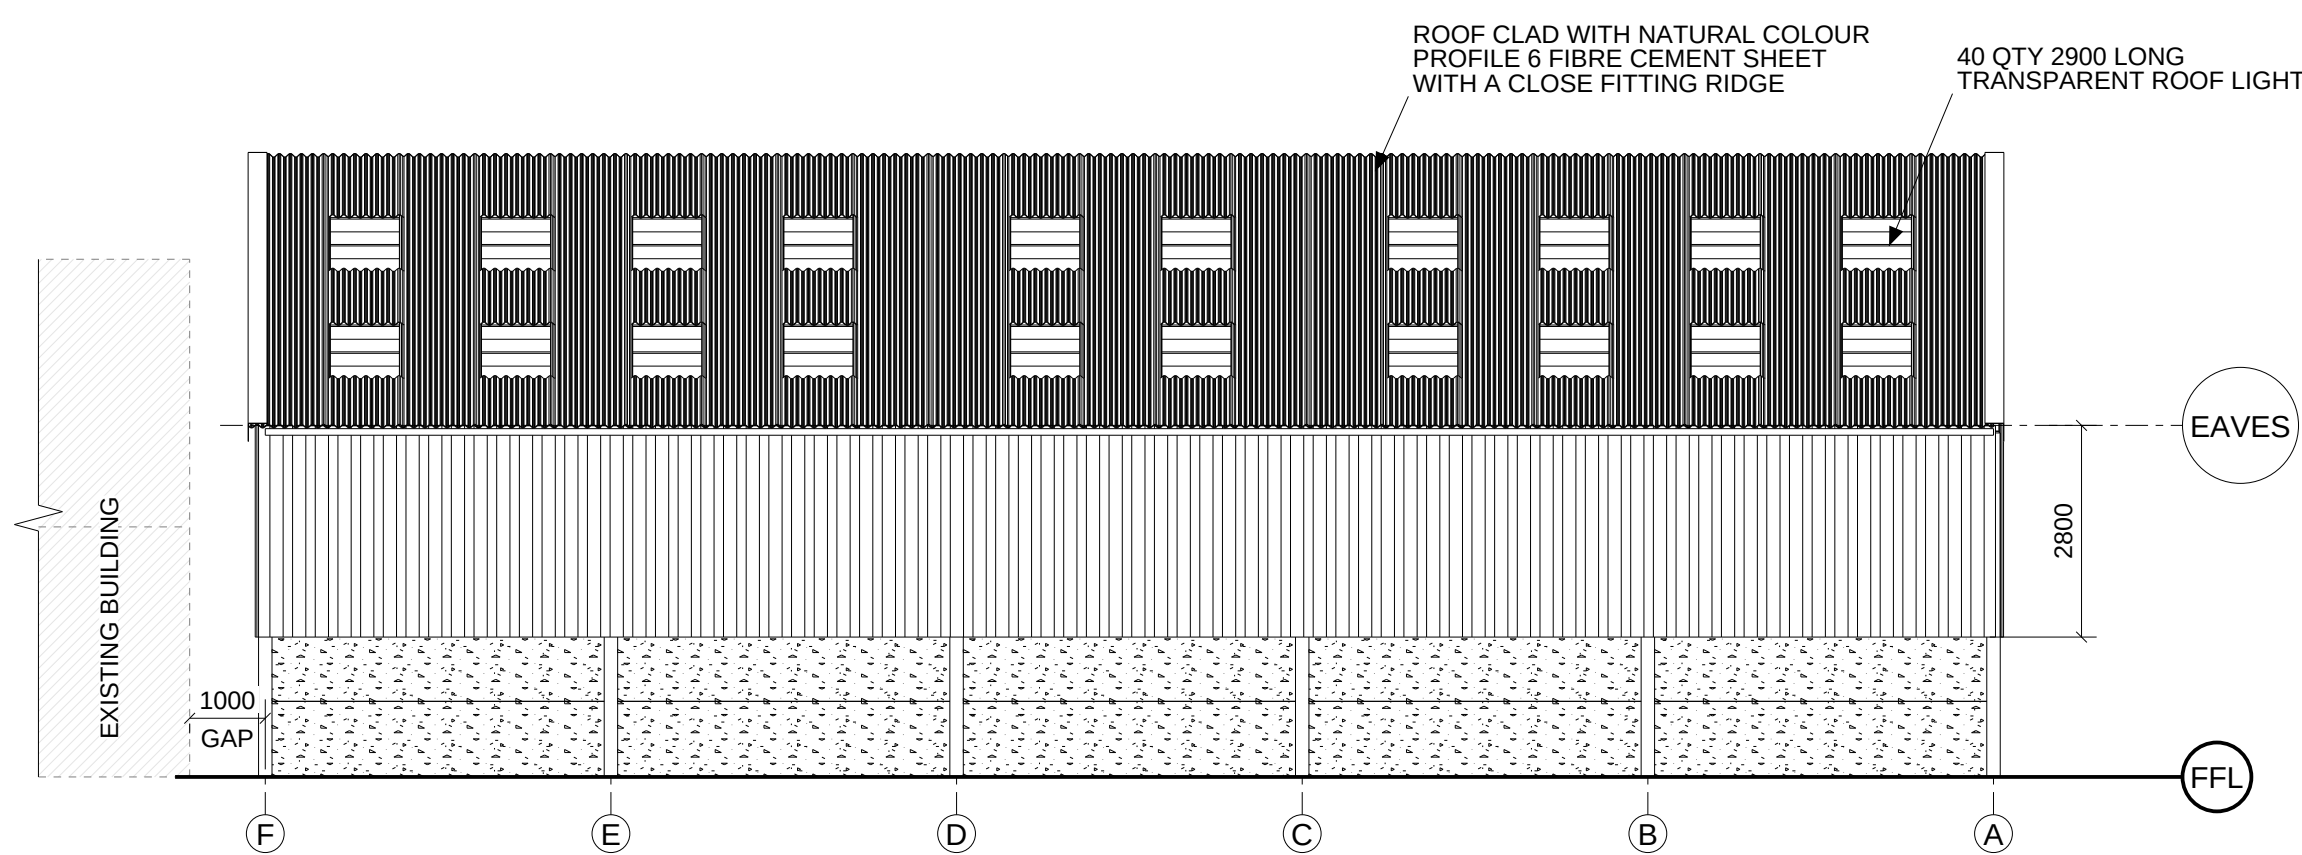


SIDE ELEVATION 1


STEELWORK TO BE HOT DIP GALVANISED

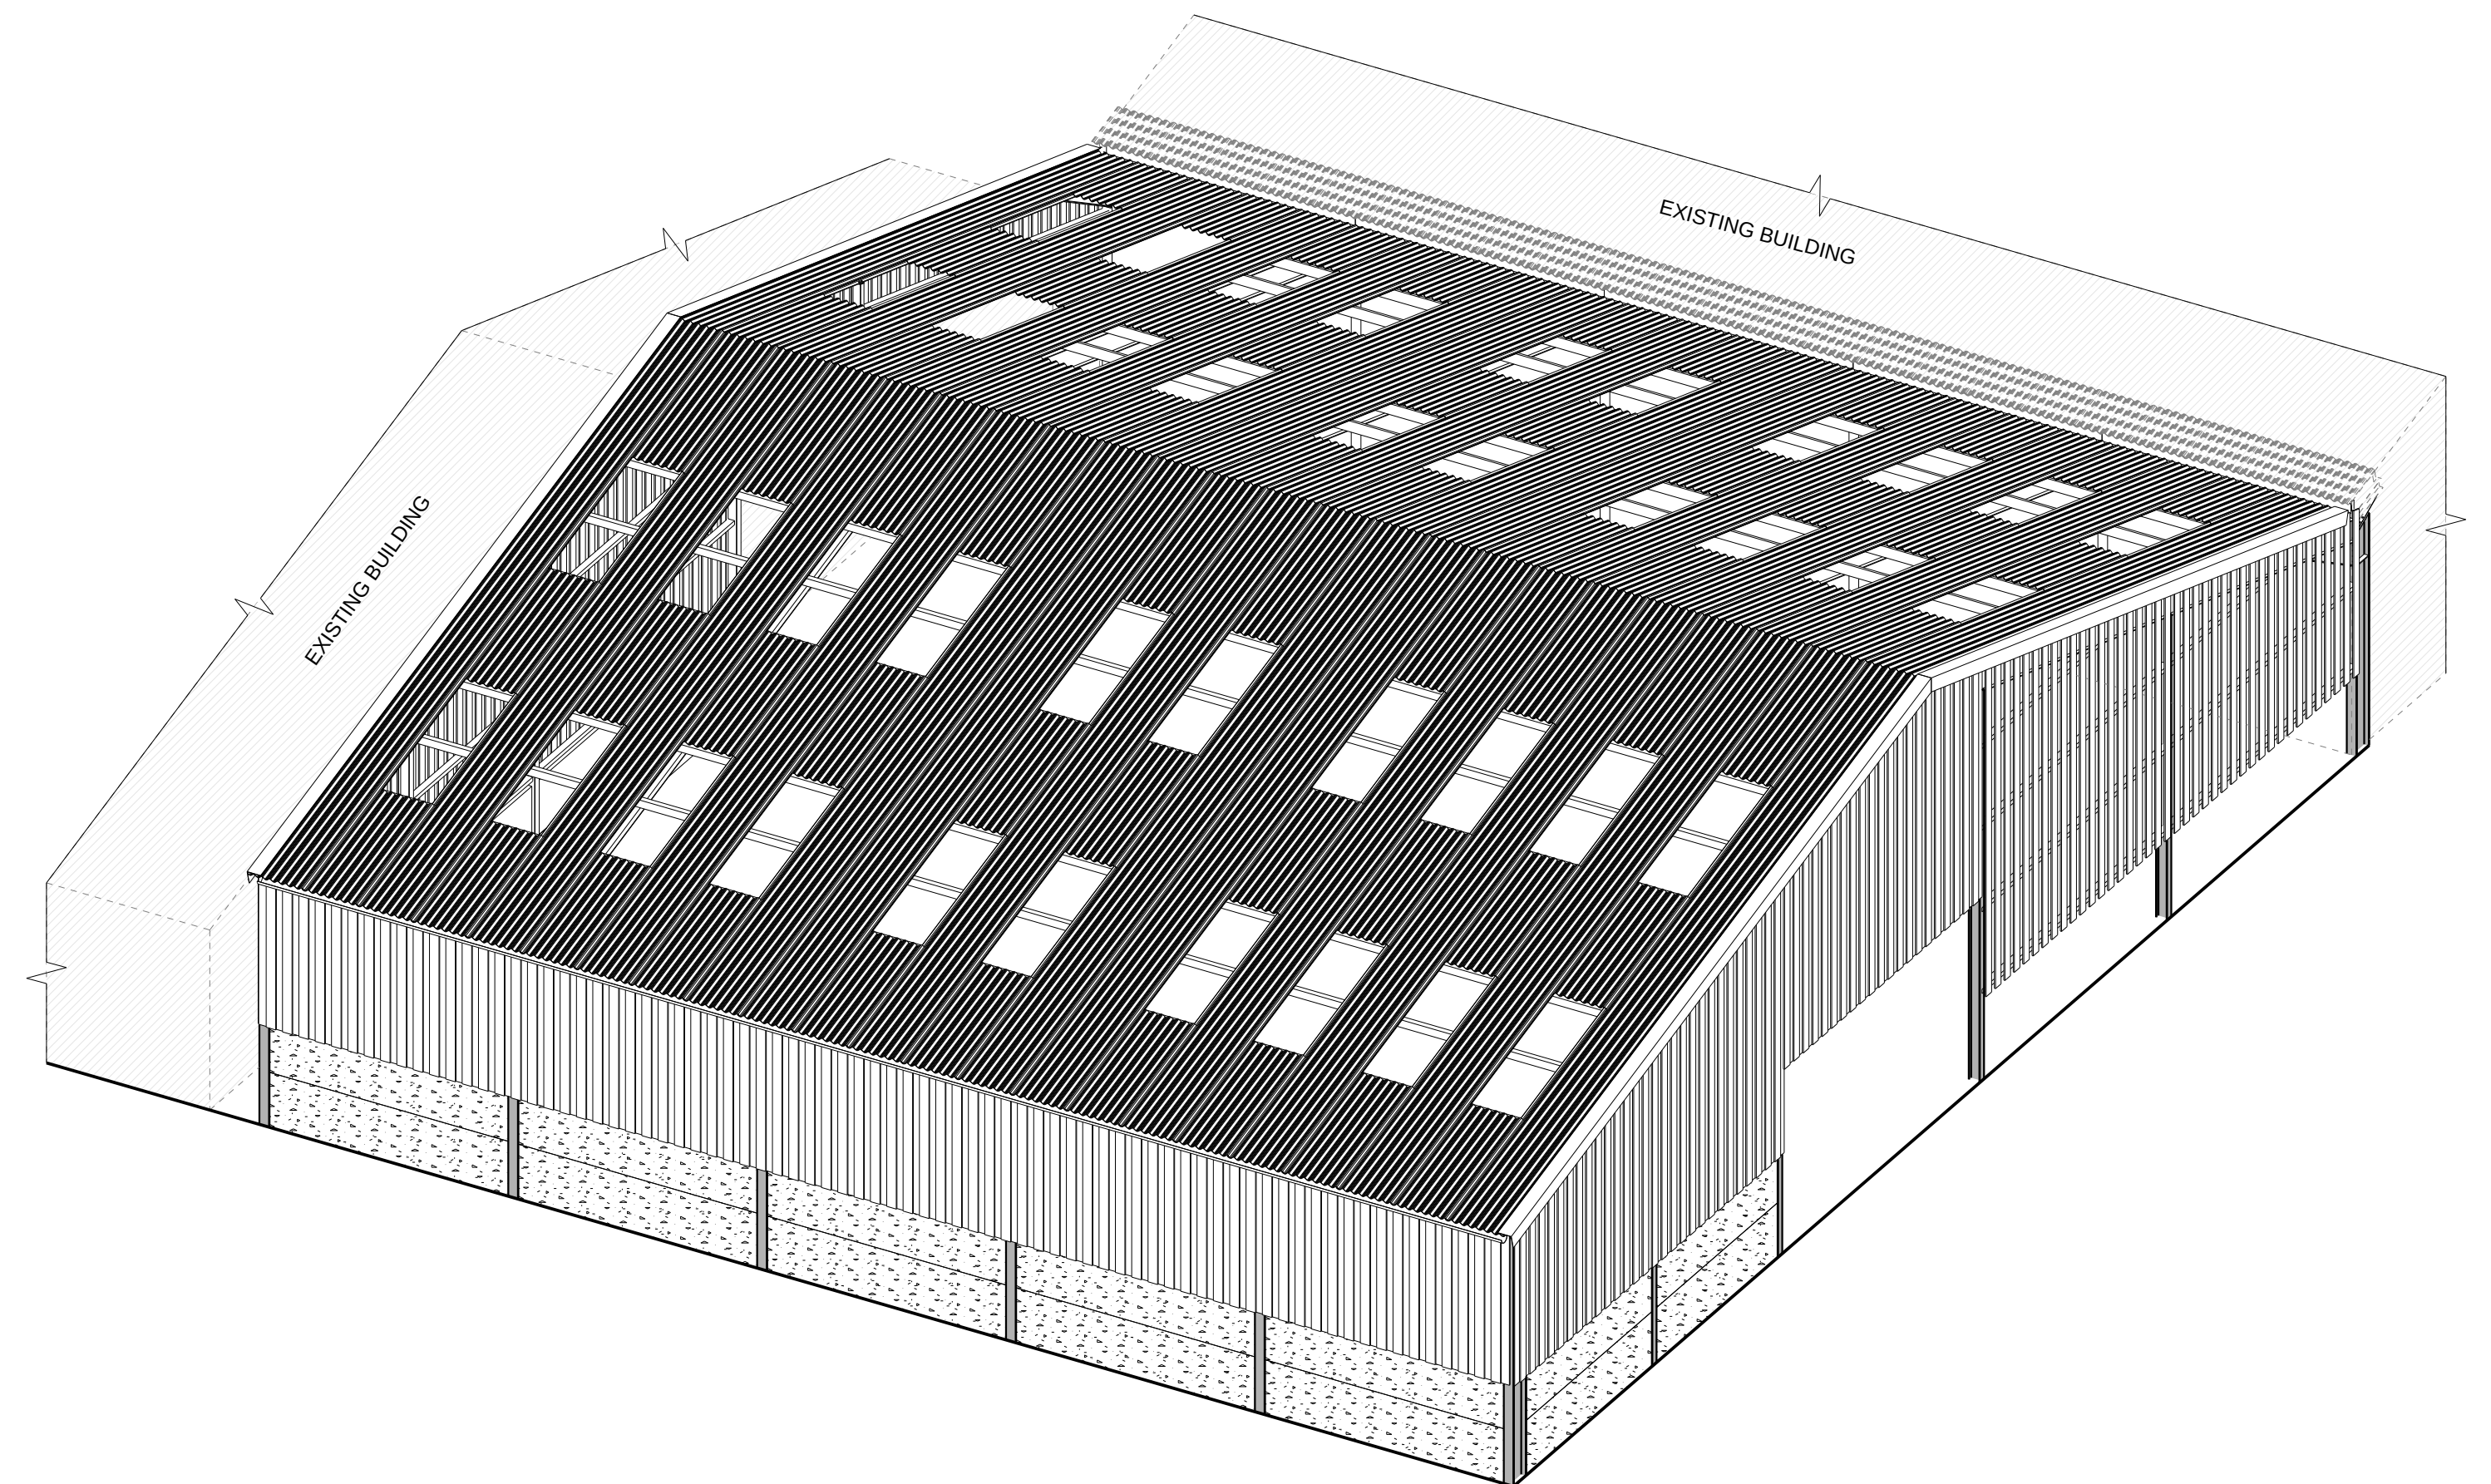

3D NTS

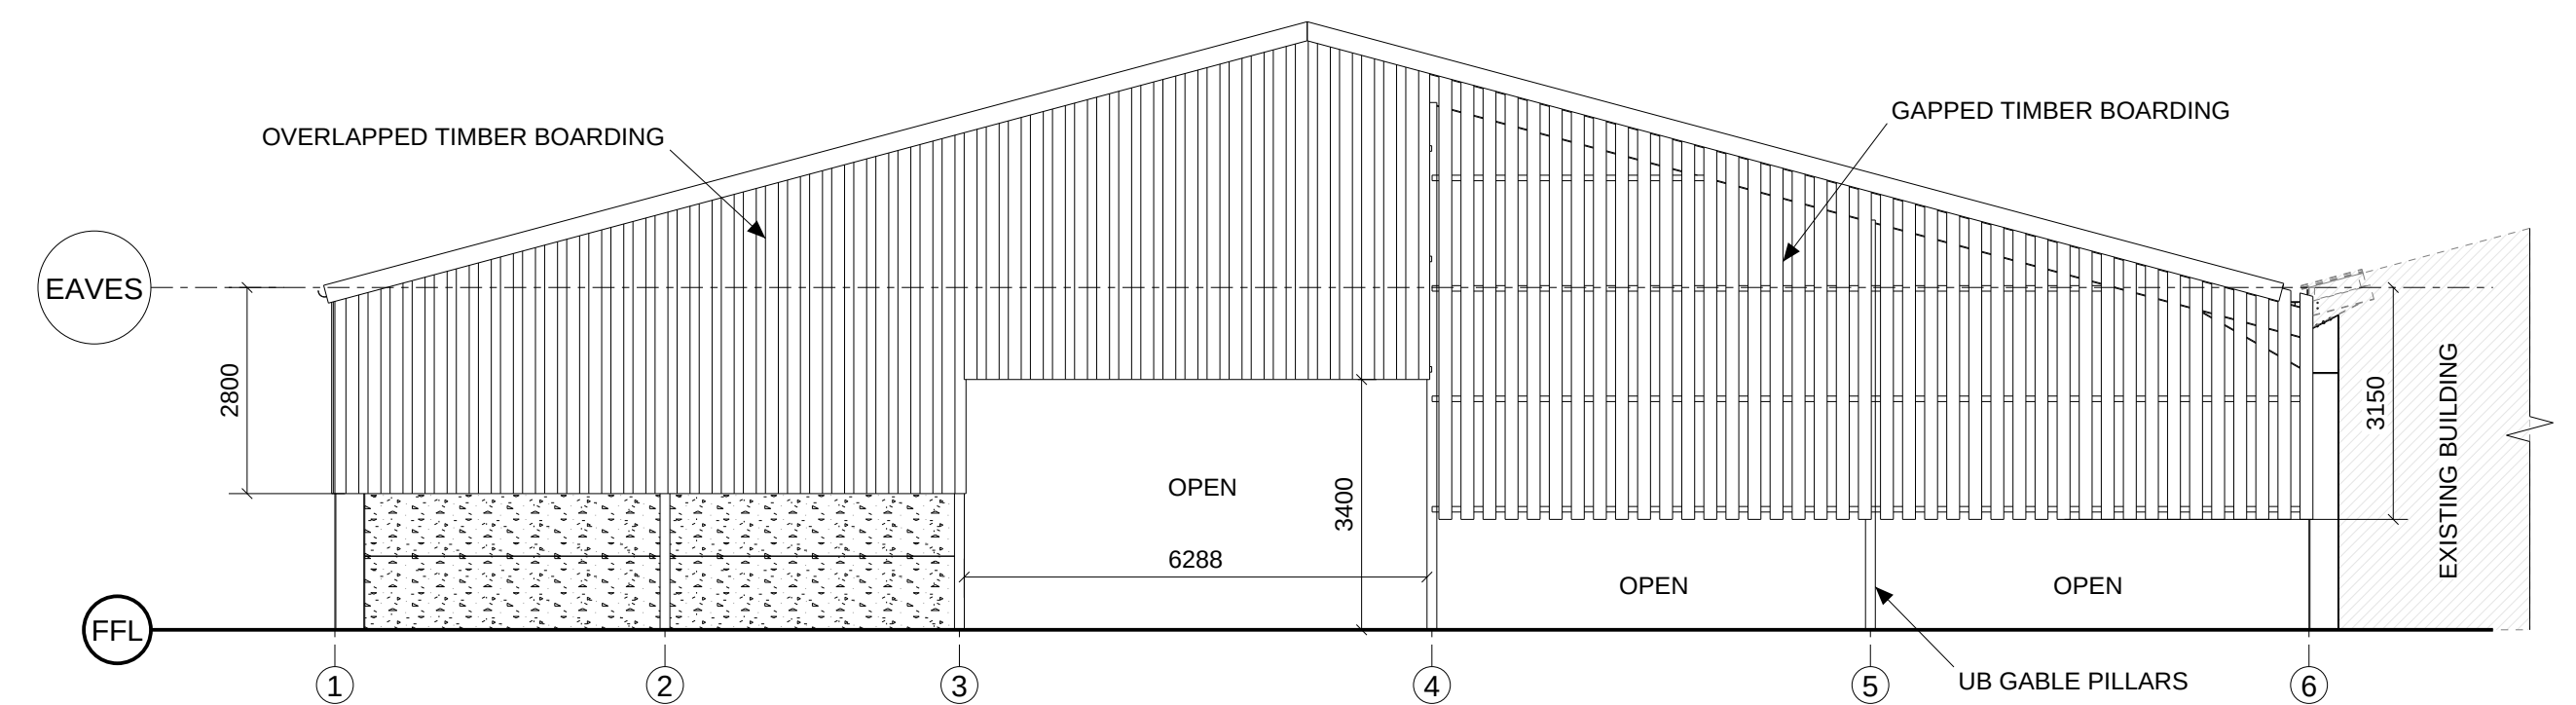

END ELEVATION A

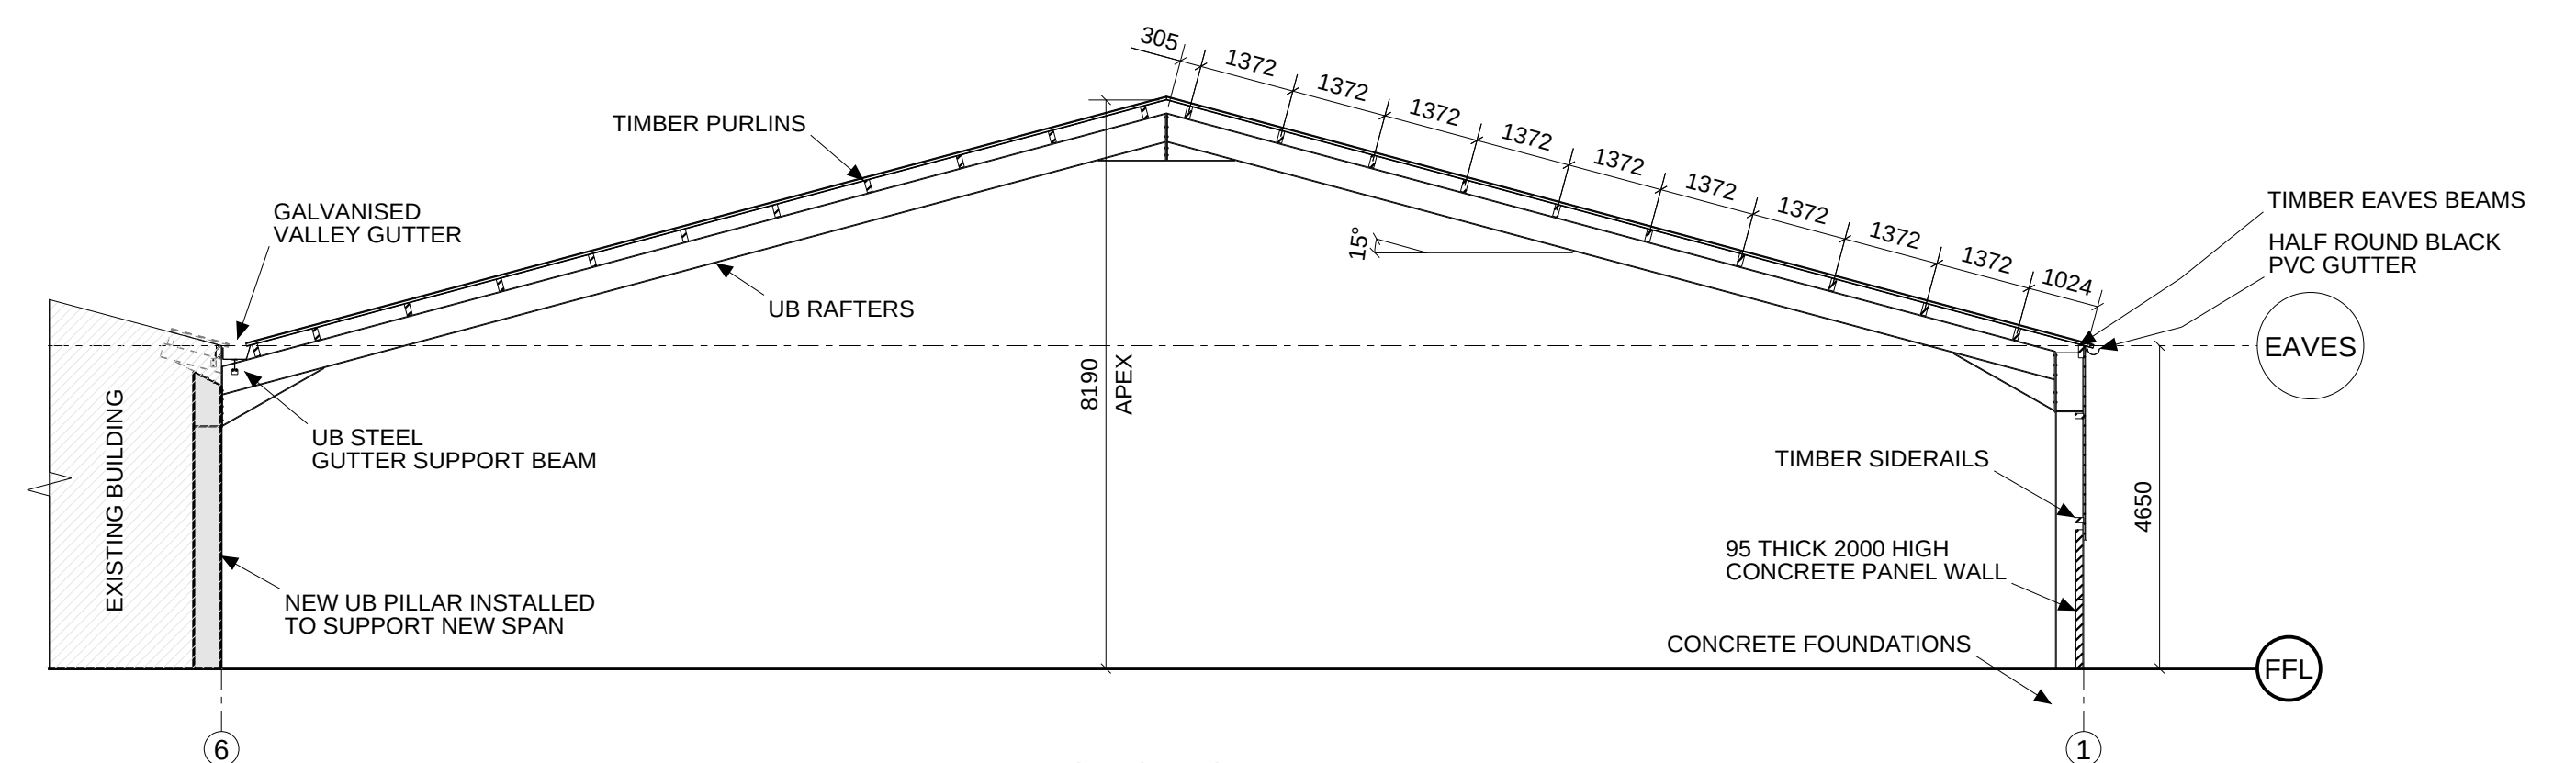

SECTION

Scale	1:100	 Mill Lane Works Roston, Ashbourne DE6 2EE. Telephone: 01335 324302 Fax: 01335 324568 Email: info@devilleandlear.co.uk De Ville & Lear Ltd CONSTRUCTIONAL ENGINEERS	ELEVATIONS OF SIDE EXTENSION BUILDING FOR MR BRITTLEBANK		Revision	Date	Drawing No. [1]	
	Drawn		Z.V					
	Date		28.03.2024	TEAN LEYS FARM, LEIGH, STOKE-ON-TRENT, ST10 4NS				