



This drawing is subject to Copyright & must not be copied or reproduced without consent. Figured dimensions only are to be taken from this drawing.
All contractors must visit the site and be responsible for taking and checking all dimensions relative to their work prior to the commencement on site.
Any errors are to be reported to Mode Architects Ltd.

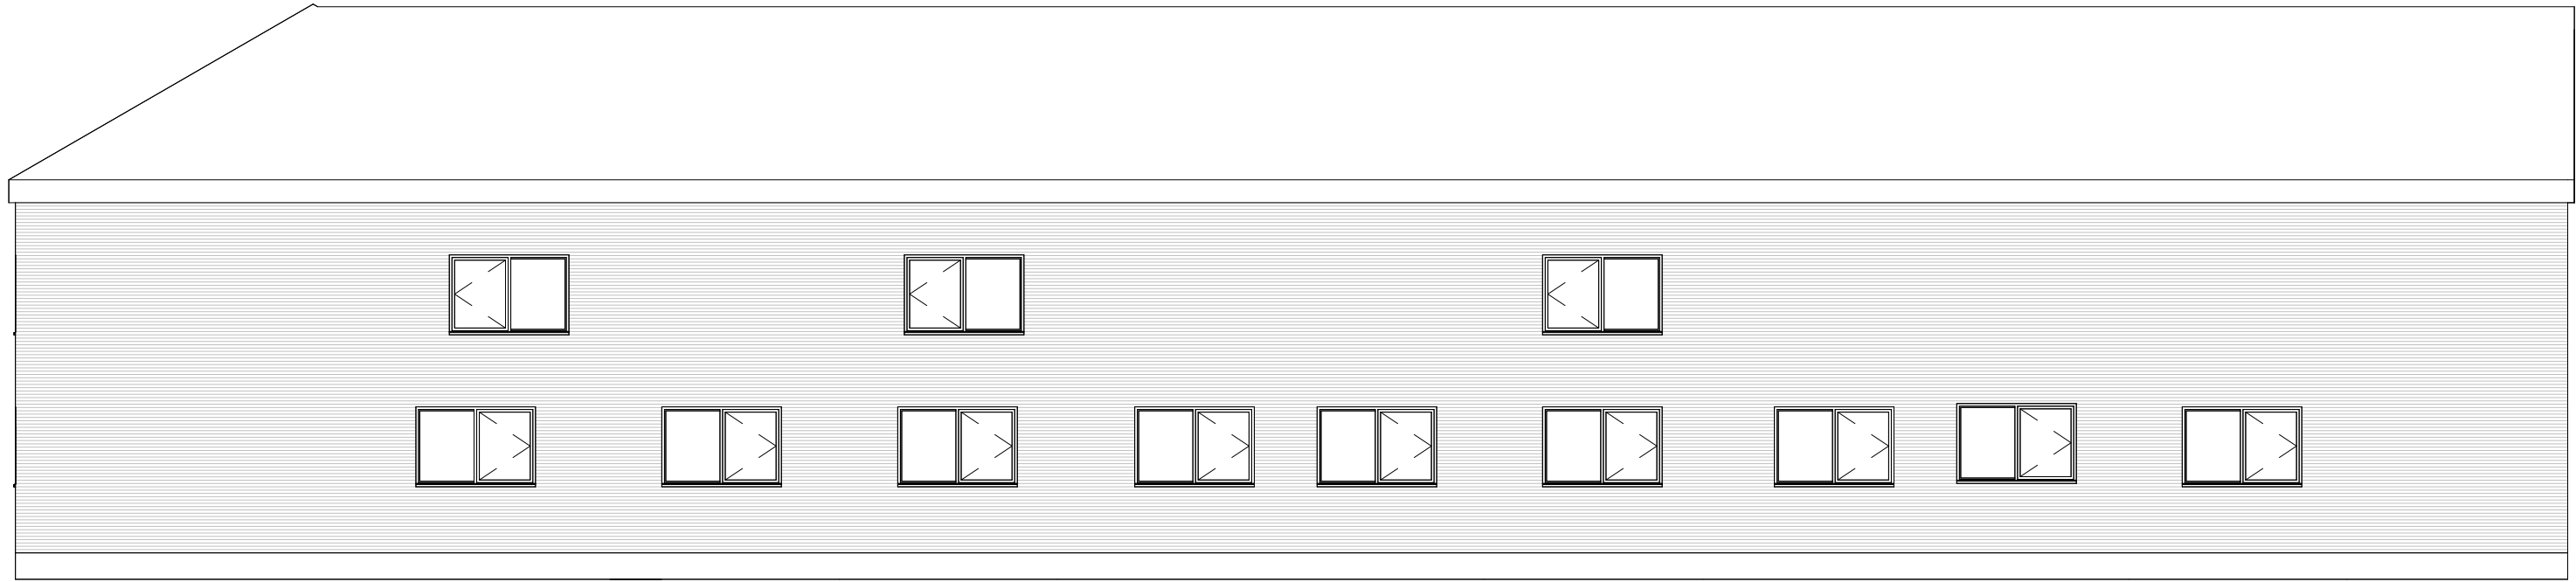


1 North
1 : 100



2 West
1 : 100

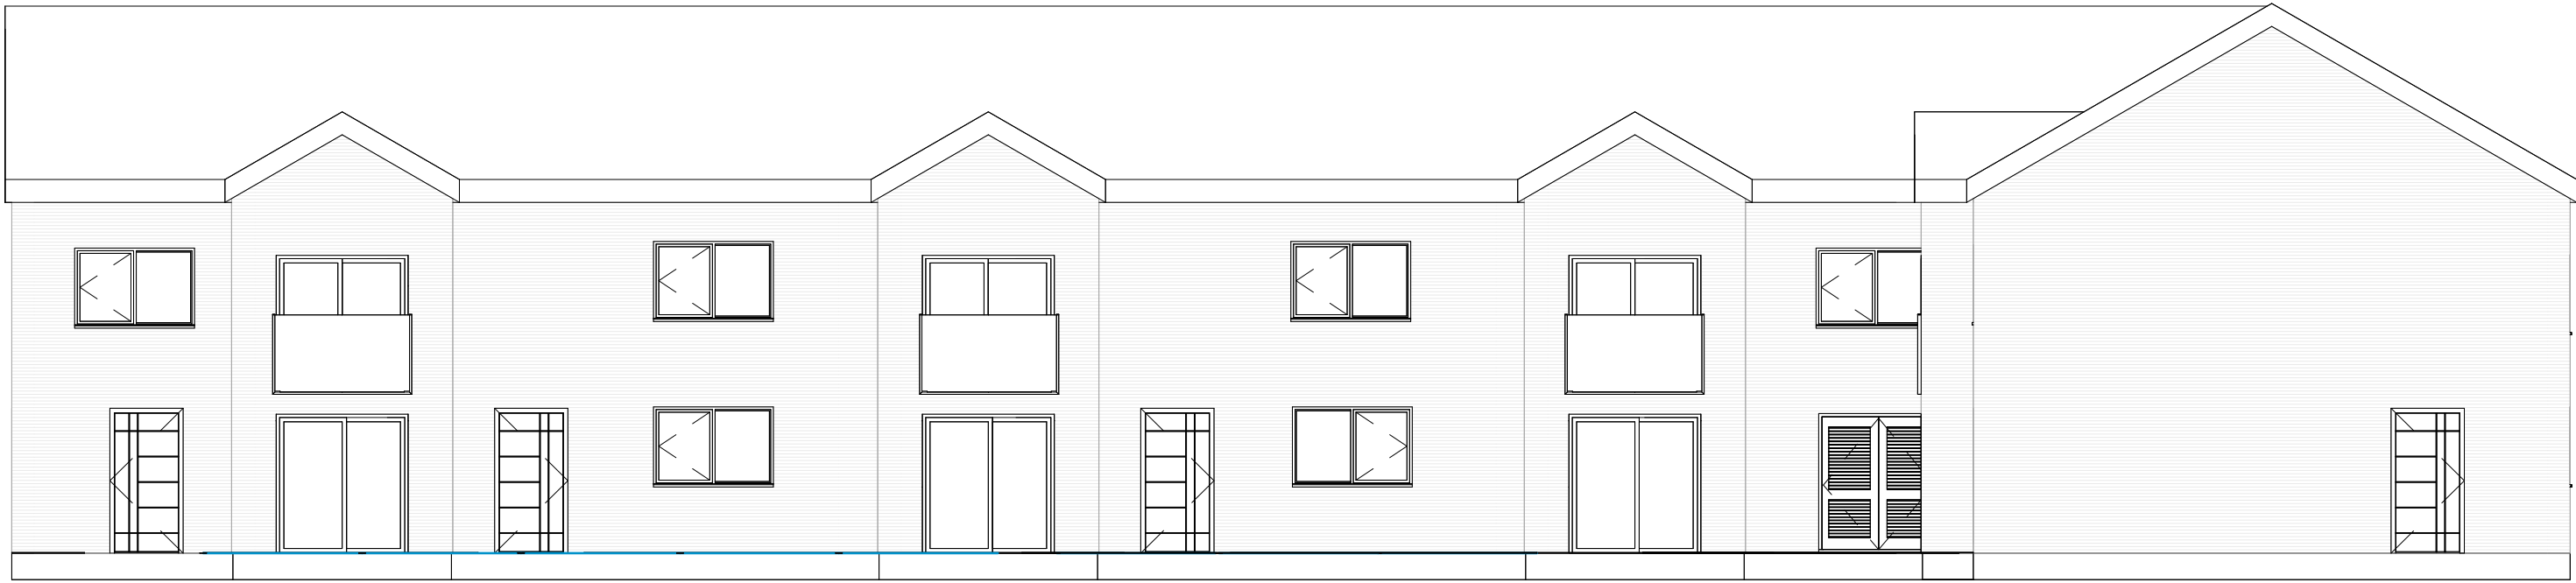

3 South
1 : 100

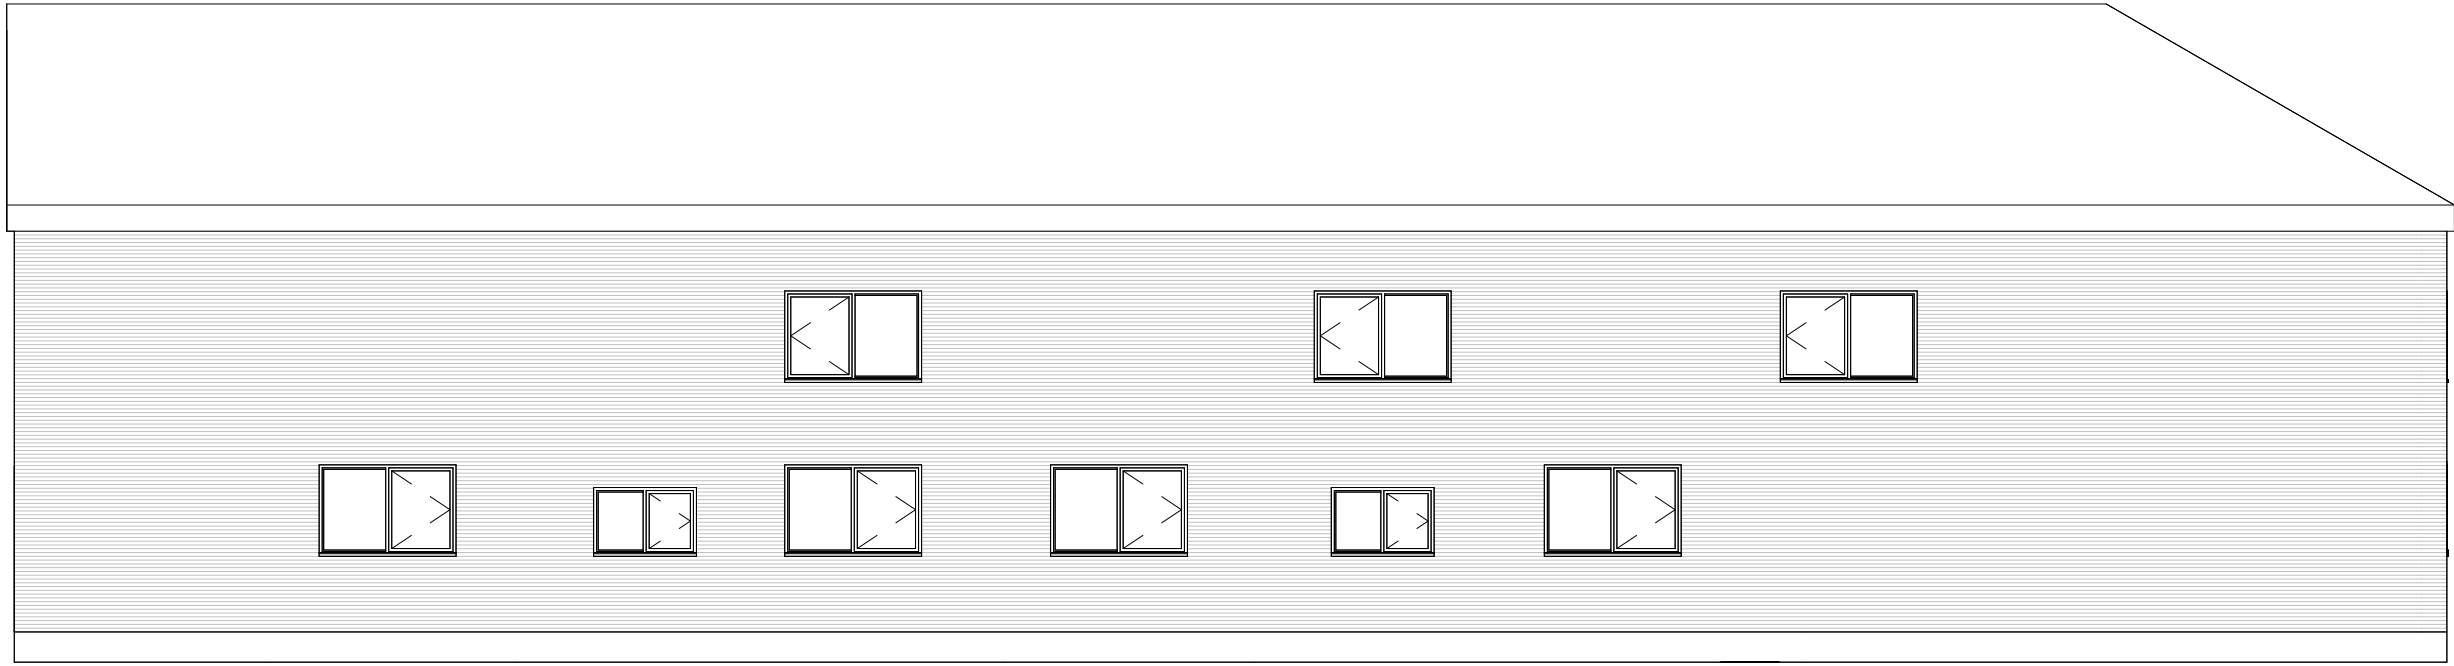

4 East
1 : 100

Rev	Date	By	Detail
-----	------	----	--------



Mode Architects Ltd
59 Piccadilly,
Piccadilly,
Hanley,
Stoke-on-Trent,
ST1 1HR

Tel: 01782 479644
www.mode-architects.co.uk

RIBA 
Chartered Practice

Drawing status

Client
[Woodhead Hall Estates Ltd](#)

Project/Location
Woodhead Hall
Cherry Lane, Cheadle, ST10 4QS

Drawing title
Proposed Elevations

Scale(s)	Date	Drawn	Checked	Job Number
1 : 100 @A1	Feb '23	KP	KB	21 012

Drawing number	Revision
21 012 PL (0)-227	