



Application Site

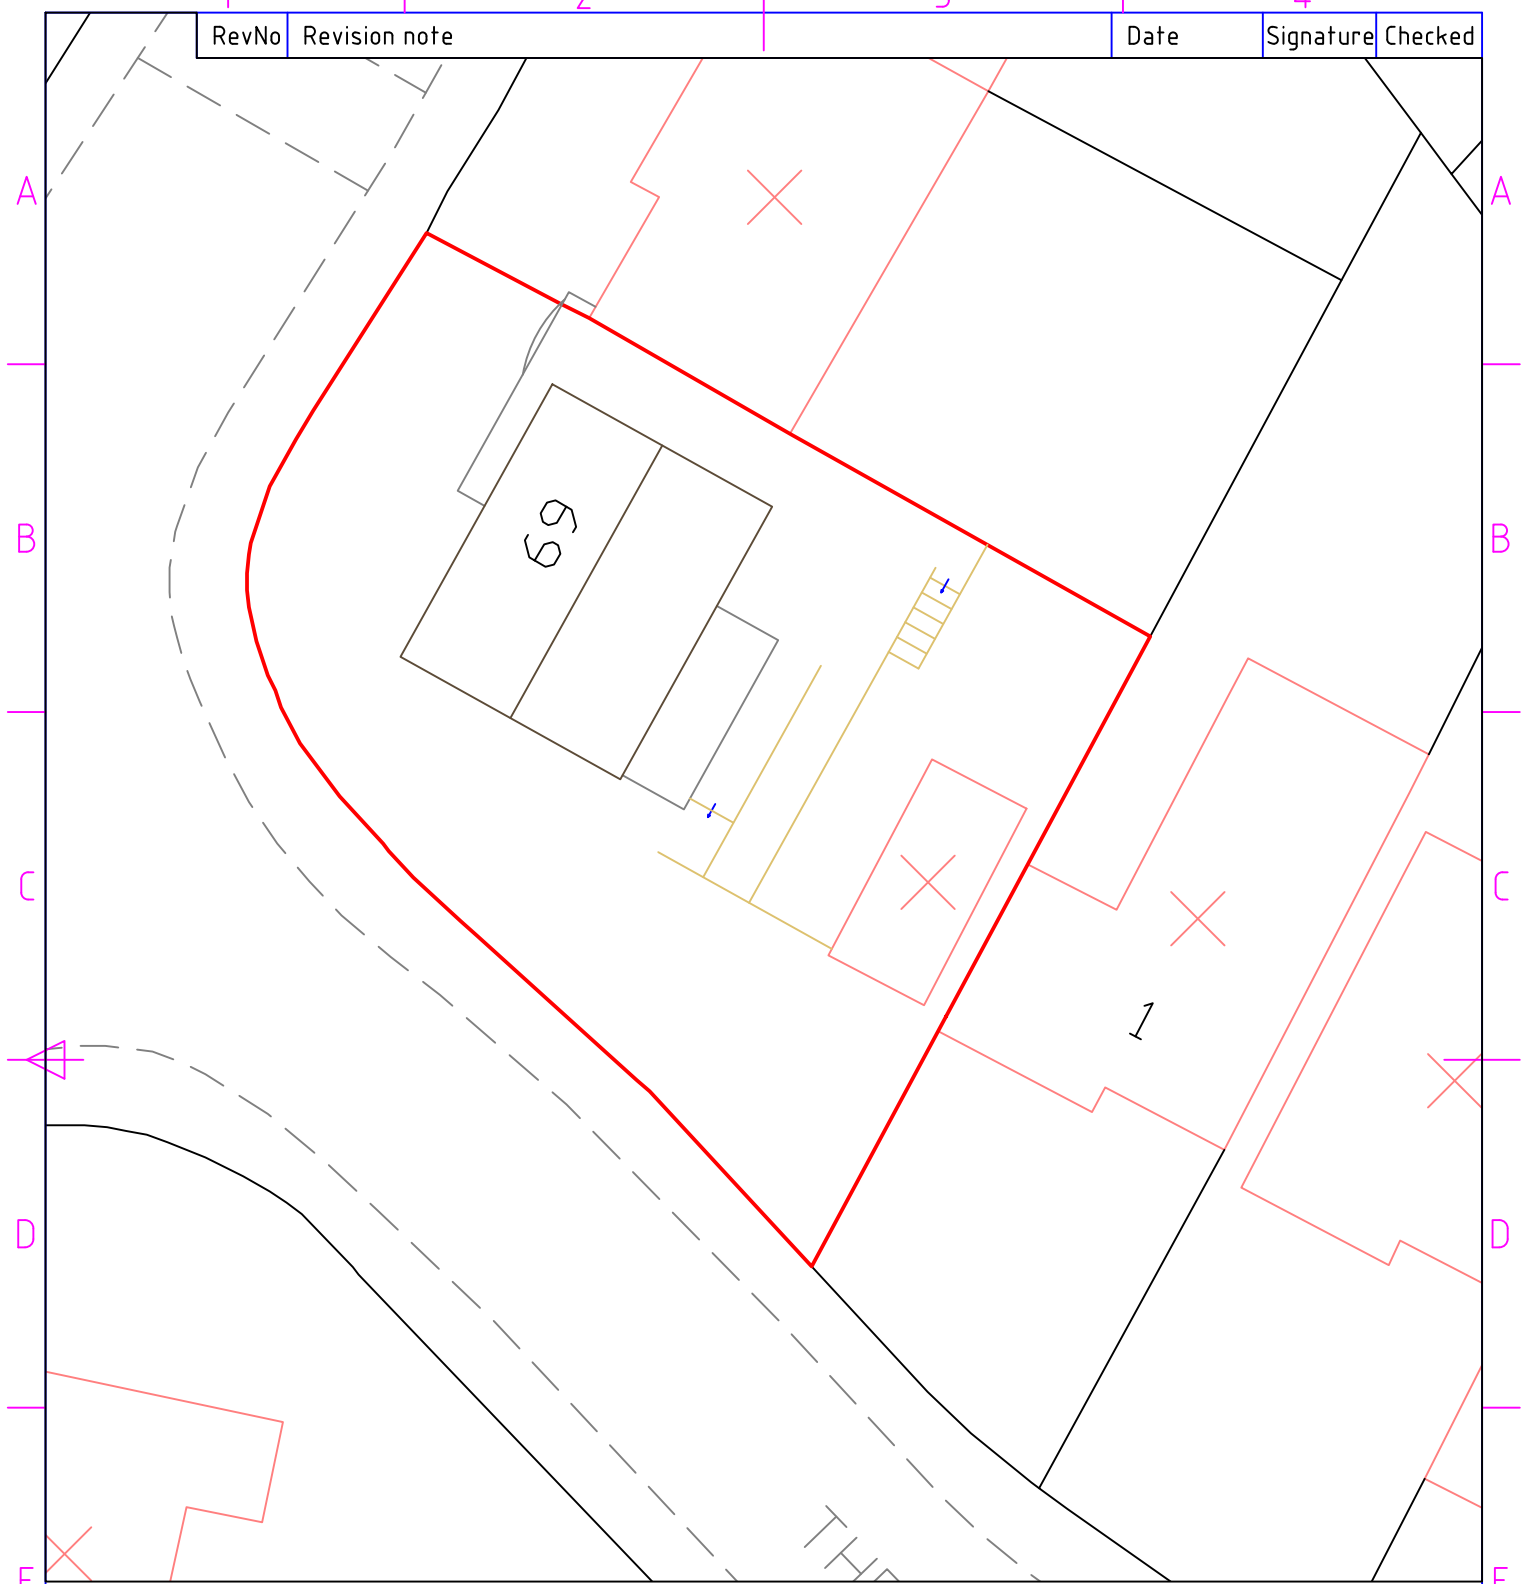

metres

NORTH

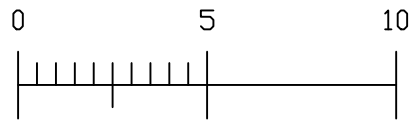

Itemref	Quantity	Title/Name, designation, material, dimension etc			Article No./Reference	
Designed by A W Newby		Checked by T Greenwood	Approved by - date T Greenwood 03/03/2024	File name Ex Block.dwg	Date 13/02/2024	Scale 1:200
PME Planning Services				Existing Block Plan		
2					Edition Rev 0	Sheet 1/1