



69 Beggars Lane, Existing Plans and Elevations


Front, NW Elevation

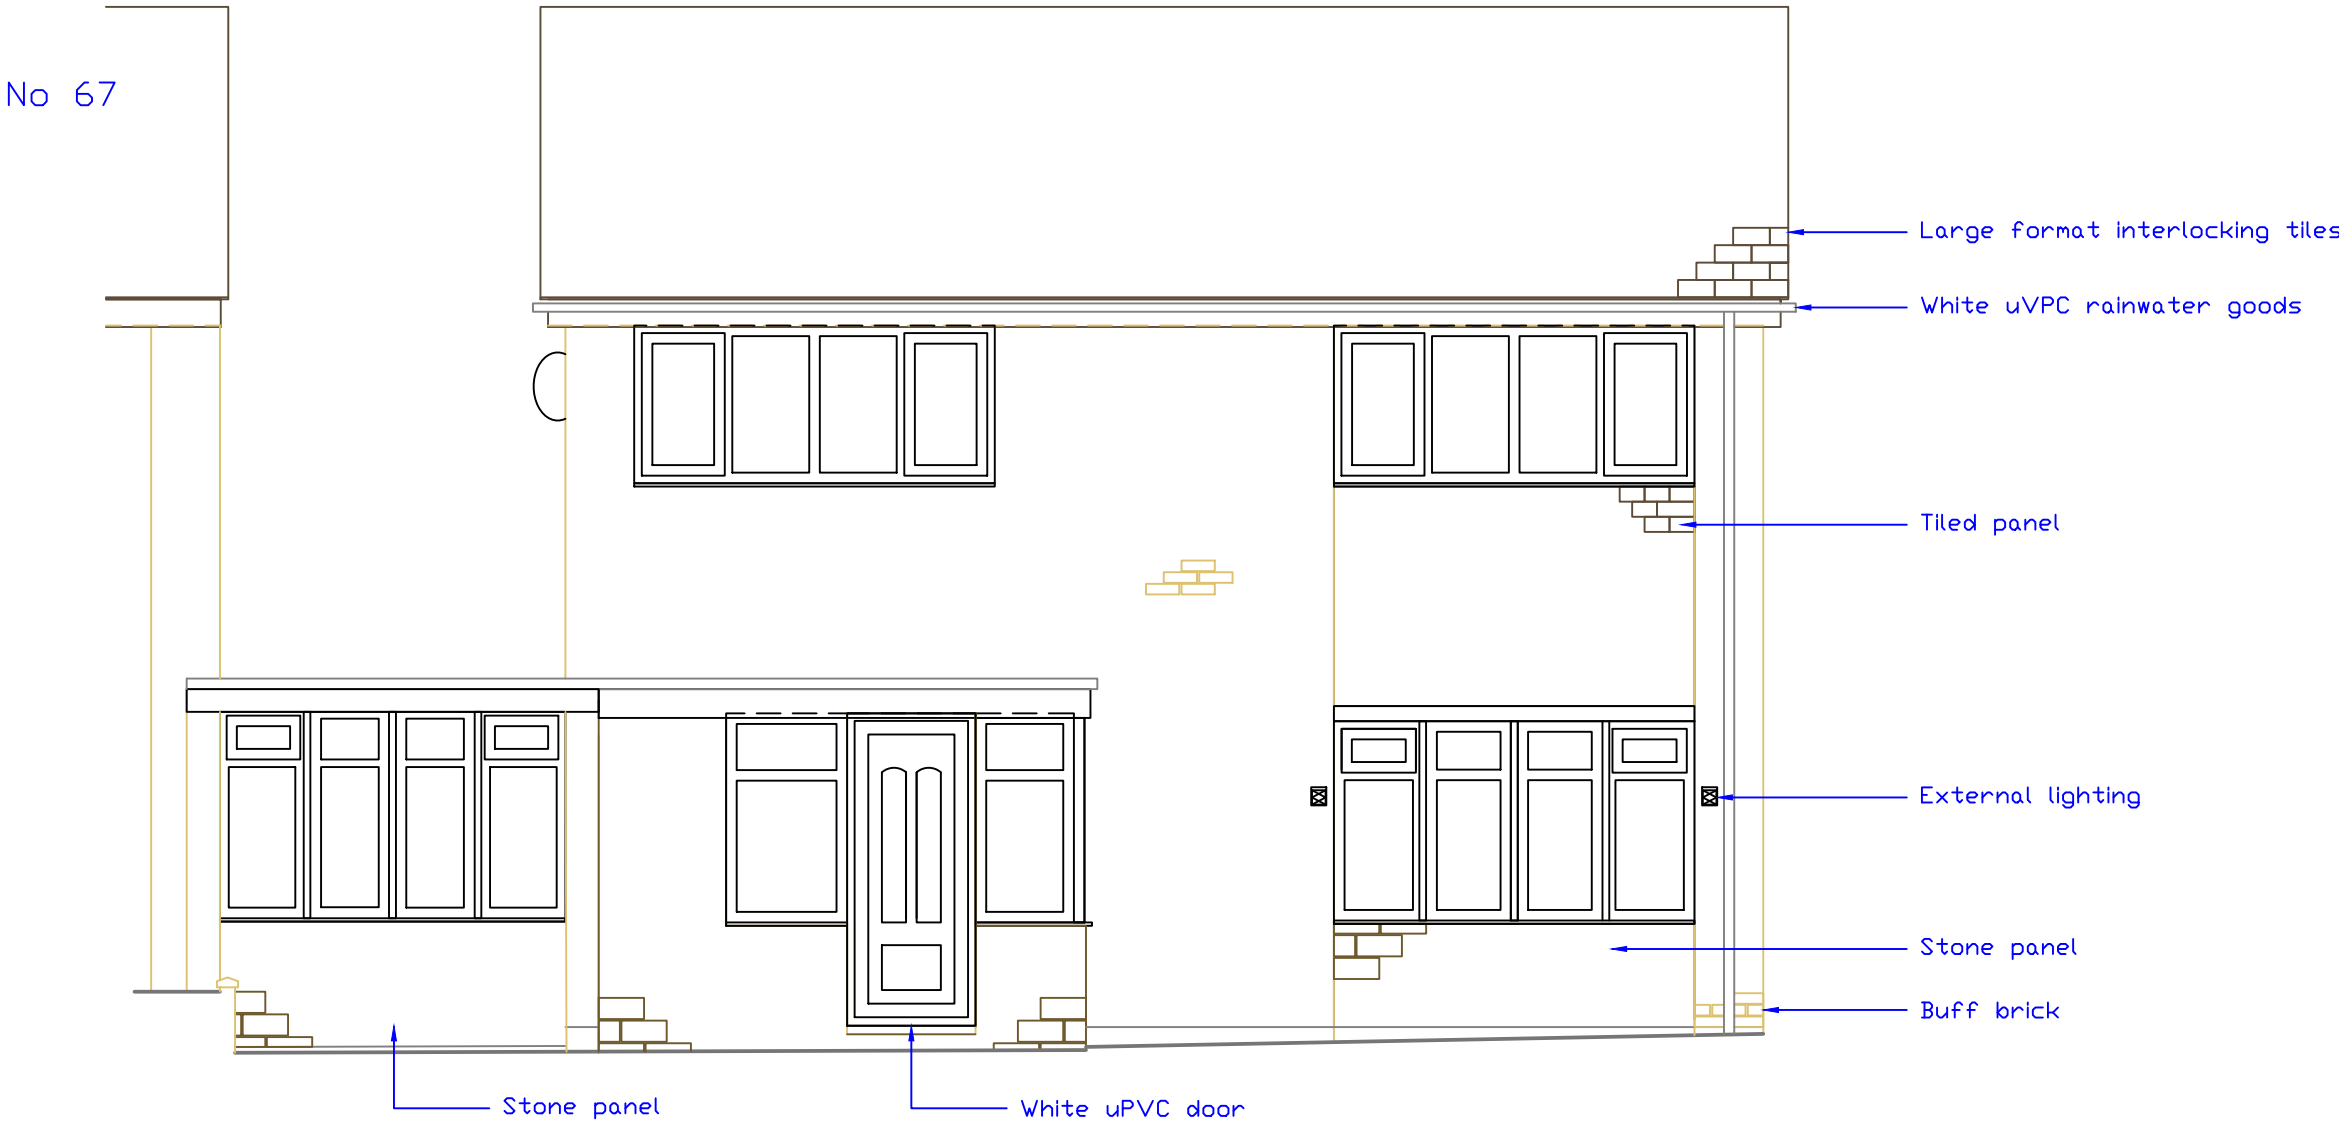


Rear, SE Elevation

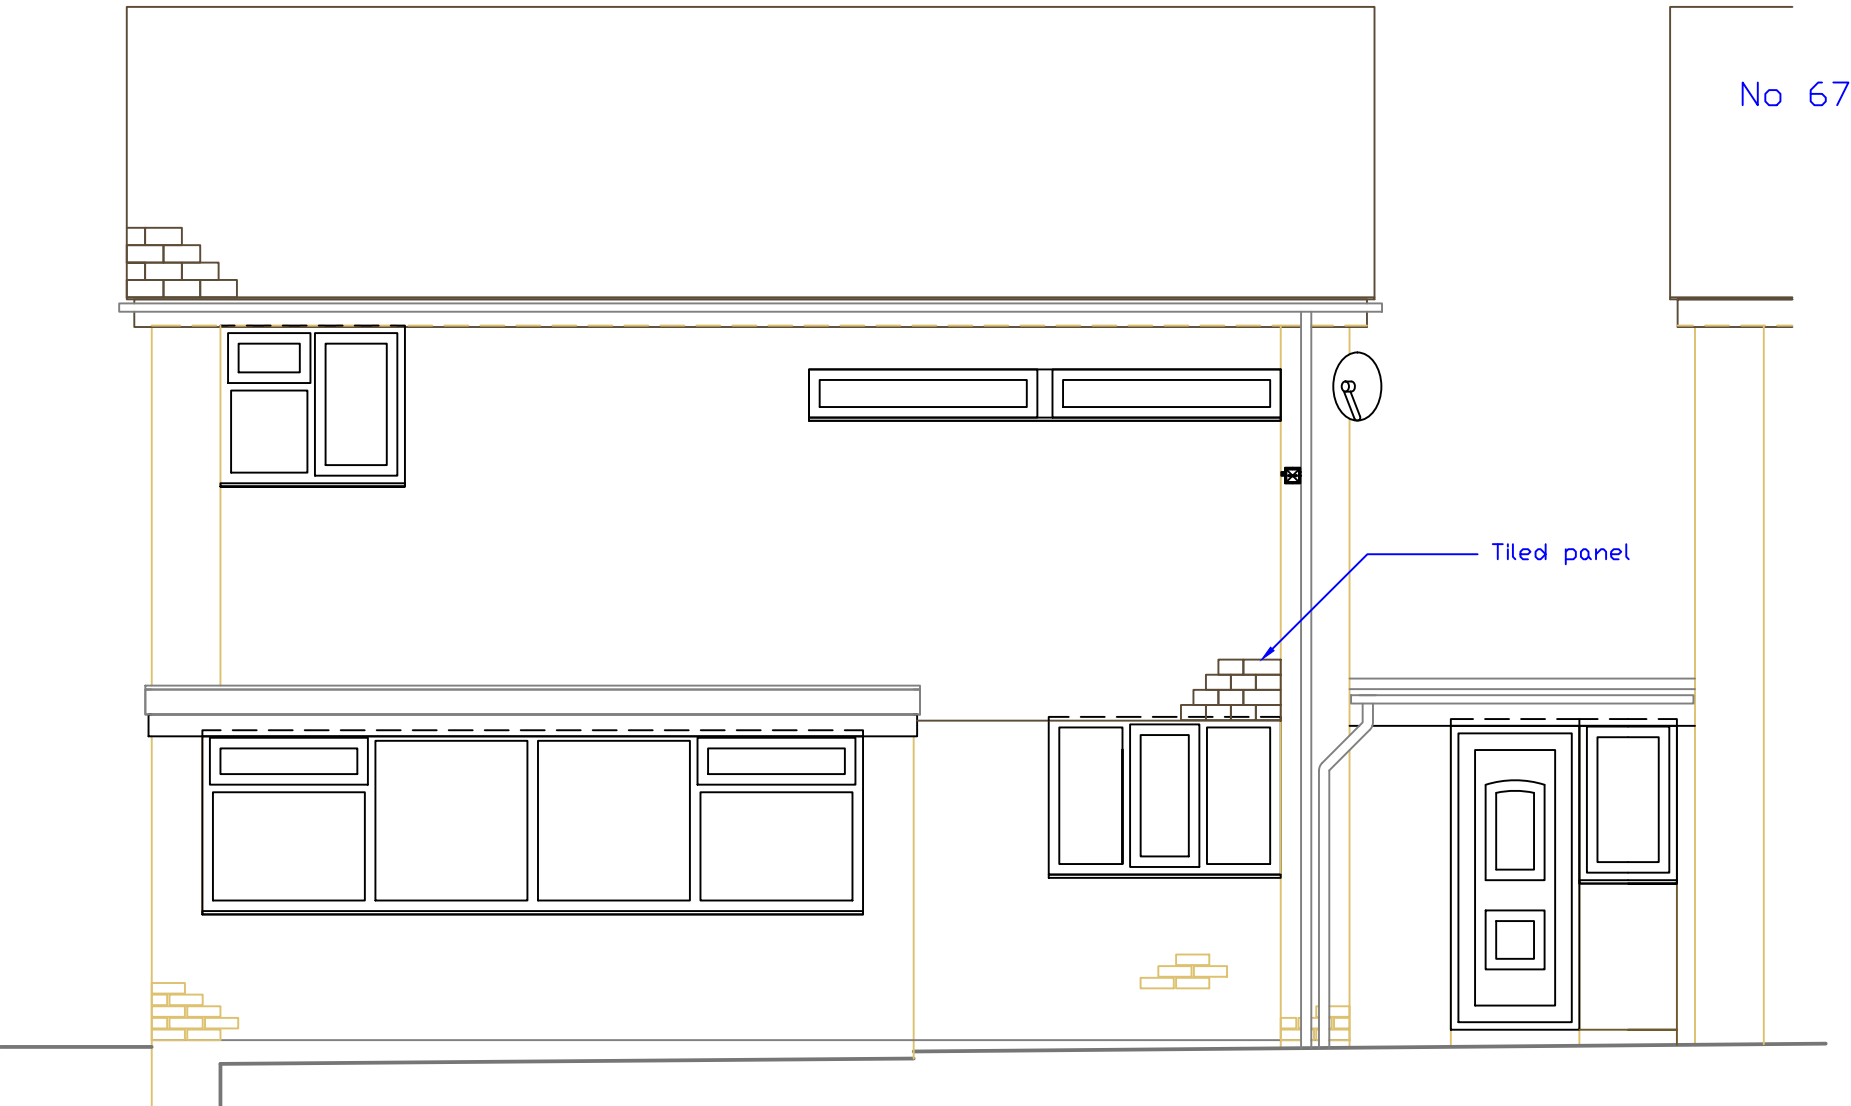


Side, SW Elevation

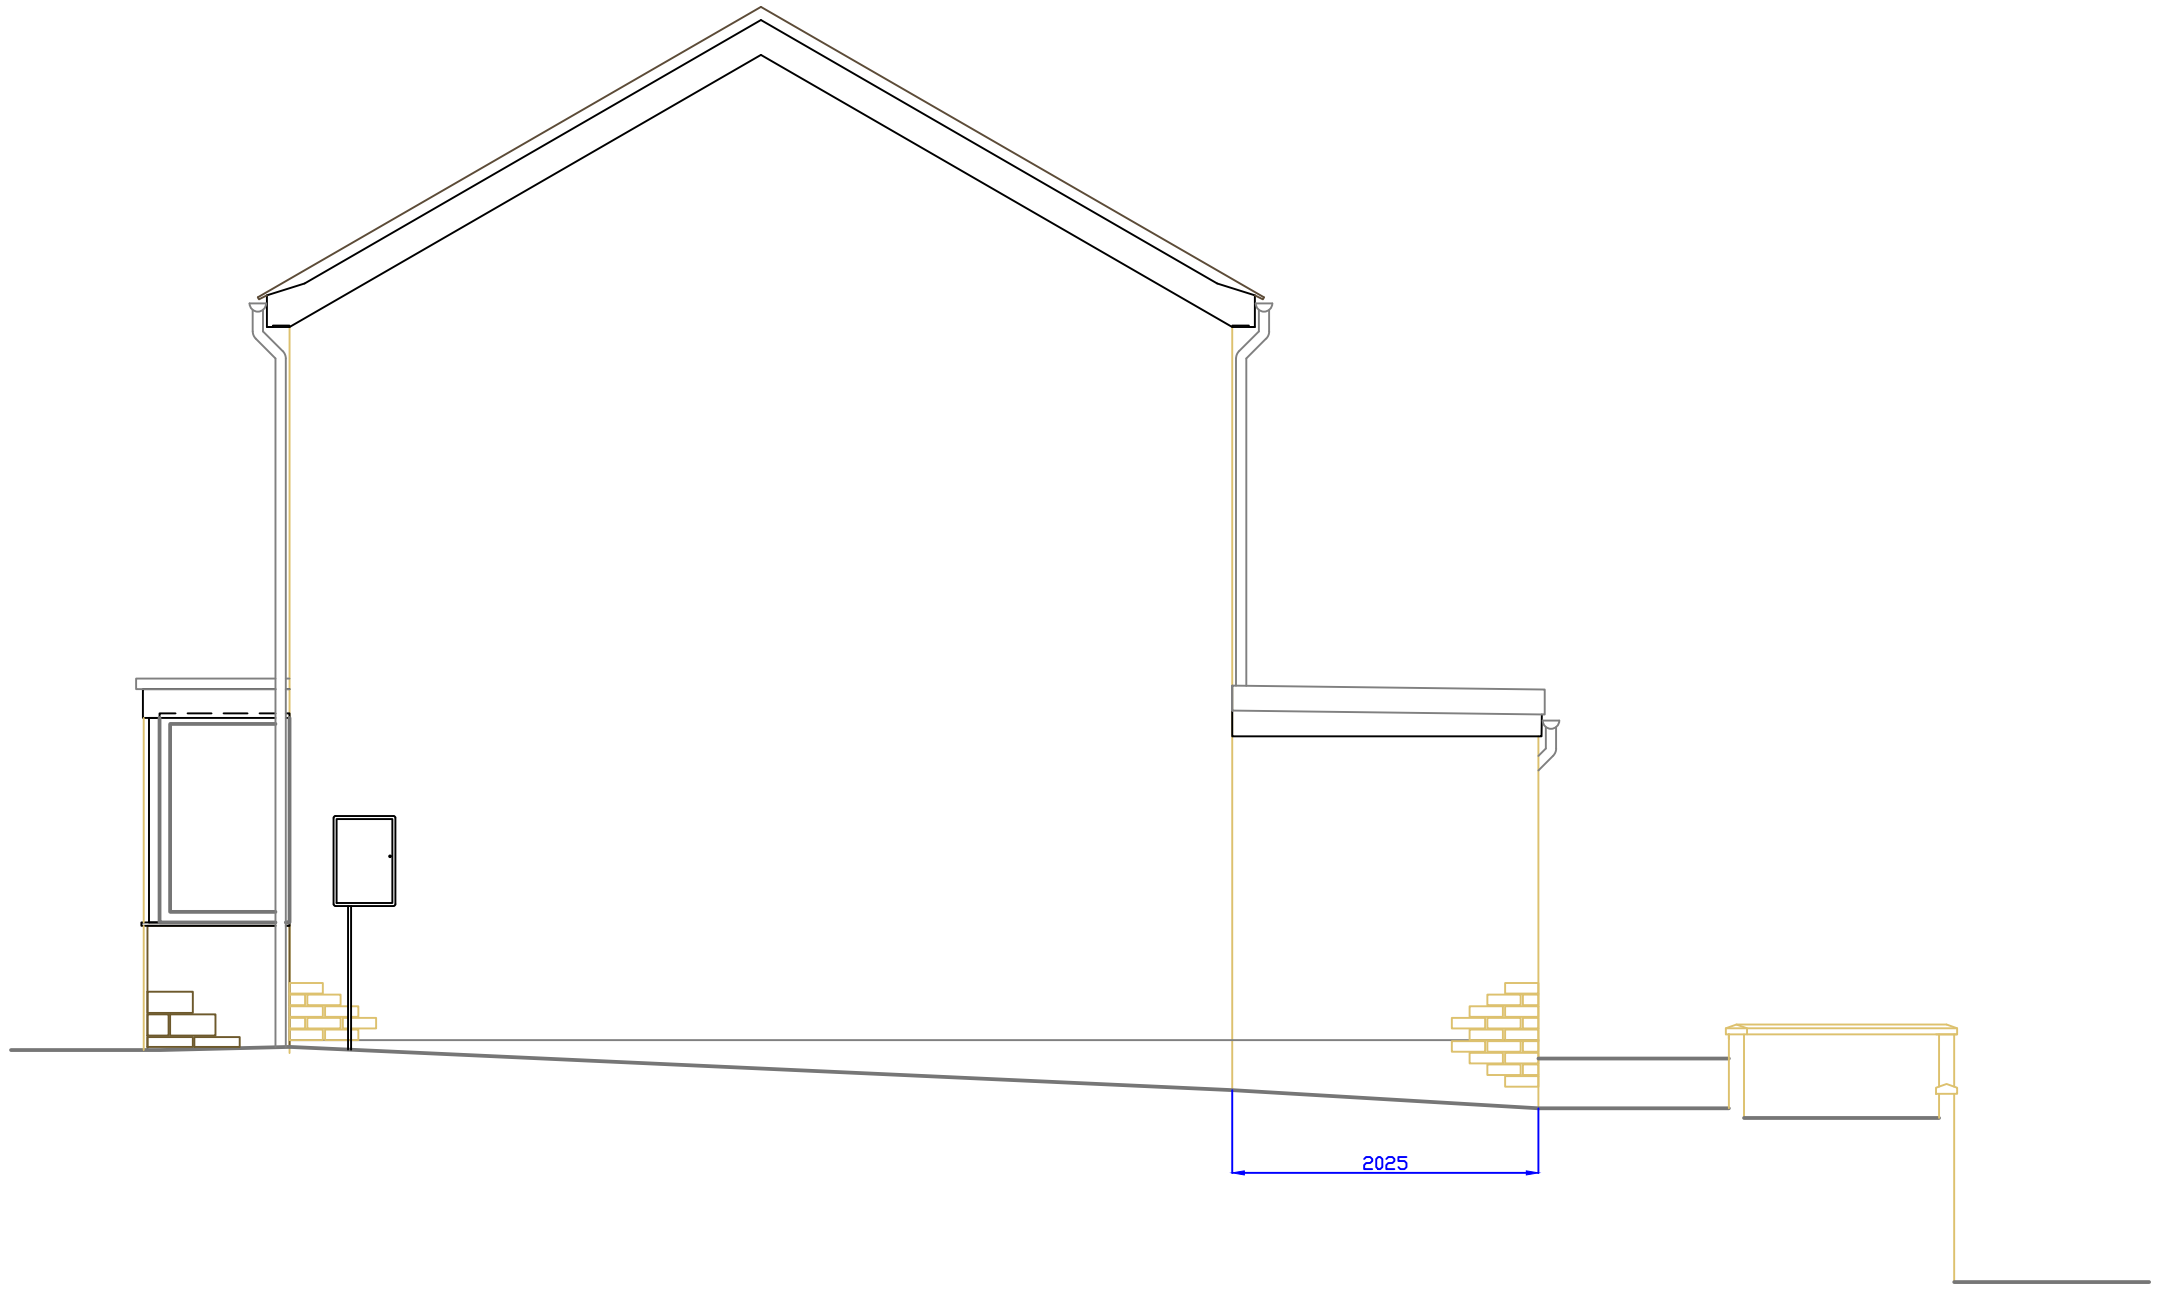


Ground Floor Plan

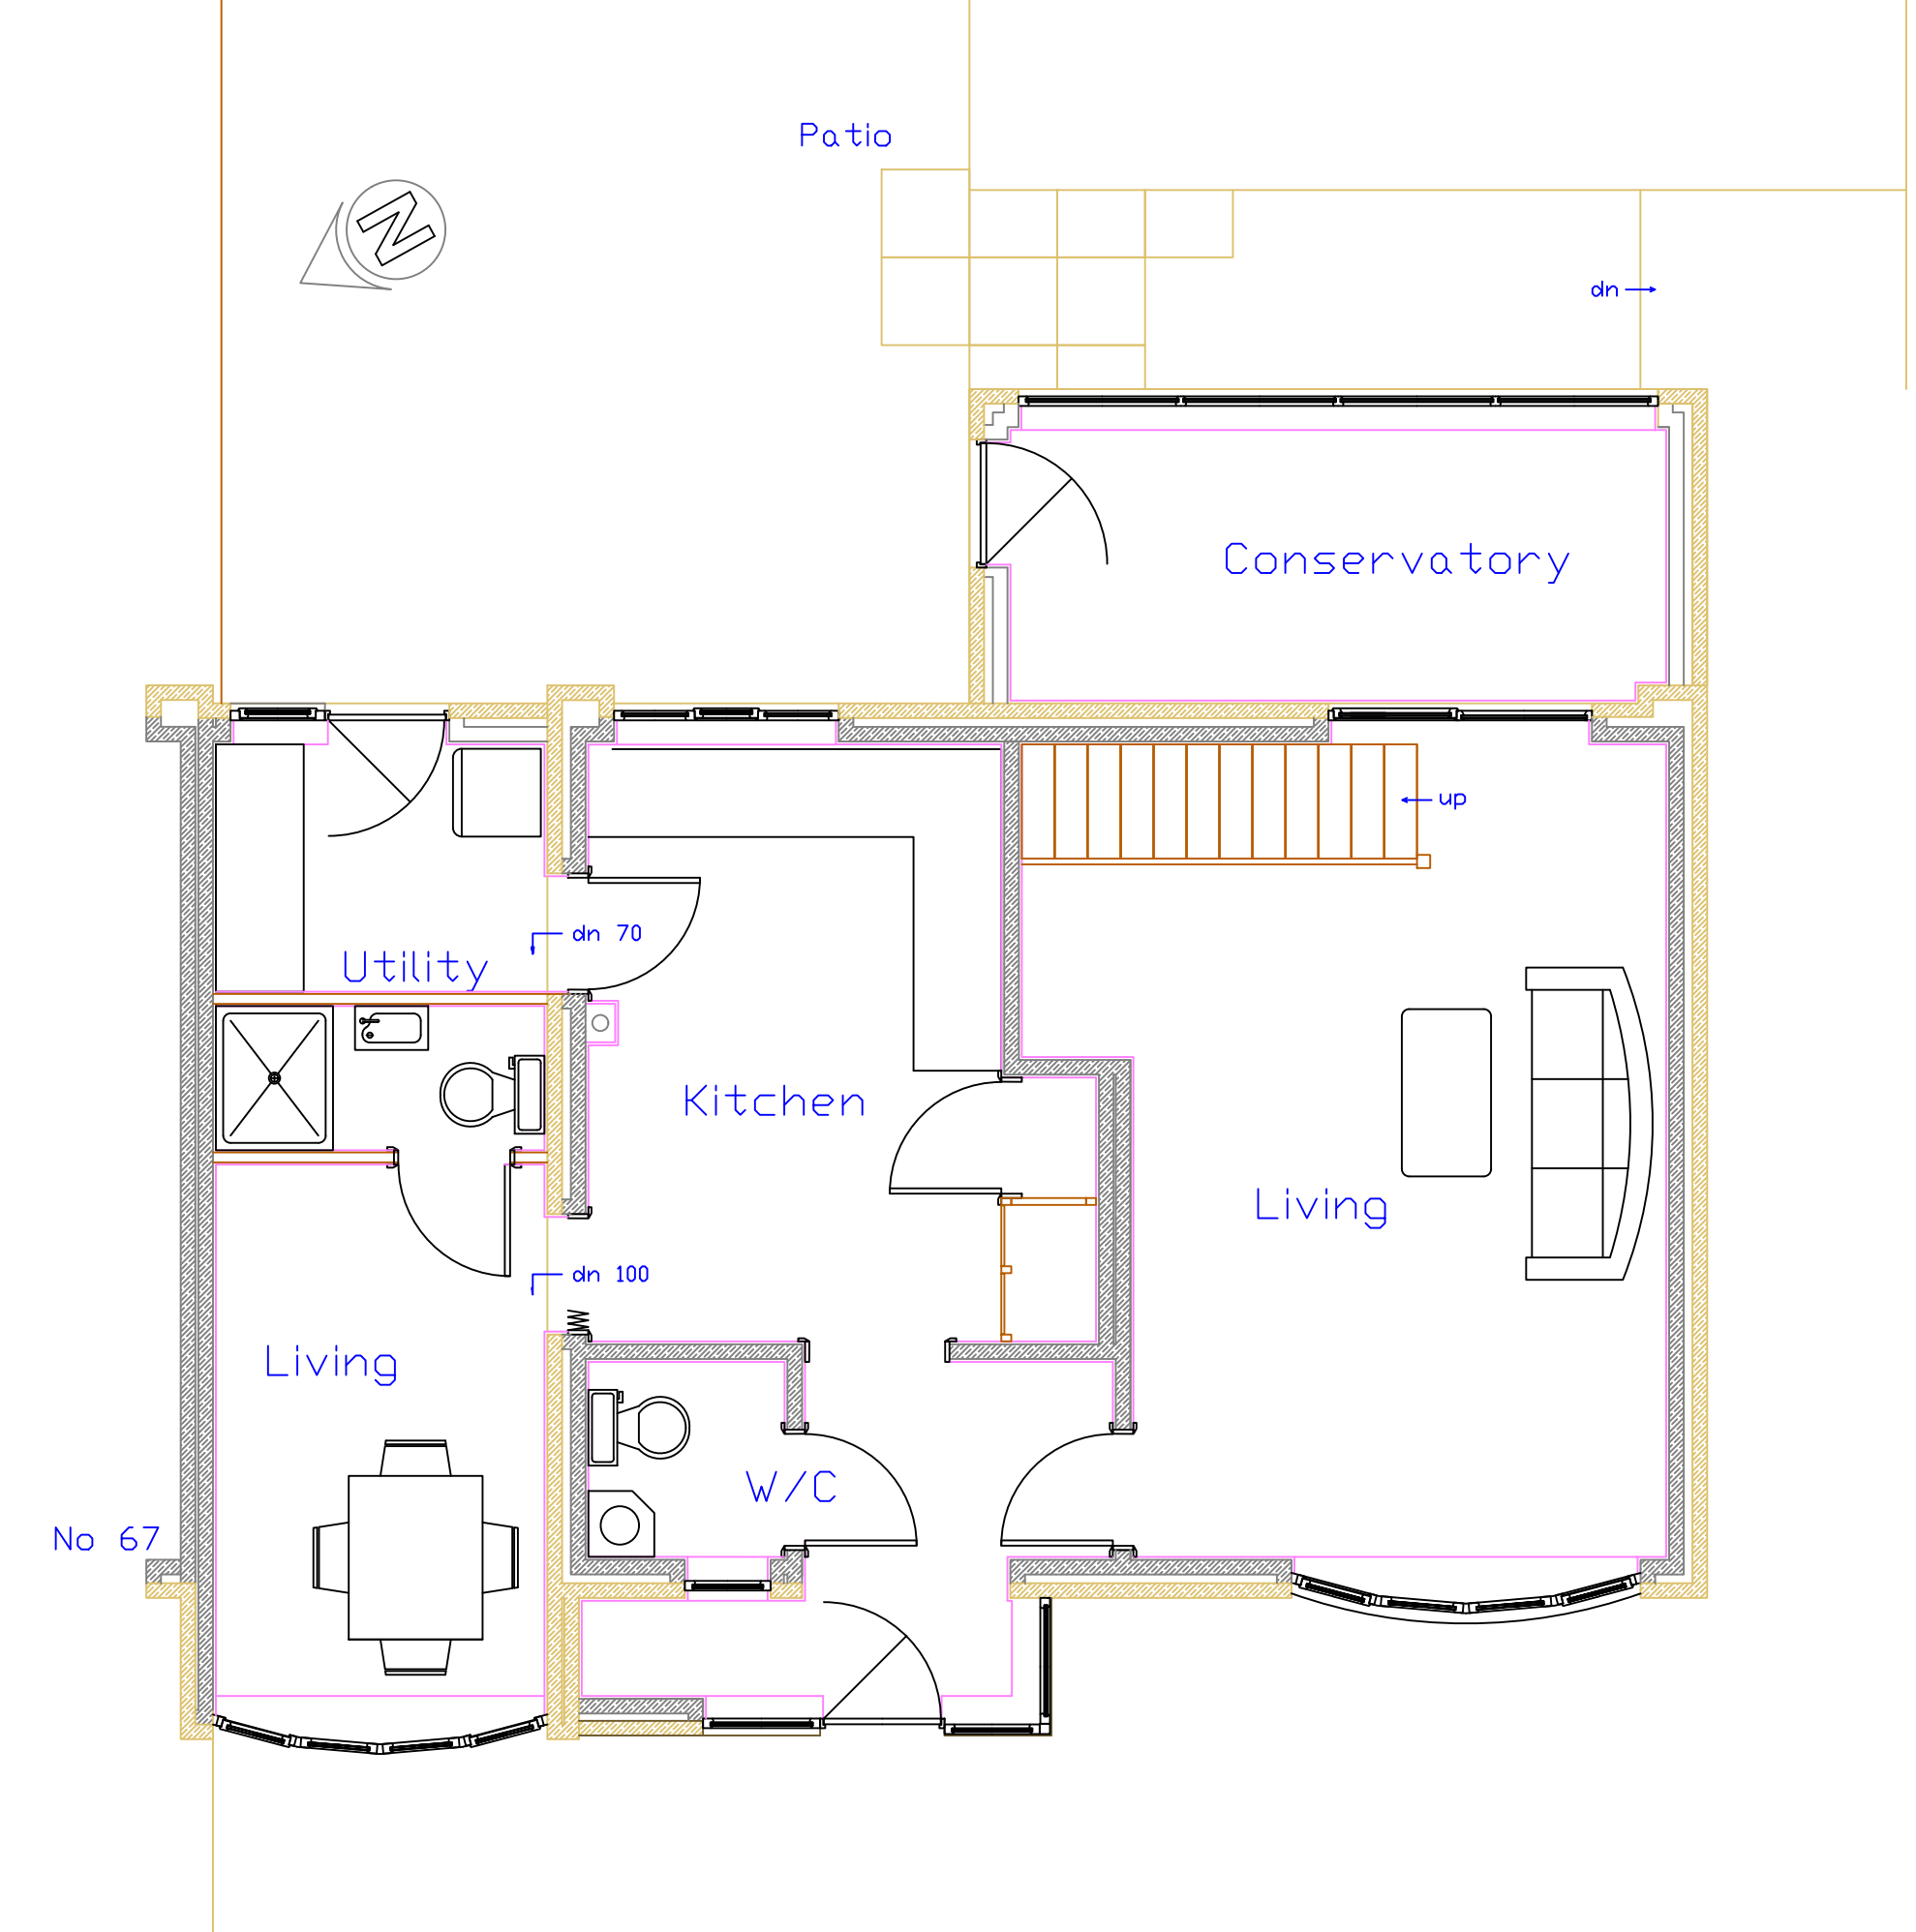



First Floor Plan

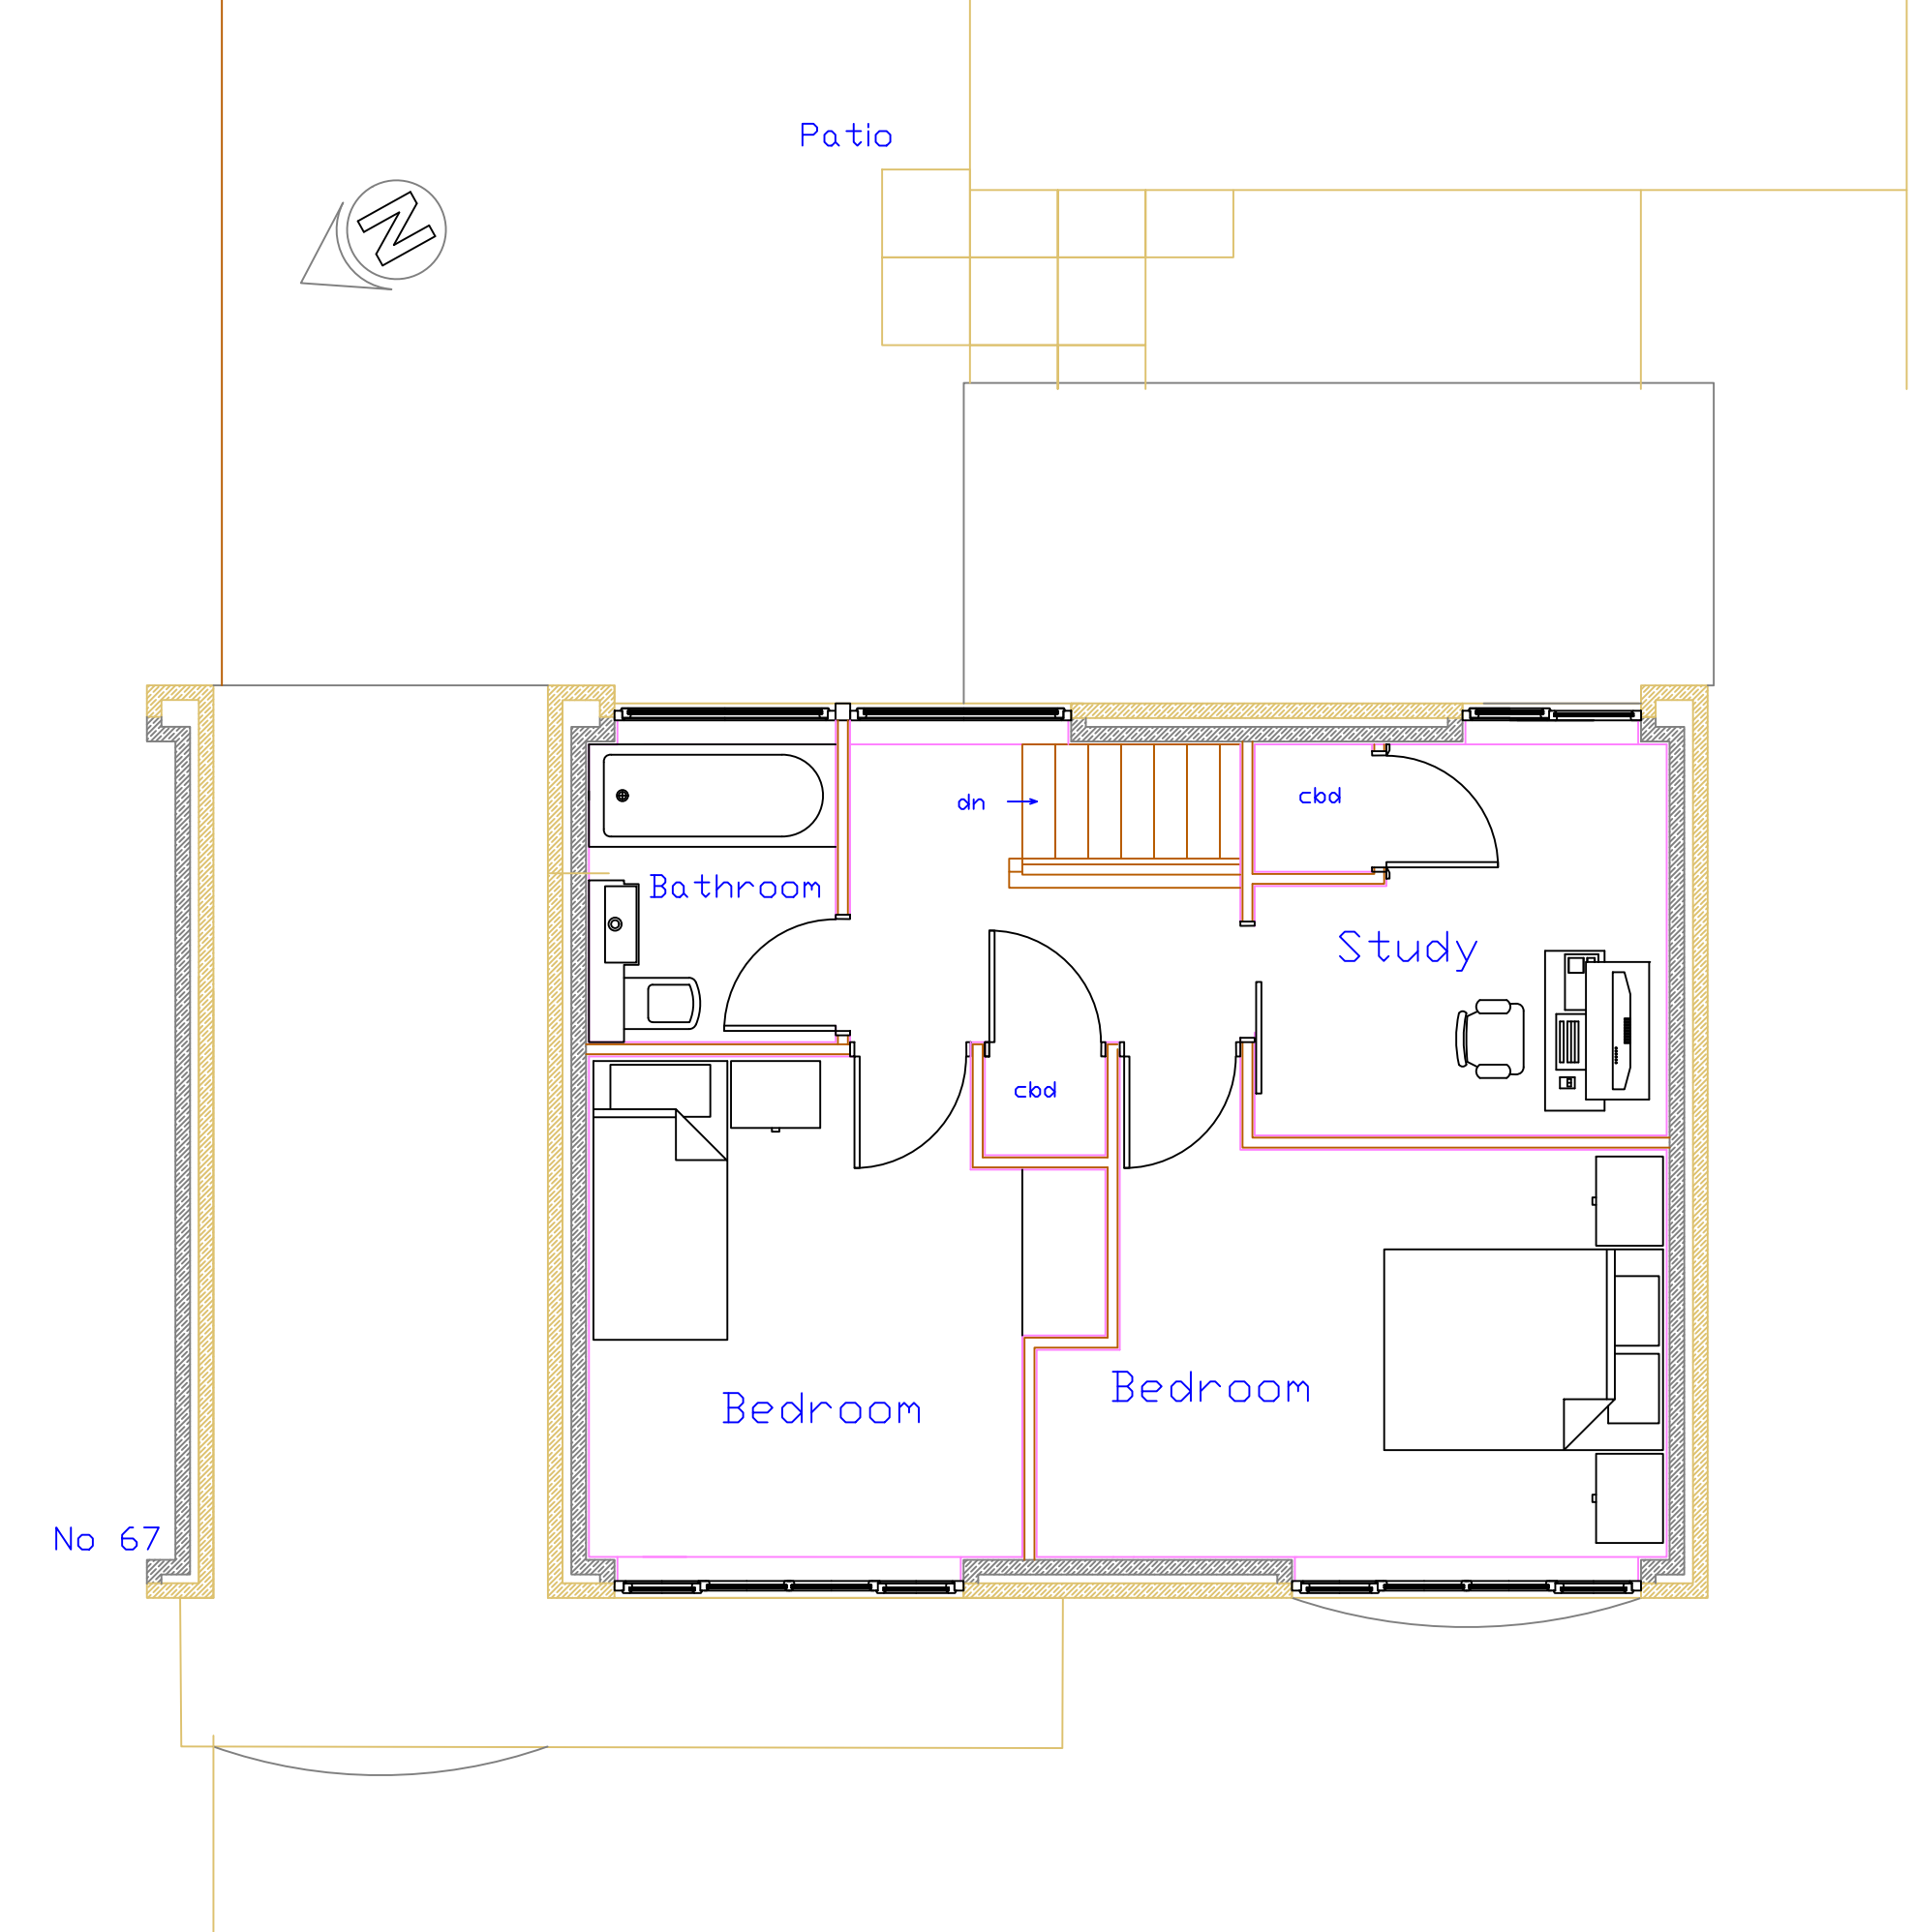

Side, NE Elevation/Section

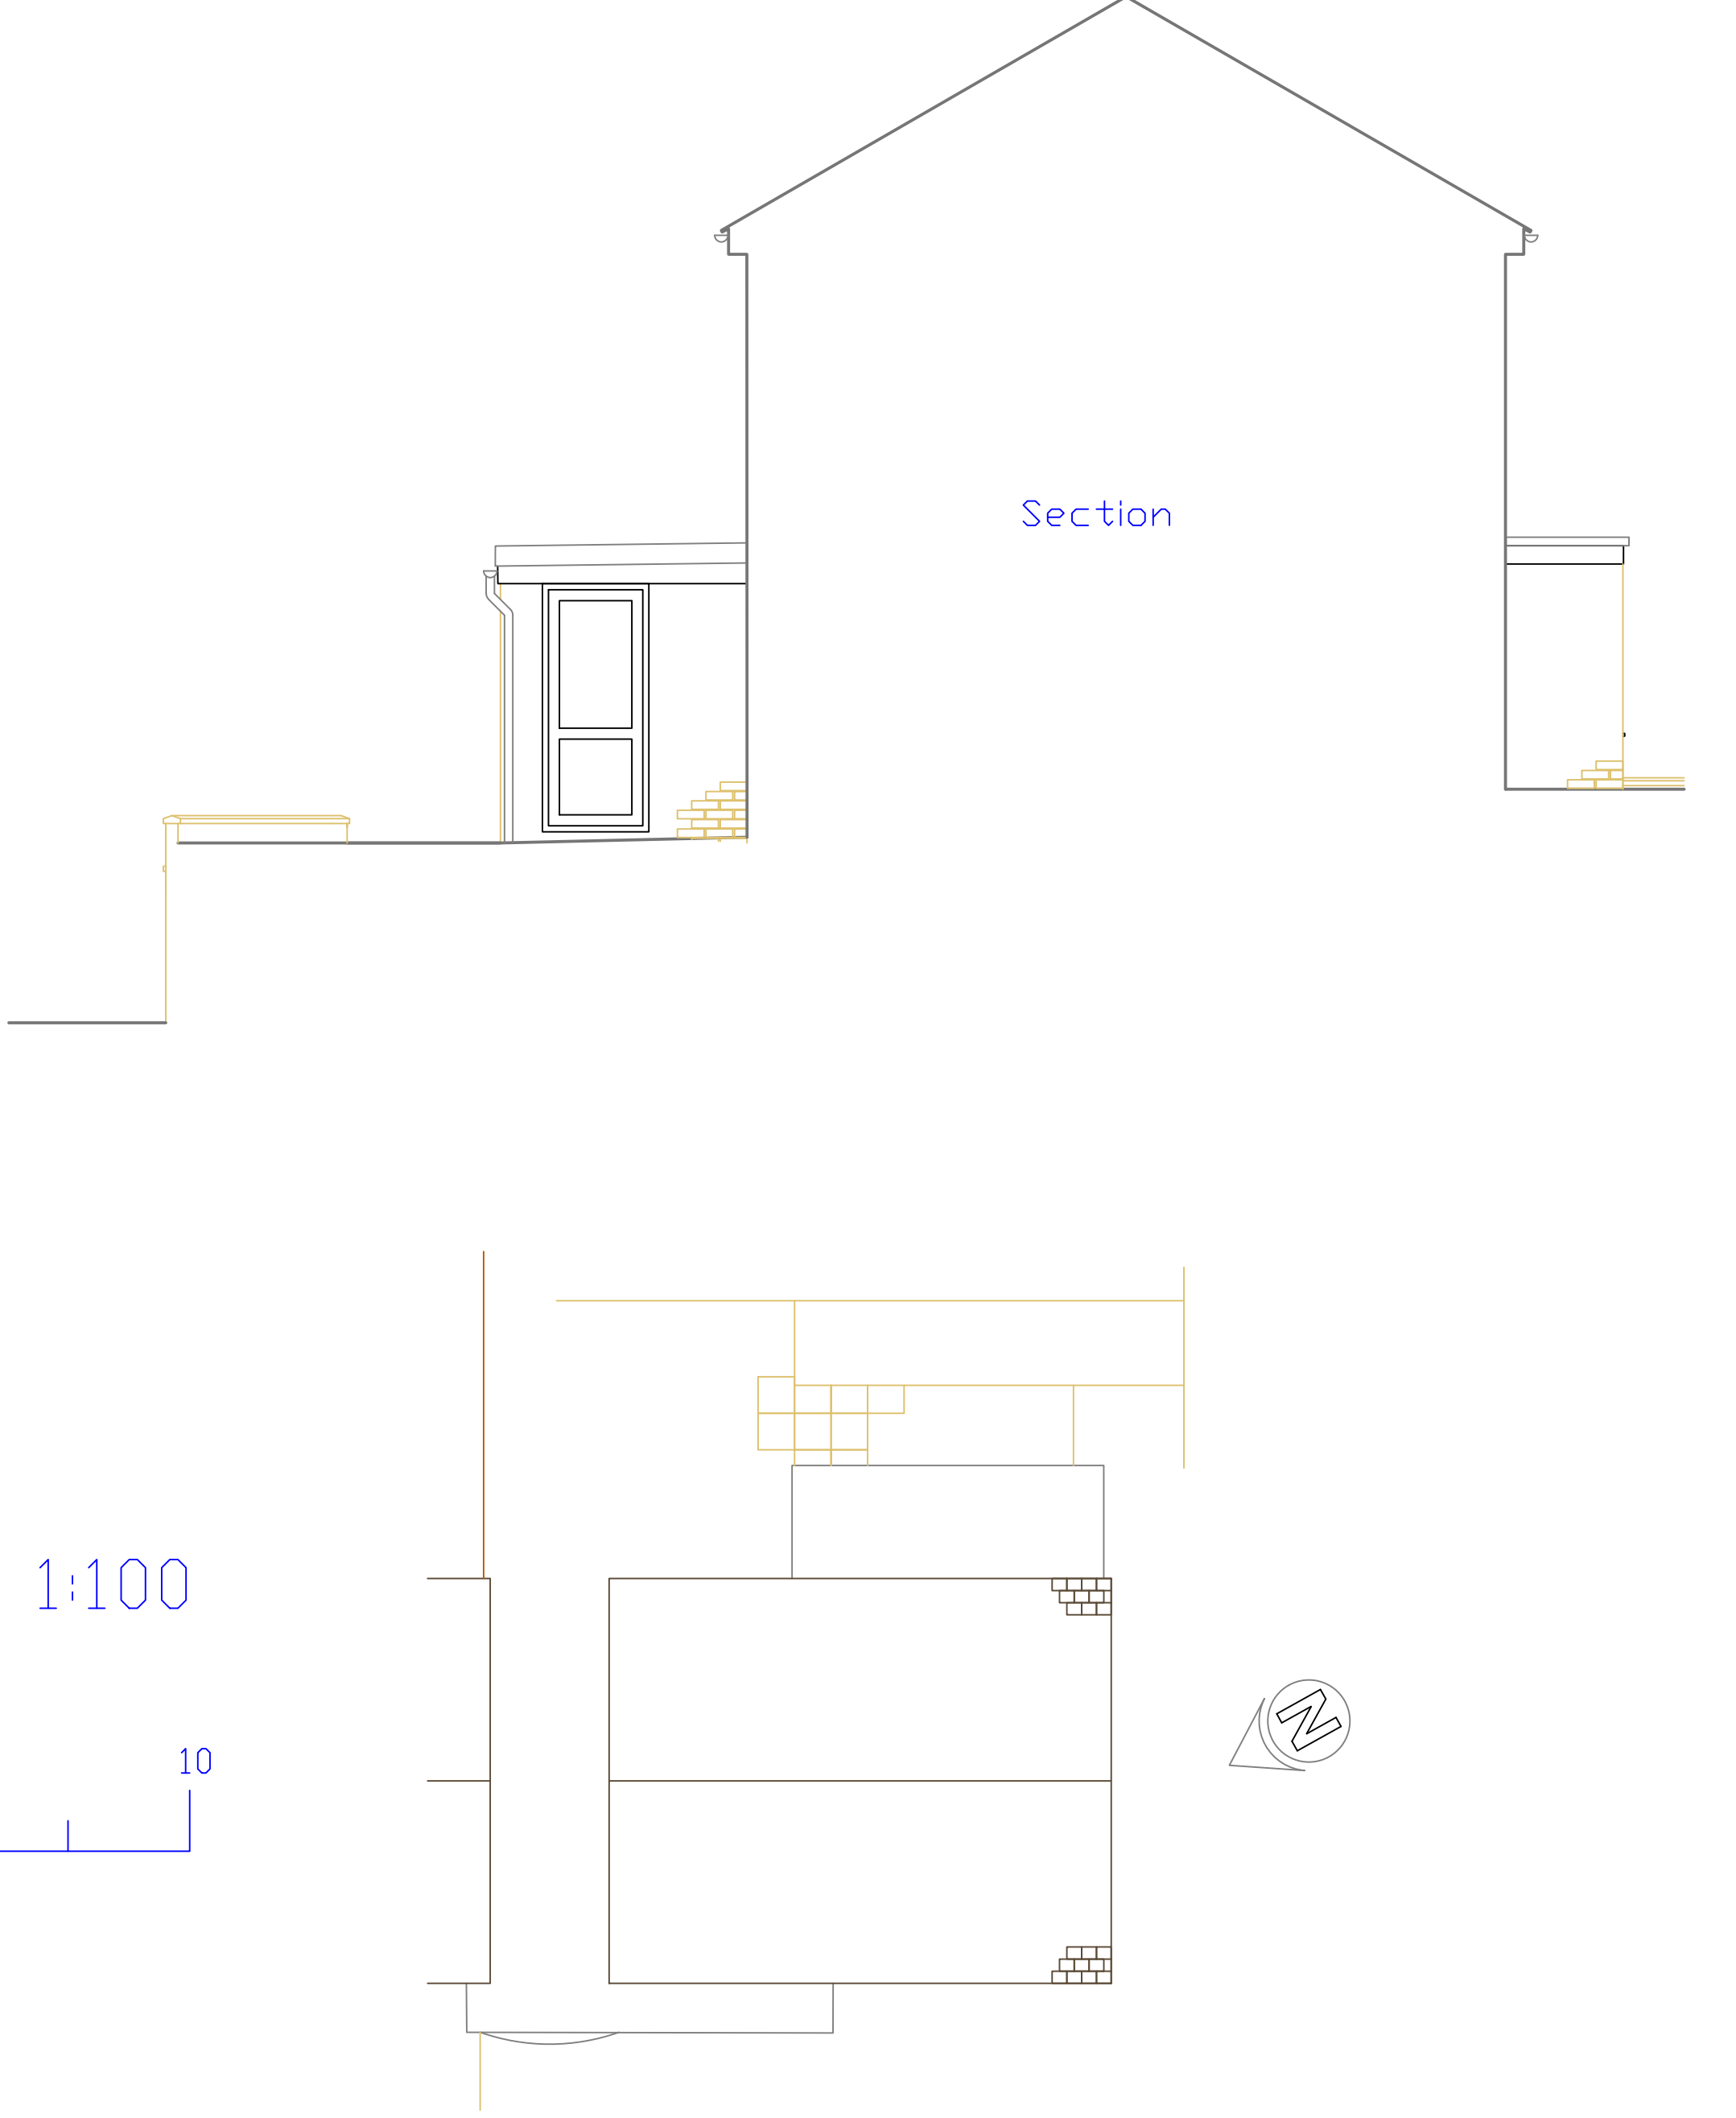

Roof Plan 1:100

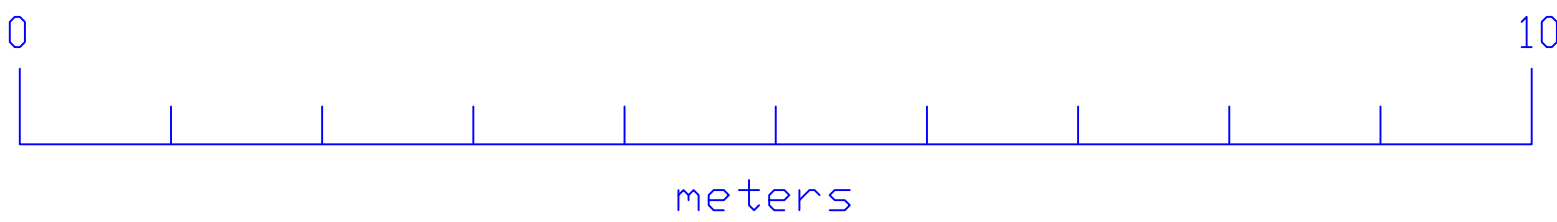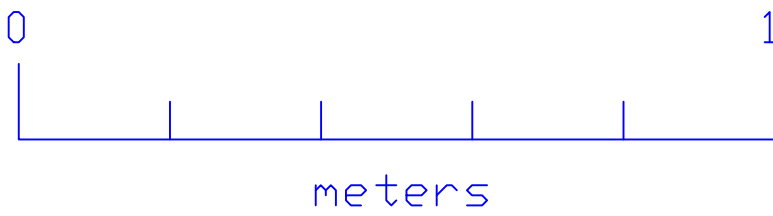

Document Scope: Planning

Itemref	Quantity	Title/Name, designation, material, dimension etc			Article No./Reference	
Designed by A W Newby	Checked by T Greenwood	Approved by - date	Filename	Date	Scale	
PME Planning Services		Existing Plans and Elevations			4	Sheet 1/1