


Application Site

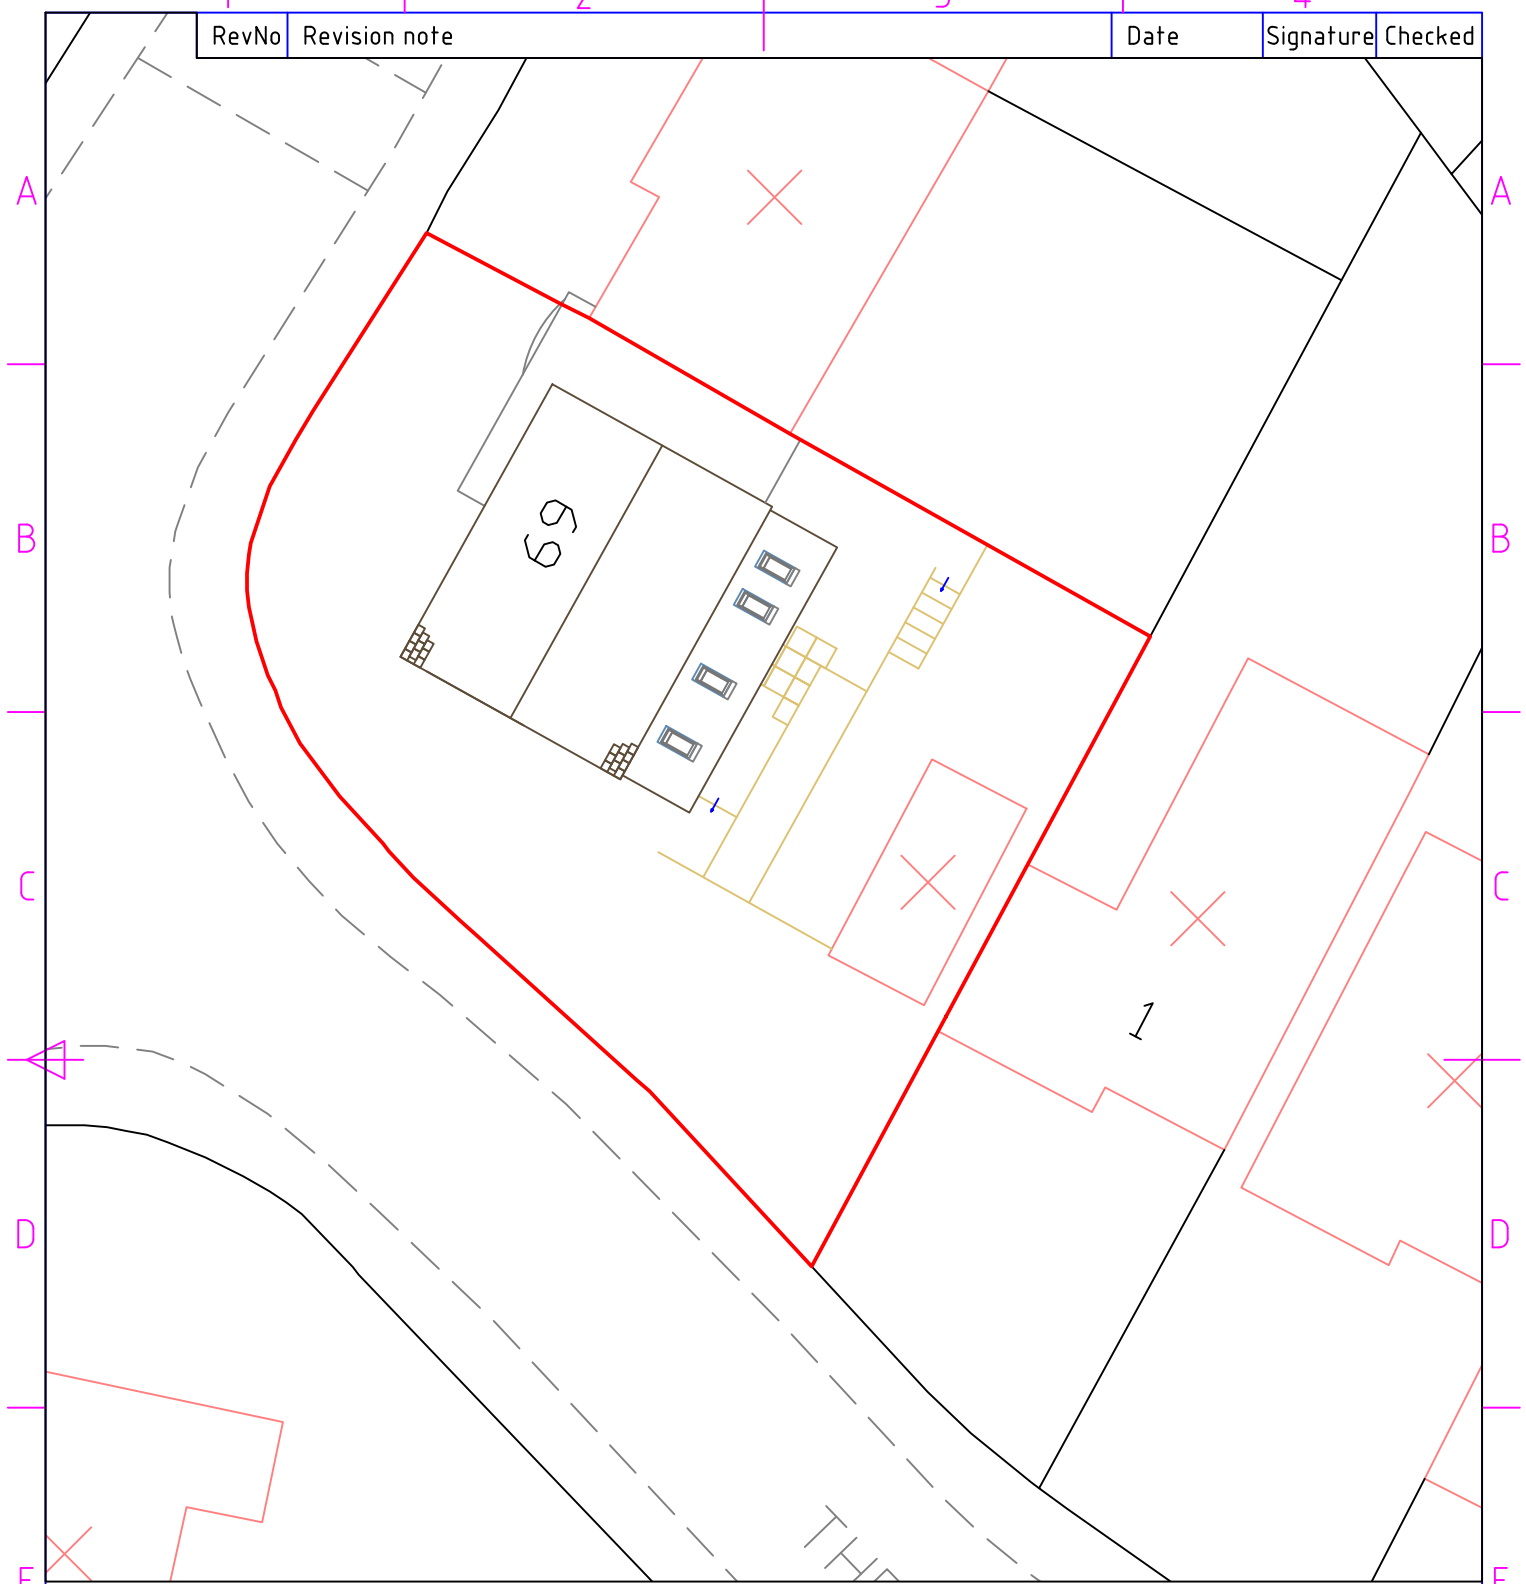

metres

NORTH



Itemref	Quantity	Title/Name, designation, material, dimension etc			Article No./Reference	
Designed by A W Newby		Checked by T Greenwood	Approved by - date T Greenwood 11/04/2024	File name Pr Block.dwg	Date 11/04/2024	Scale 1:200
PME Planning Services				Proposed Block Plan		
				3	Edition Rev 0	Sheet 1/1