




0m 4m 8m 12m 16m

VISUAL SCALE 1:200 @ A1

A	Area around access updated to actual site condition		23/04/24
Rev:	Details:	Rev/Chk:	Date:

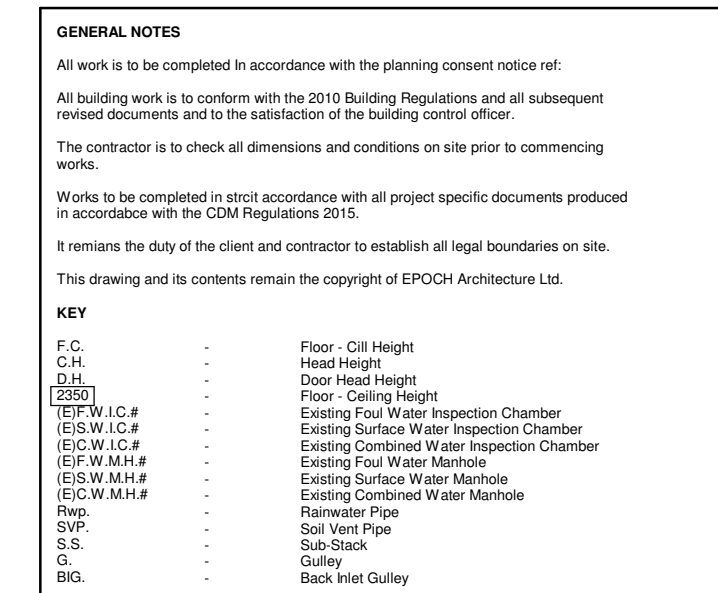

EPOCH Architecture Limited
12 Robin Hill, Biddulph Moor, Staffordshire, ST8 7NN
T: 01782 929536
M: 07709 390128
E: jonathan@epocharchitecture.co.uk
W: www.epocharchitecture.co.uk



EPOCH Architecture Limited
Registered in England &
Wales
10183180

Client:
Mr Parker

Project:
Barns At Endon Bank Farm, Endon

Drawing Title:

Existing Block Plan

Stage:	Status:
--------	---------

Drawn By:	Date:	Scale:
EA	19/07/23	1 : 200

EPOCH Project Number:	Client Project Number:	Sheet Size: A1
-----------------------	------------------------	--------------------------

Revised:	11/11/2014
Revision:	A

23/04/2024 09:53:04

1