

**GENERAL NOTES**

All work to be completed in accordance with the planning consent notice ref:

All building work to be conform with the 2010 Building Regulations and all subsequent revised documents and to the satisfaction of the building control officer.

The contractor is to check all dimensions and conditions on site prior to commencing work.

Works to be completed in strict accordance with all project specific documents produced in accordance with the CDM Regulations 2015.


It remains the duty of the client and contractor to establish all legal boundaries on site.

This drawing and its contents remain the copyright of EPOCH Architecture Ltd.

**KEY**

|                |                                            |
|----------------|--------------------------------------------|
| F.C.           | Floor - Clt Height                         |
| C.H.           | Head Height                                |
| D.H.           | Door Head Height                           |
| <b>CEILING</b> | Floor - Ceiling Height                     |
| TEFF.W.C.P     | Existing Floor W/air Inspection Chamber    |
| EW.C.W.I.P     | Existing Surface W/air Inspection Chamber  |
| EW.C.W.I.C     | Existing Combined W/air Inspection Chamber |
| EW.C.W.I.W     | Existing Surface W/air Manhole             |
| EW.C.W.I.M     | Existing Surface W/air Manhole             |
| EW.C.W.I.M     | Existing Combined W/air Manhole            |
| Ramp           | Ramp/Runge Pipe                            |
| SWP            | Soil Pipe                                  |
| S.S.           | Sub-Stack                                  |
| G.             | Gully                                      |
| BIG            | Back Exit Gully                            |

DRAWING NOTES:

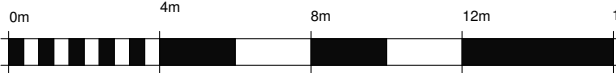

0m 4m 8m 12m 16m

VISUAL SCALE 1:200 @ A1

|      |   |        |          |
|------|---|--------|----------|
| A    | Area around access updated to actual site condition, passing places added, visibility splays added |        | 23/04/24 |
| Rev: | Details:                                                                                           | By/Chk | Date:    |



EPOCH Architecture Limited  
12 Robin Hill, Biddulph Moor, Staffordshire, ST8 7NN  
T: 01782 929536  
M: 07709 390128  
E: [jonathan@epocharchitecture.co.uk](mailto:jonathan@epocharchitecture.co.uk)  
W: [www.epocharchitecture.co.uk](http://www.epocharchitecture.co.uk)



|                                                    |  |                          |                          |
|----------------------------------------------------|--|--------------------------|--------------------------|
| Client:<br><b>Mr Parker</b>                        |  |                          |                          |
| Project:<br><b>Barns At Endon Bank Farm, Endon</b> |  |                          |                          |
| Drawing Title:<br><b>Proposed Block Plan</b>       |  |                          |                          |
| Stage:                                             |  | Status:                  |                          |
| Drawn By:<br><b>EA</b>                             |  | Date:<br><b>19/07/23</b> | Scale:<br><b>1 : 200</b> |
| EPOCH Project Number:                              |  | Client Project Number:   |                          |
|                                                    |  | <b>A1</b>                |                          |
| <b>P318 - 215 PP09</b>                             |  |                          | Revision:<br><b>A</b>    |

23/04/2024 09:53:57