

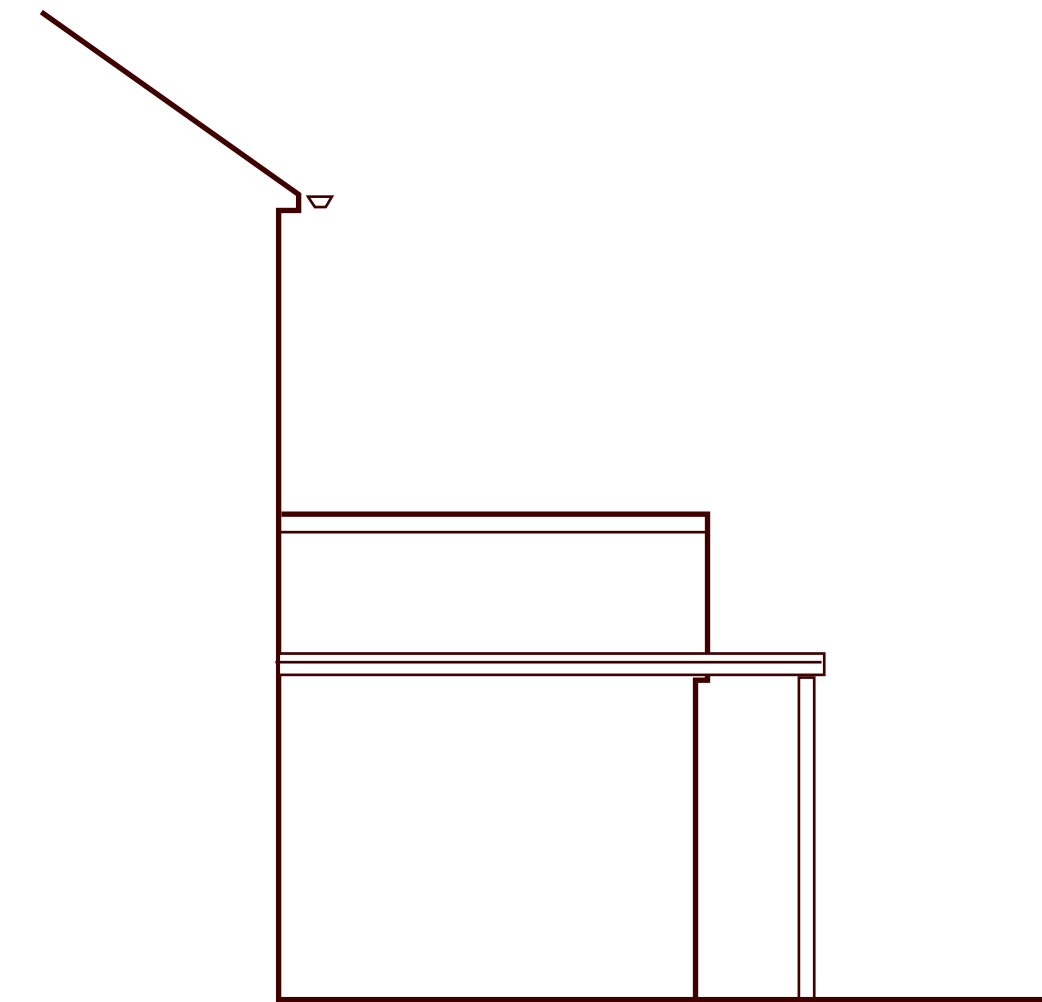
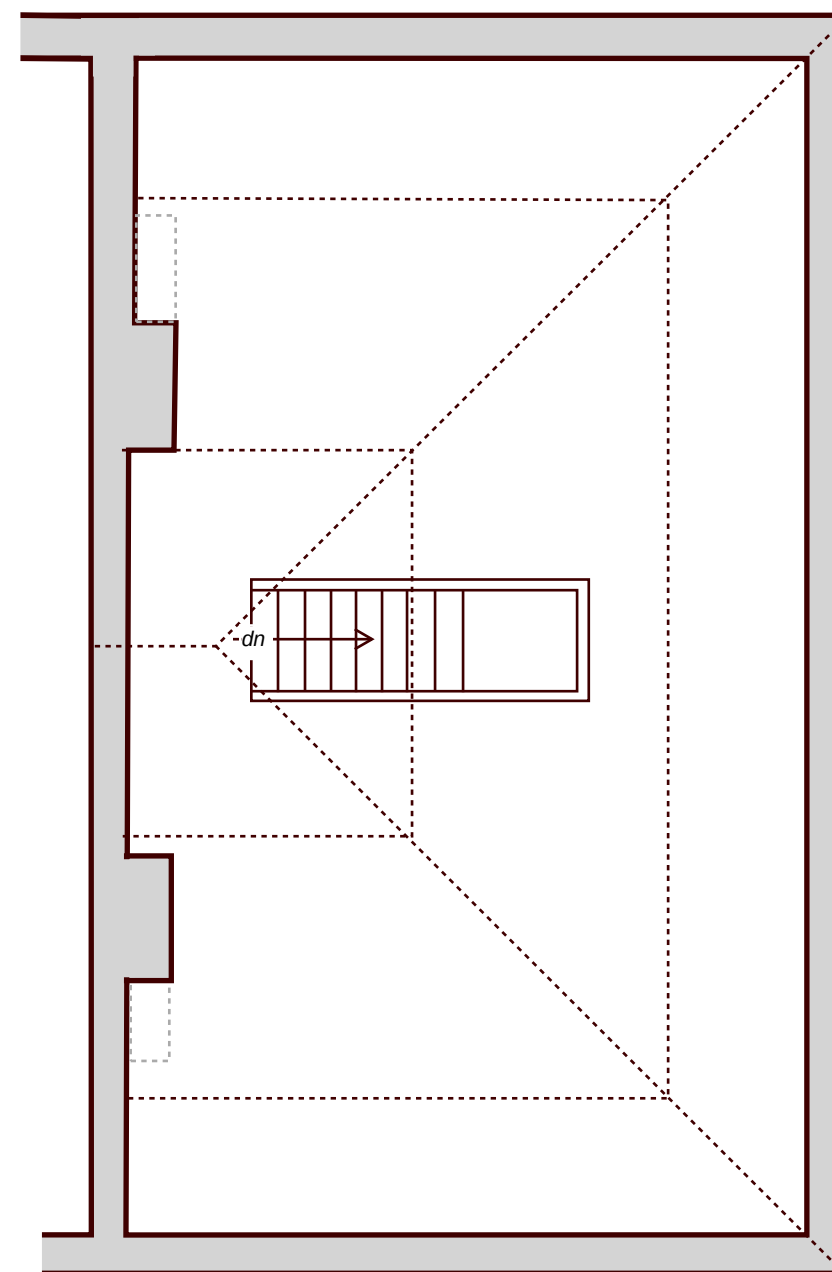


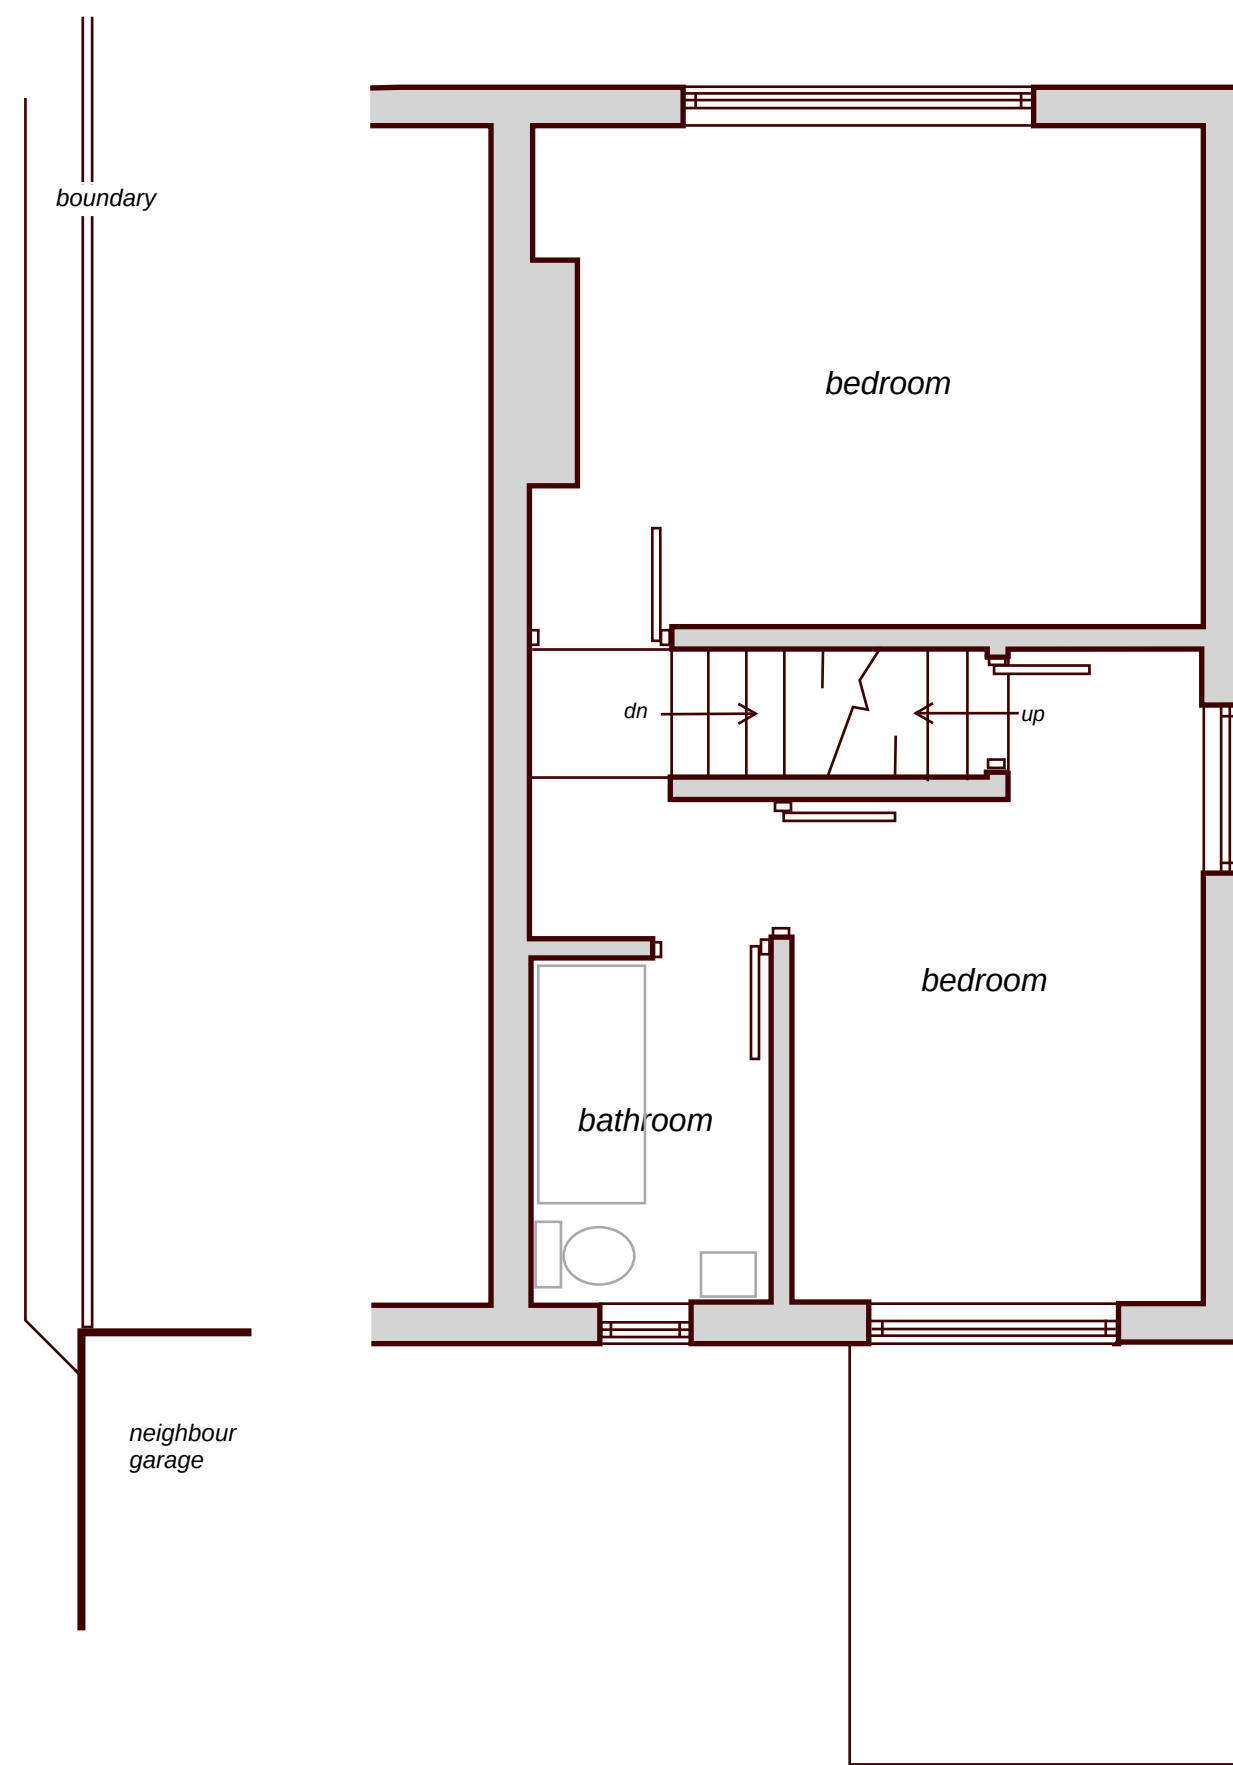

Proposed Roof Alterations + Single Storey Rear Extension
at 97, Park Lane, Knypersley ST8 7BG

Scale 1-50 (A1) - existing layout Dwg ref PA1b January 2024

Geoff Rouane C.Build.E, MCABE, MRICS.
Chartered Surveyor Chartered Engineer
Tel 07946517767
Email: geoffrouane@btinternet.com

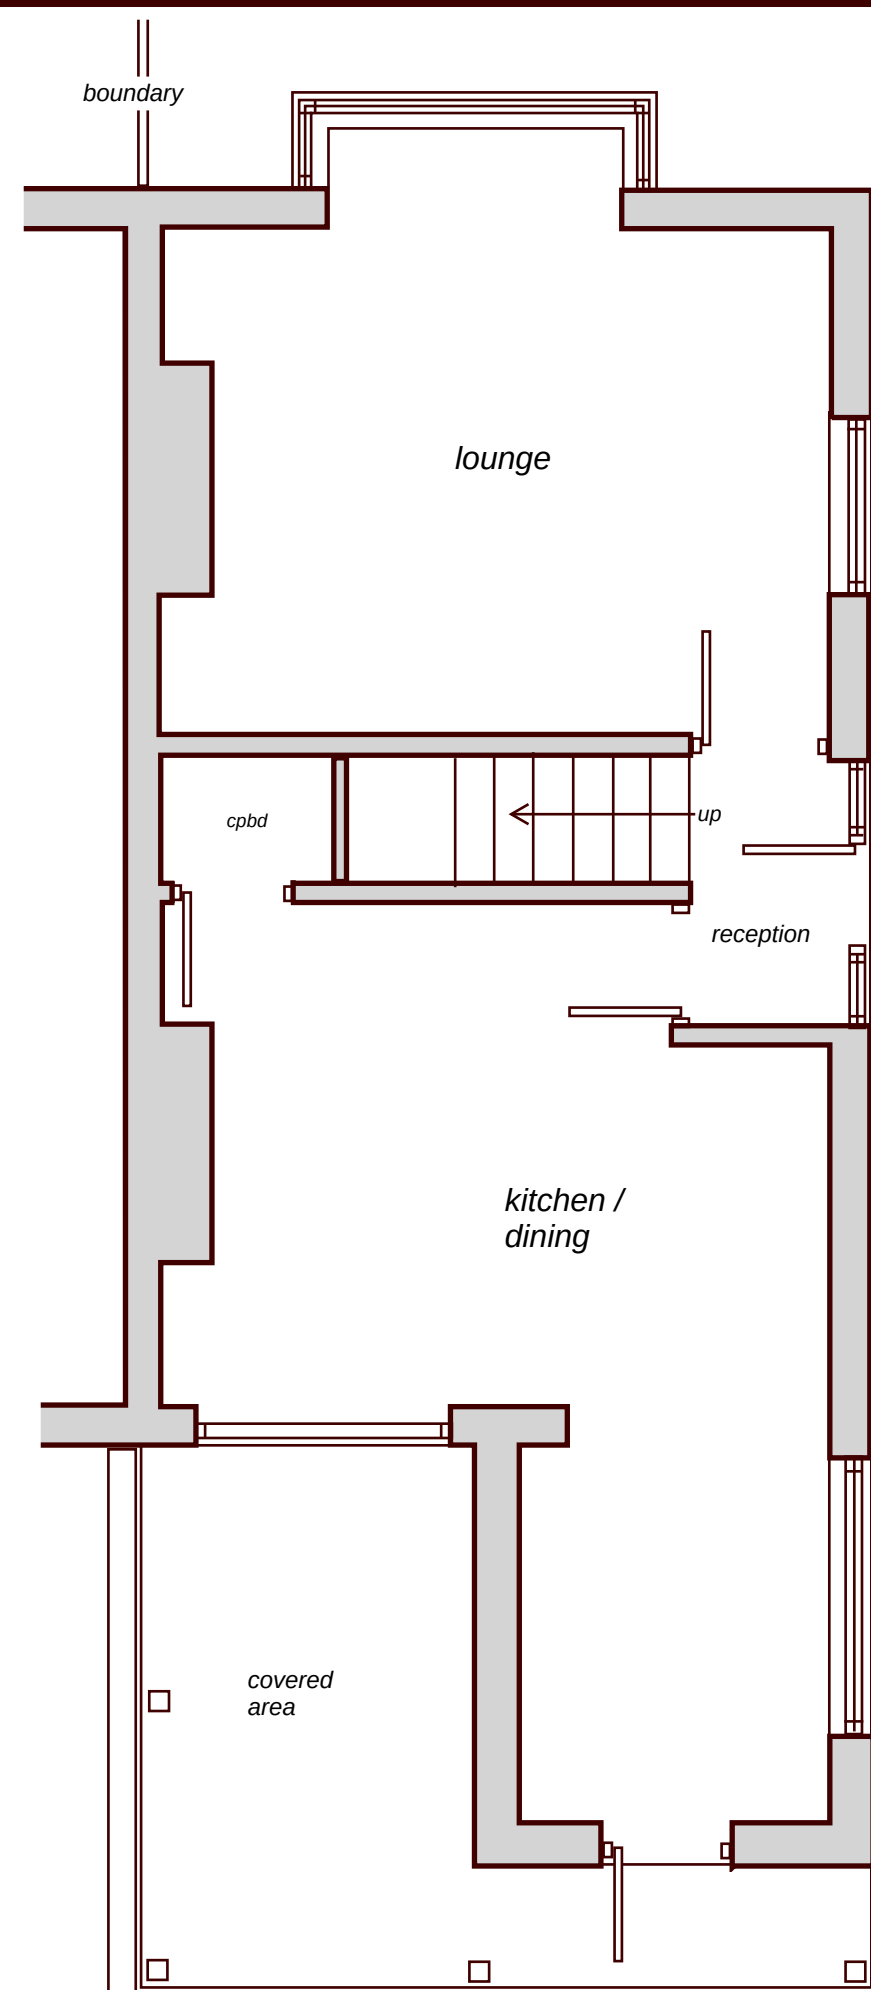