


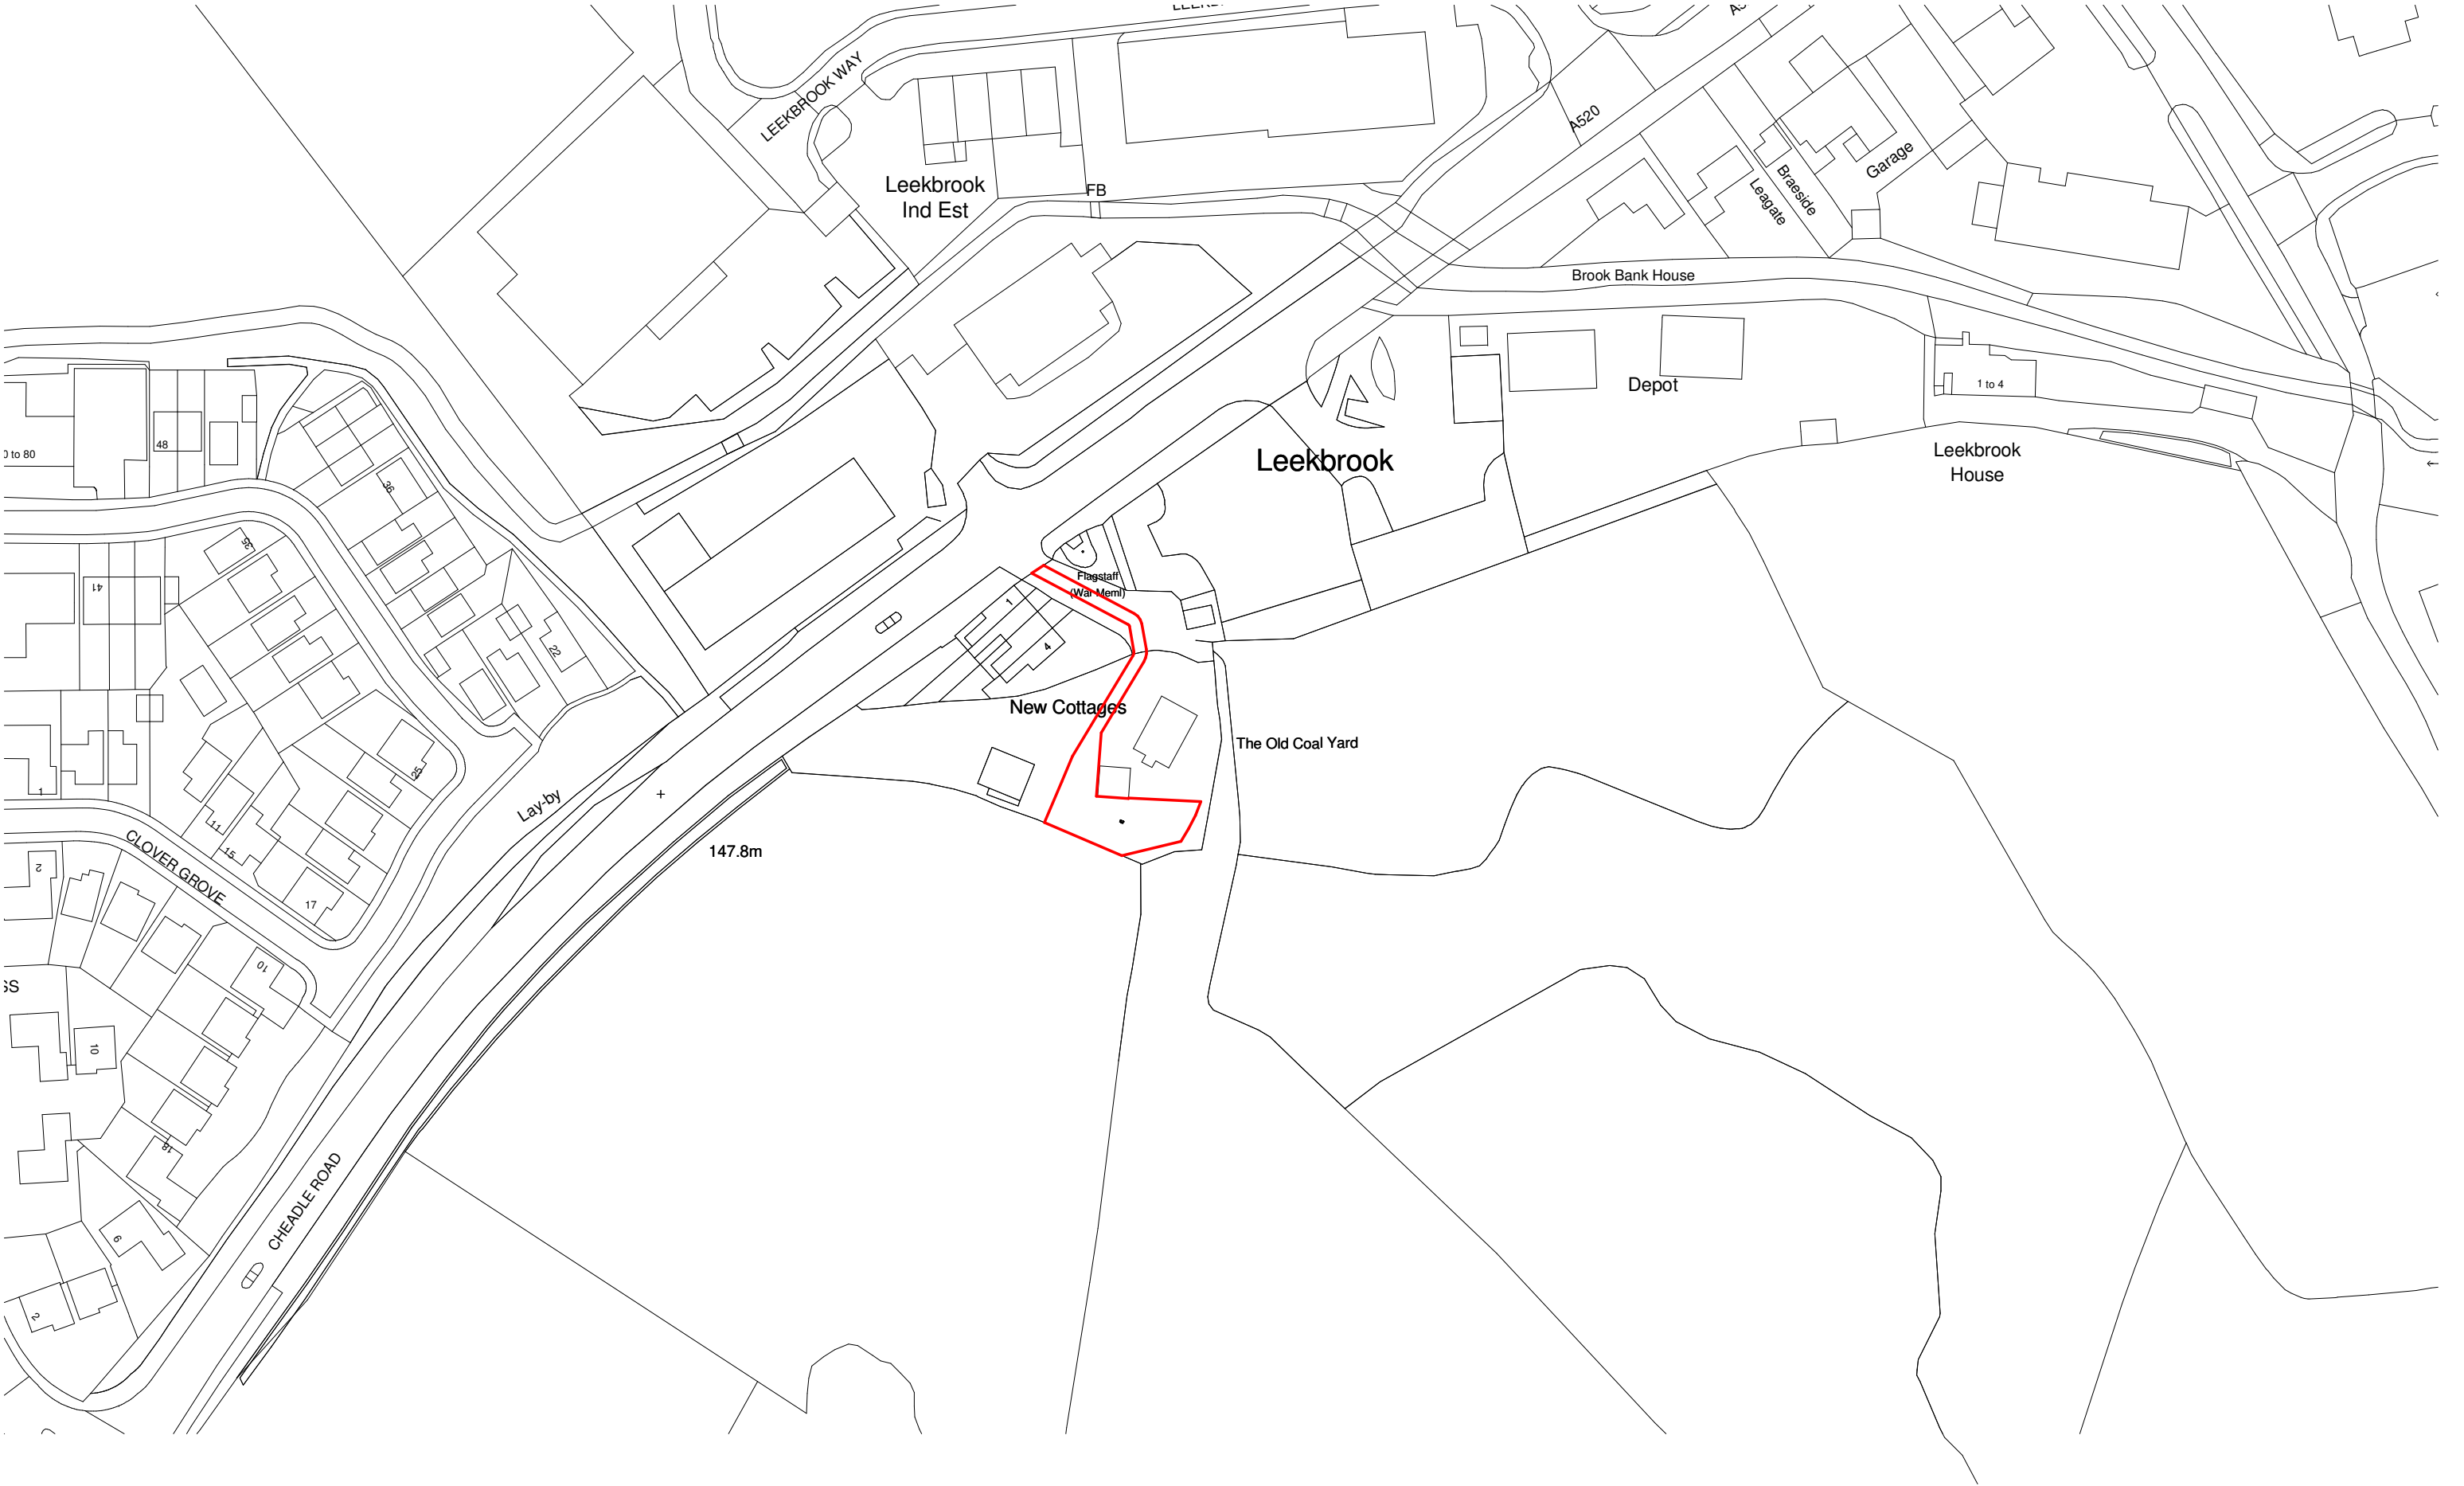

1

0001 - Site Location Plan

1 : 1250



Client's Name
Dan & Jenny

Drawing Title
Location Plan

Date
Aug 2021

Title
The Bungalow Caravan,
Cheadle Road, Cheddleton

A 27/03/24 Amended Plans

Status
Planning

CAD Plot Date: 28/03/2024 17:43:34

10	0	10	20	30	40	50	Number	Rev
Scale 1:1250@A3							0001	A