


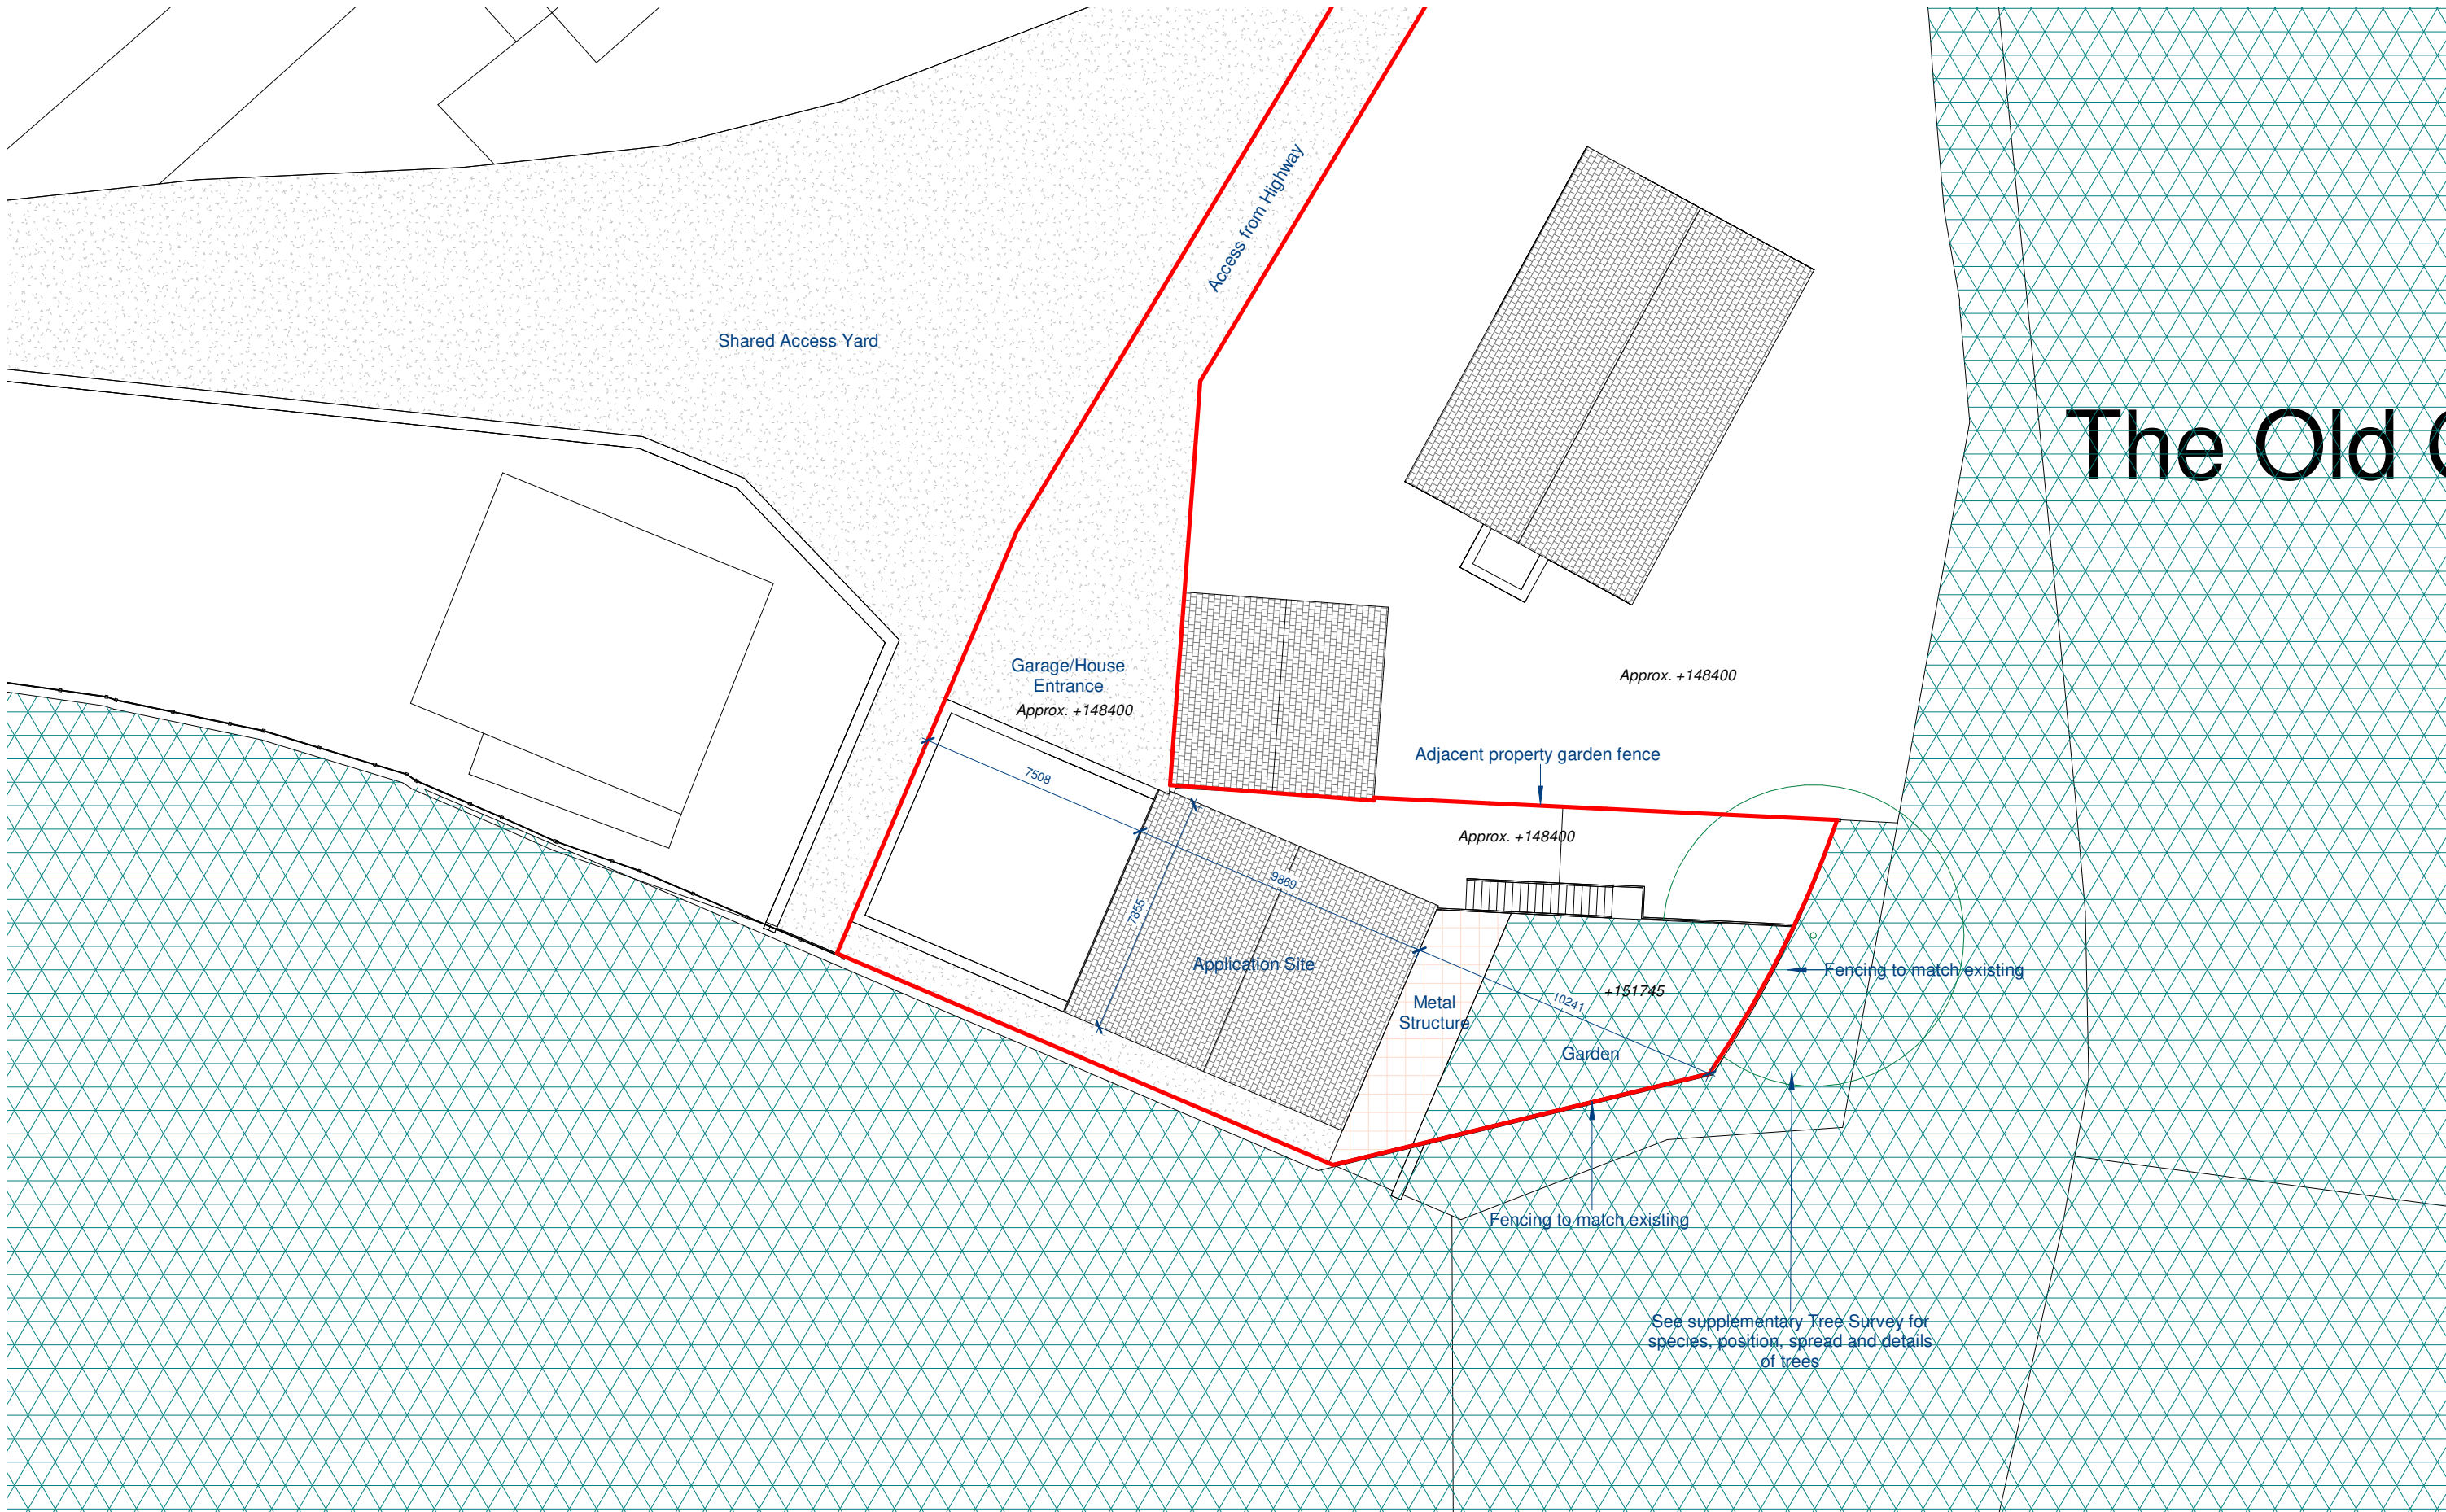

1 0002 - Site Block Plan - Proposed

1 : 200

Client's Name
Dan & Jenny

Drawing Title
Site Block Plan - Proposed


Date
Mar 2022

Title
The Bungalow Caravan,
Cheadle Road, Cheddleton

Rev Date Revision Details Dr Ch

Status
Planning

CAD Plot Date: 28/03/2024 17:43:38

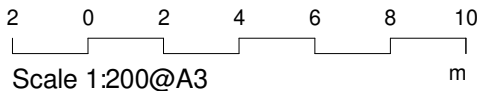

Number	Rev
0002	B