


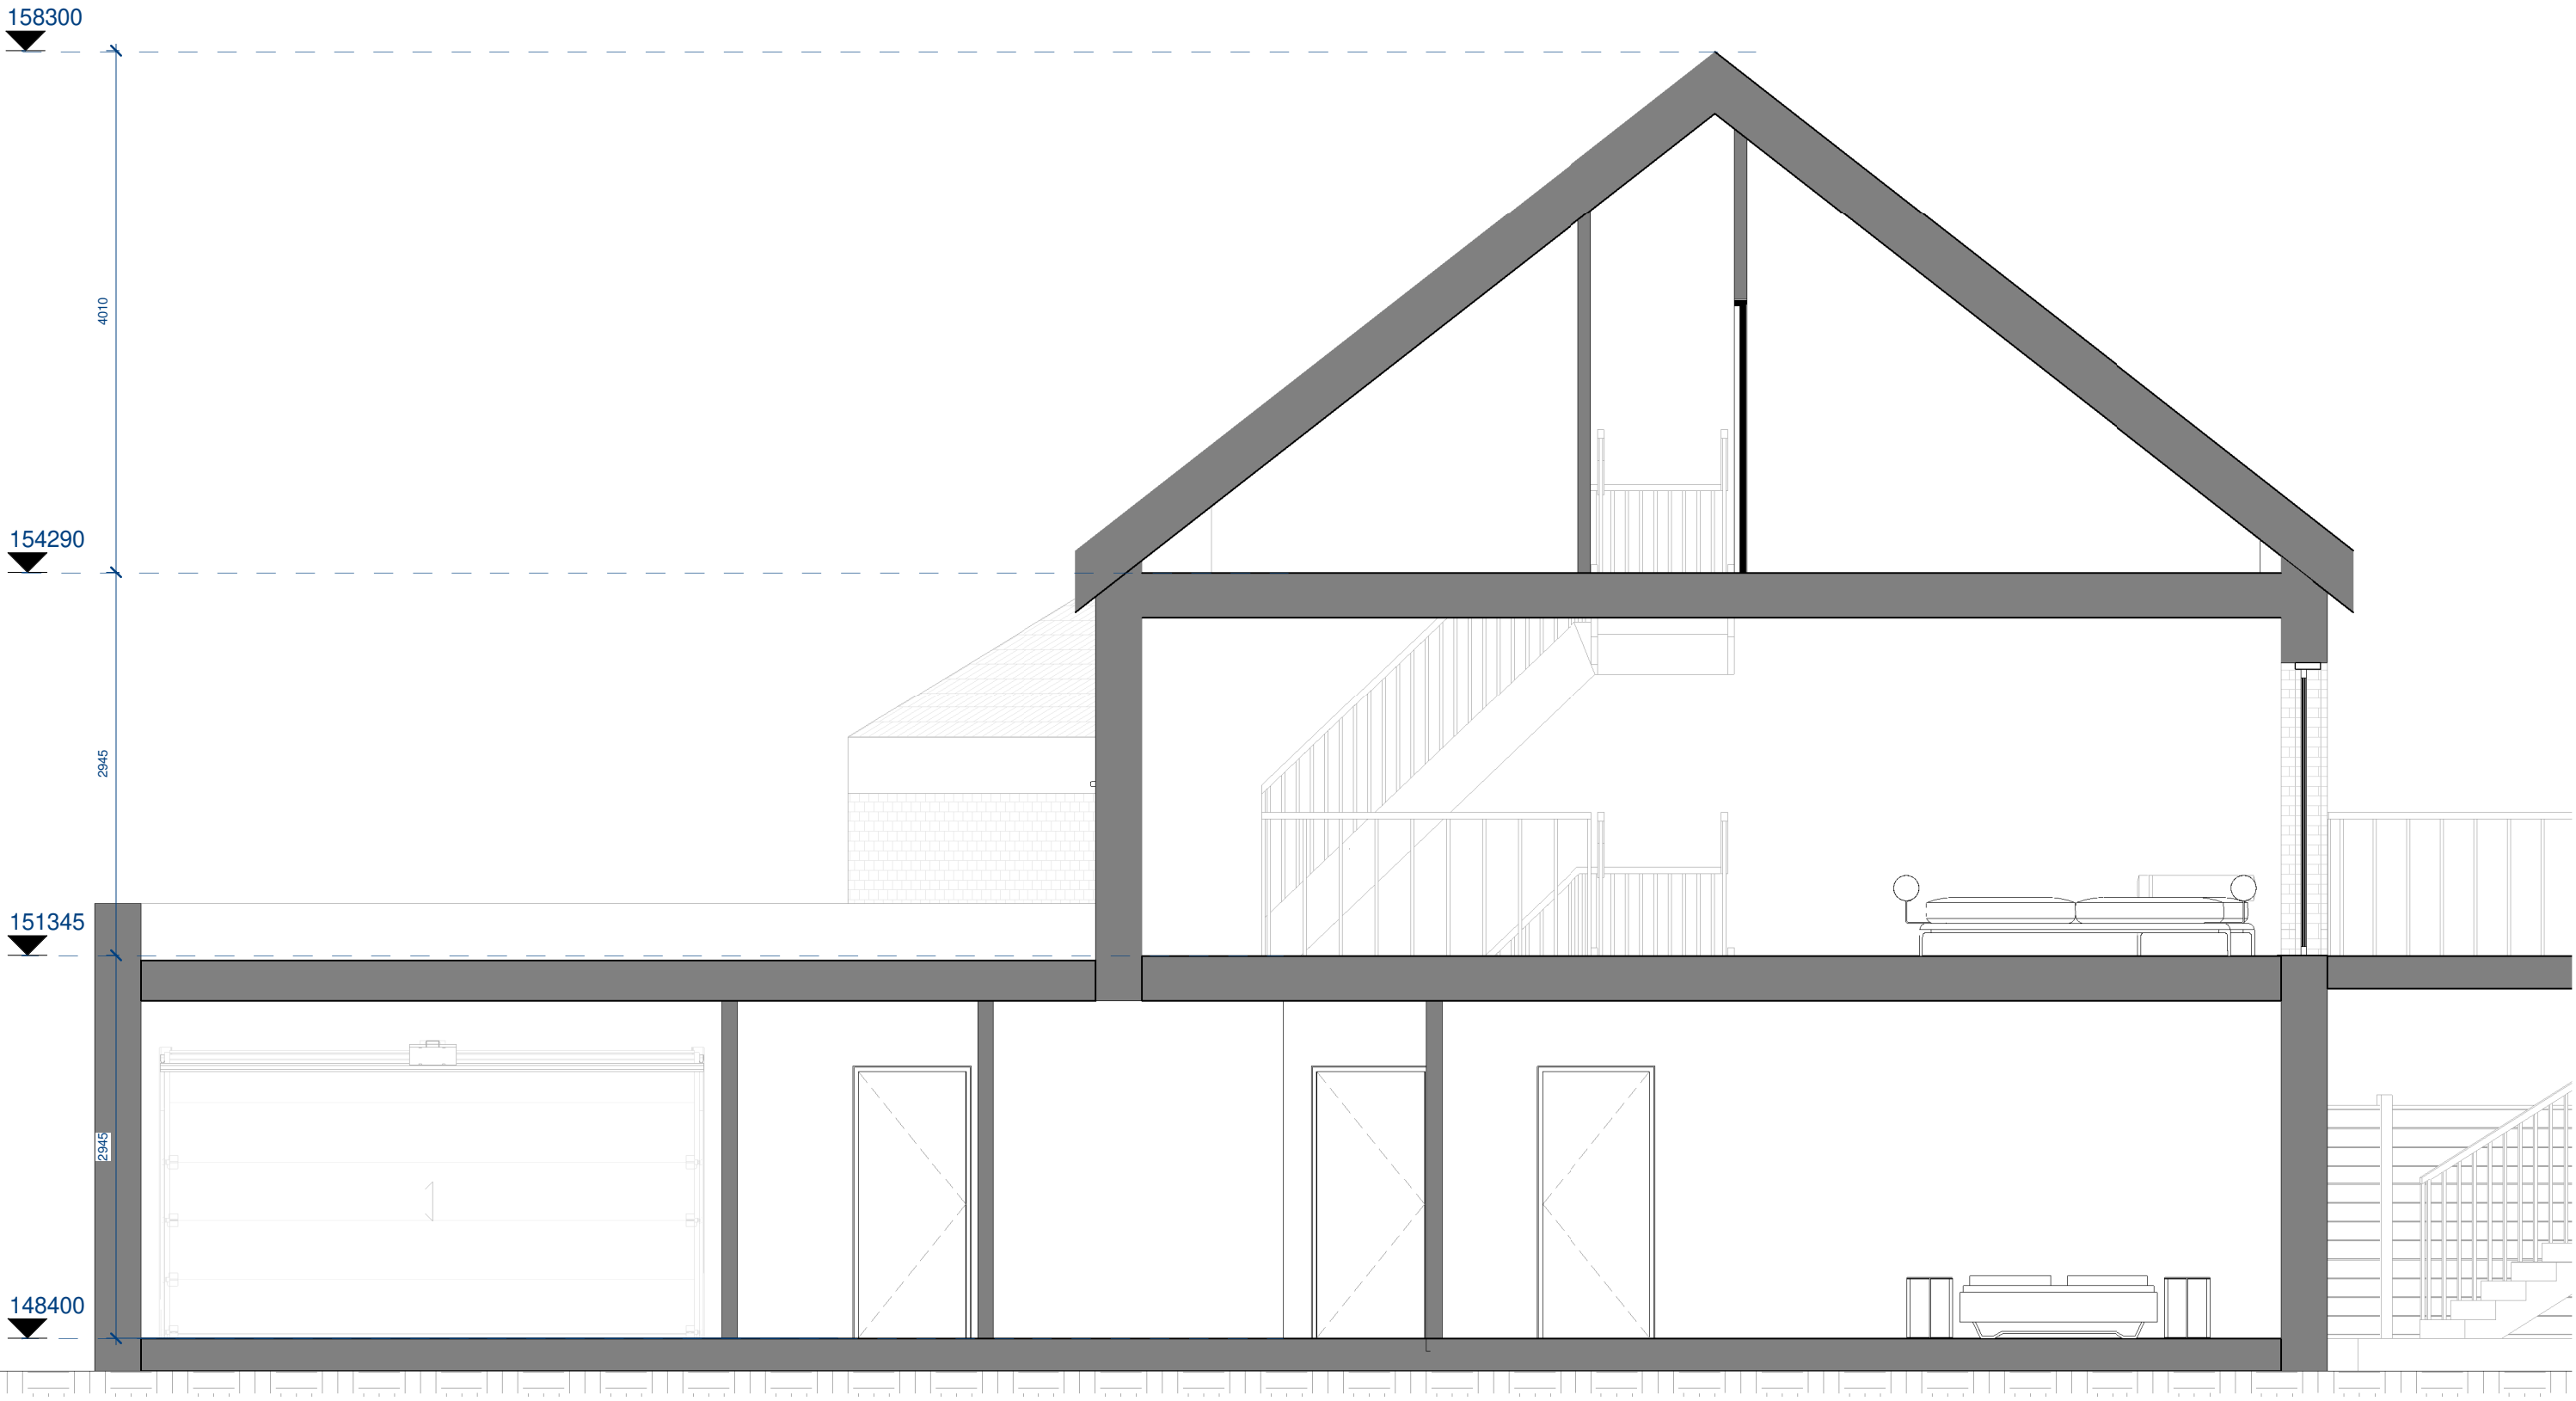

1 Section - Proposed
1 : 50

Client's Name
Dan & Jenny

Drawing Title
Section - Proposed

Date
Mar 2022

0.5	0	0.5	1	1.5	2	2.5	Number	Rev
Scale 1:50@A3							0400	A

Title
The Bungalow Caravan,
Cheadle Road, Cheddleton
Status
Planning

A	27/03/24	Amended Plans	Dr	Ch
Rev	Date	Revision Details		