

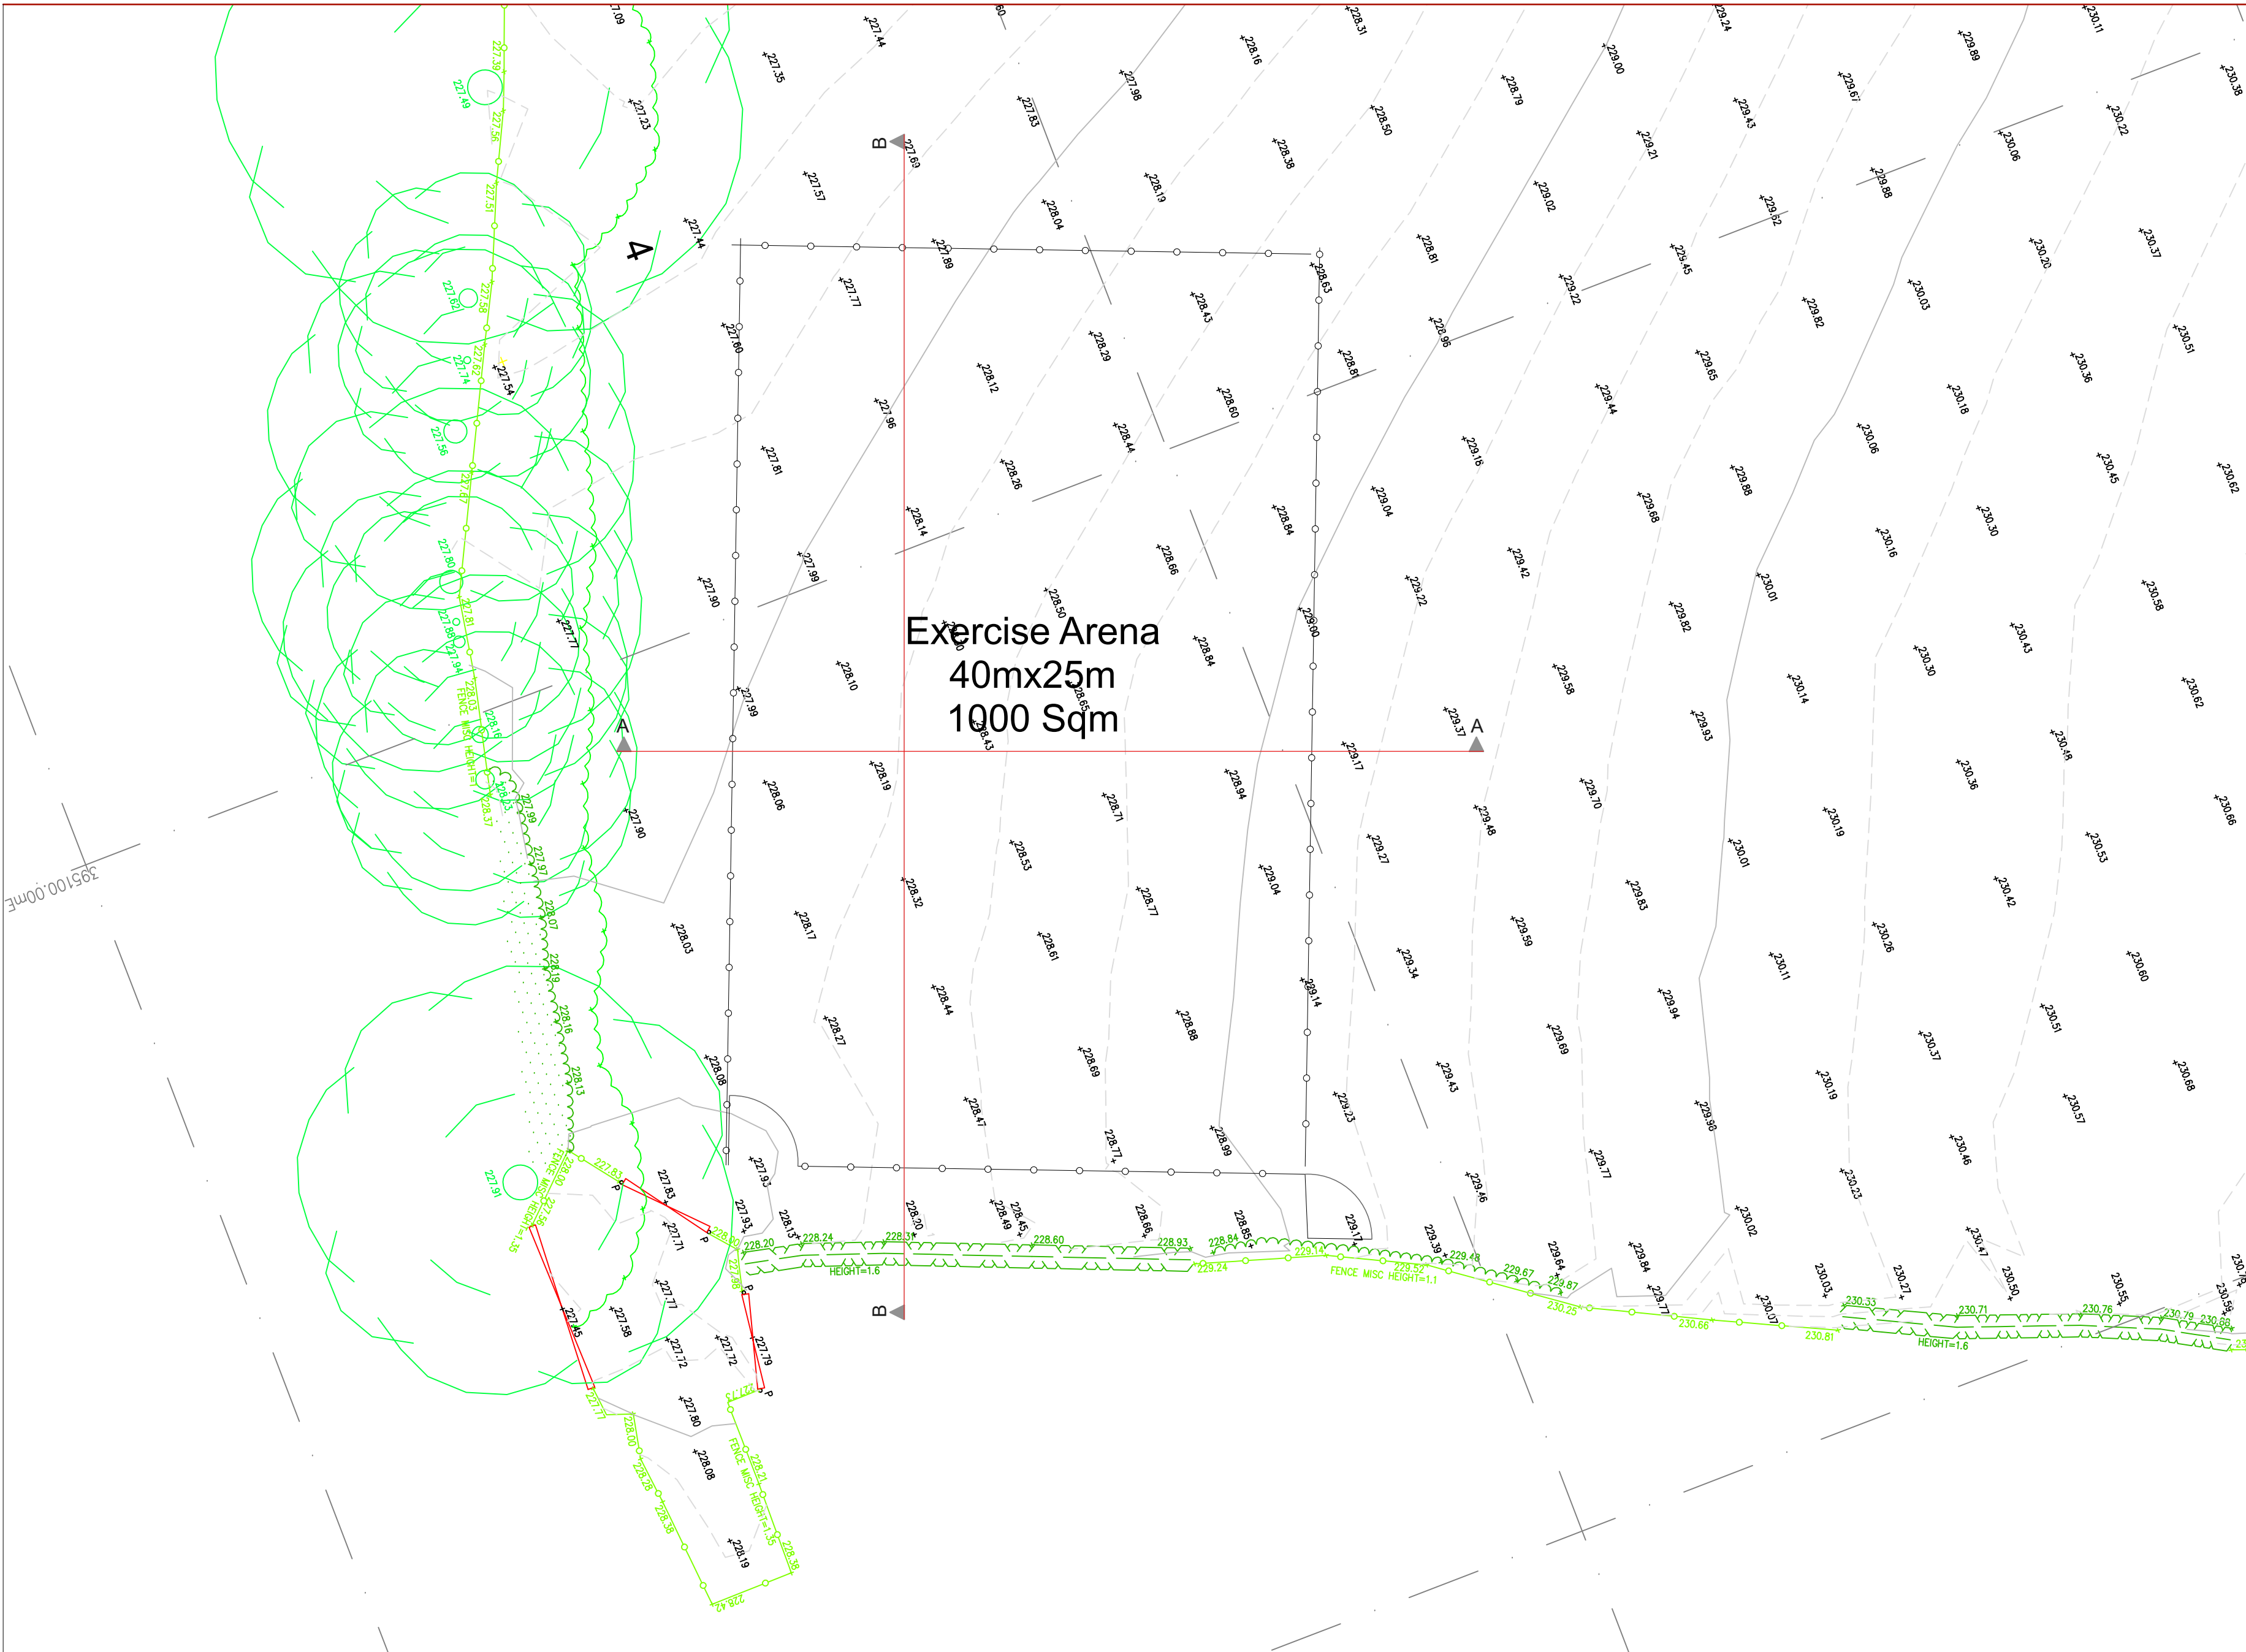


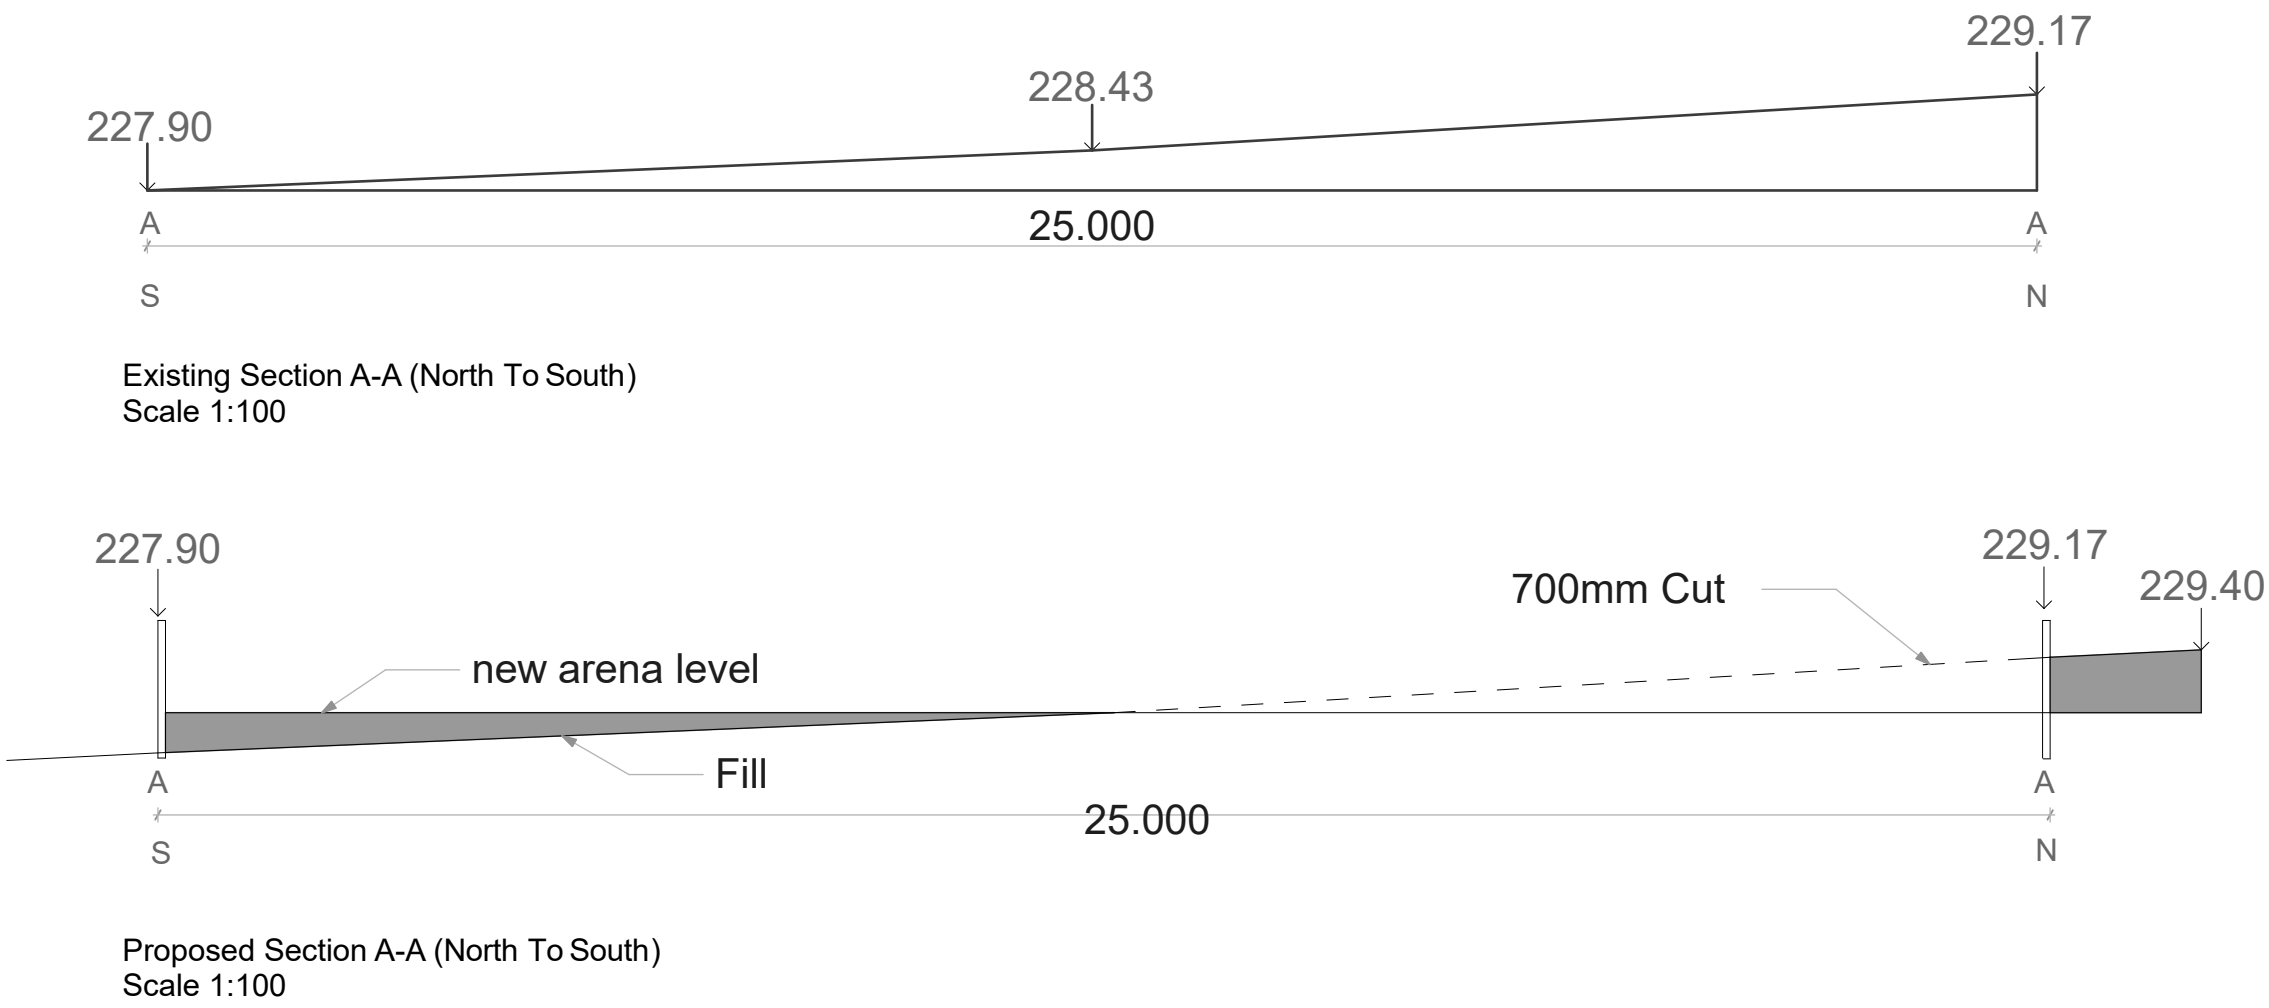

Topographical Survey
1:200

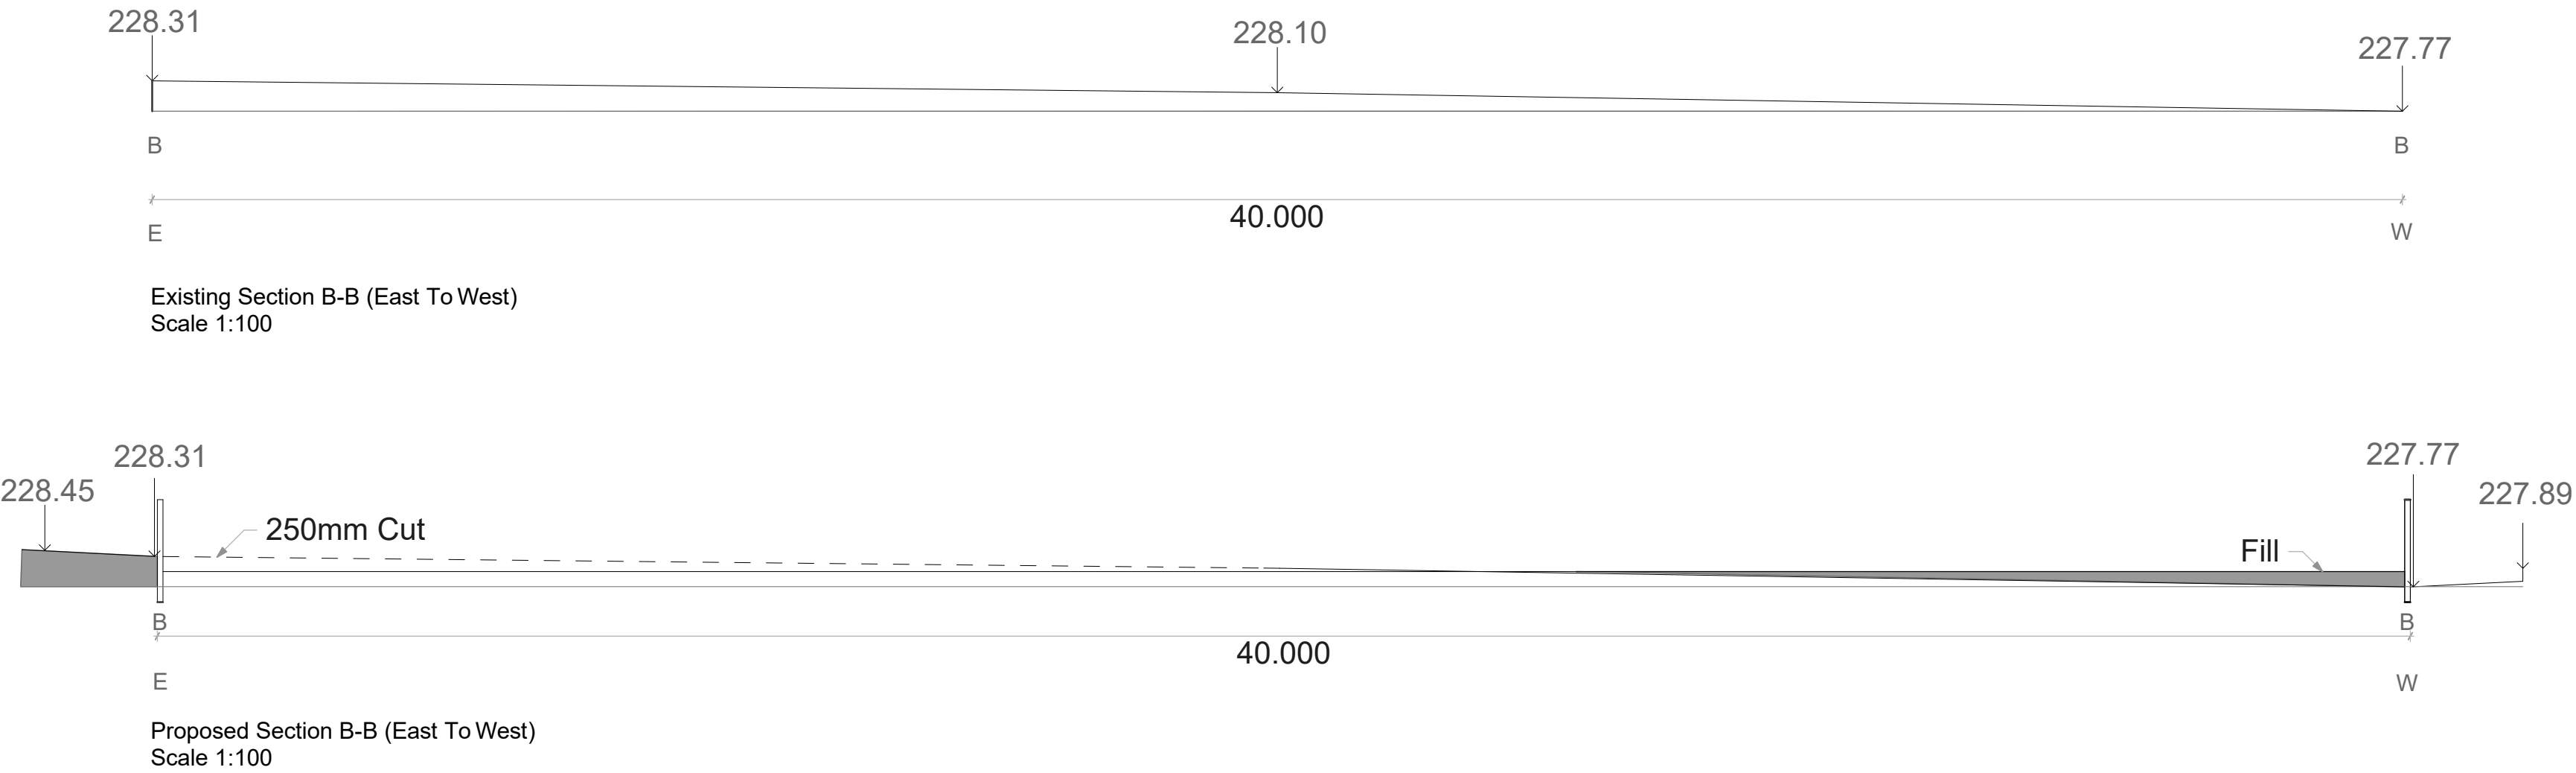


IMPORTANT

- > This drawing is copyright and remains the property of this practice
- > All dimensions to be checked on site
- > Positions of anything existing must be confirmed on site prior to proceeding
- > Any structural elements drawn are indicative and should be calculated by a structural engineer

NOTES:

Contractor to investigate ground at earliest opportunity to assess most suitable footing and place cavity wall in best possible position to avoid damage to drains.

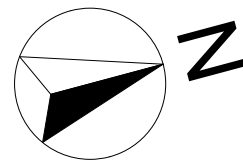

Key

To be removed - - - - -

LK
ARCHITECTURE
Ltd

Client
Mr Leddy
Land at School Lane, Stoke-on-trent
ST9 9QW

Project
Proposed 40m x 25m Sand and
Fibre All-Weather Outdoor Arena

Drawing Title
Topographical Survey and Sections

Date
April 2024

Drawing Scale
Various @ A1

Drawing Number
1577_02 Sections

Scale 1:100 @ A1



Scale 1:50 @ A1

